

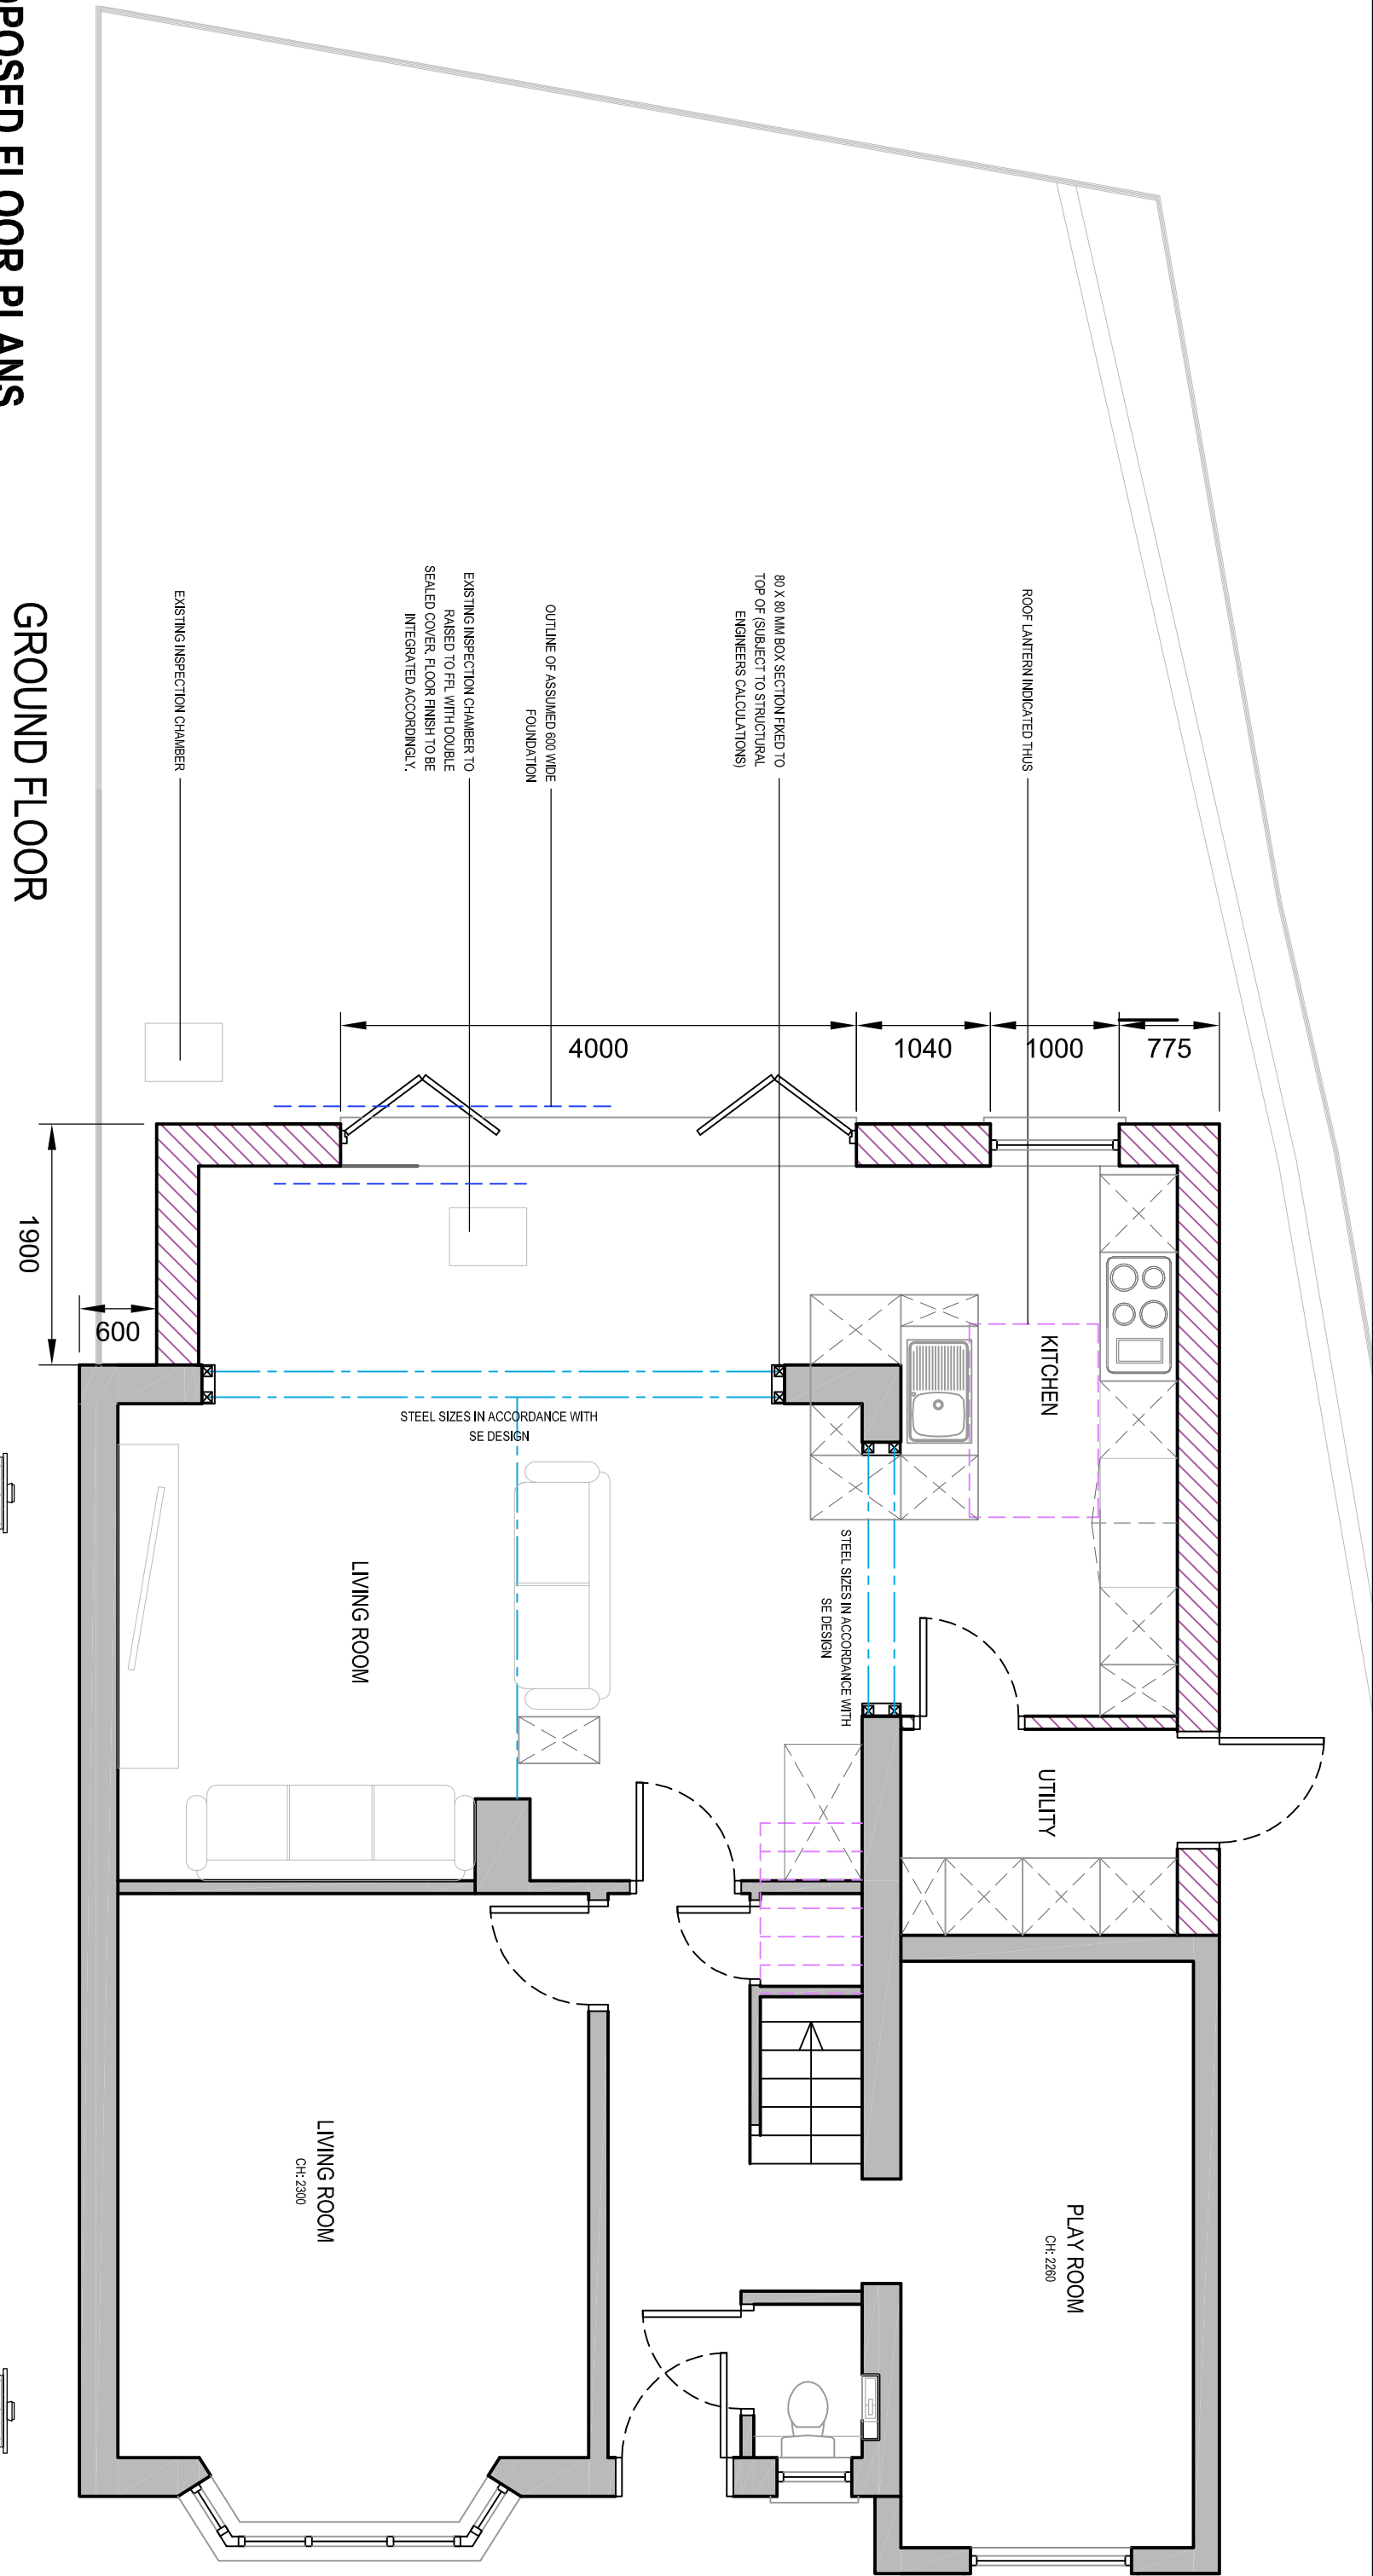
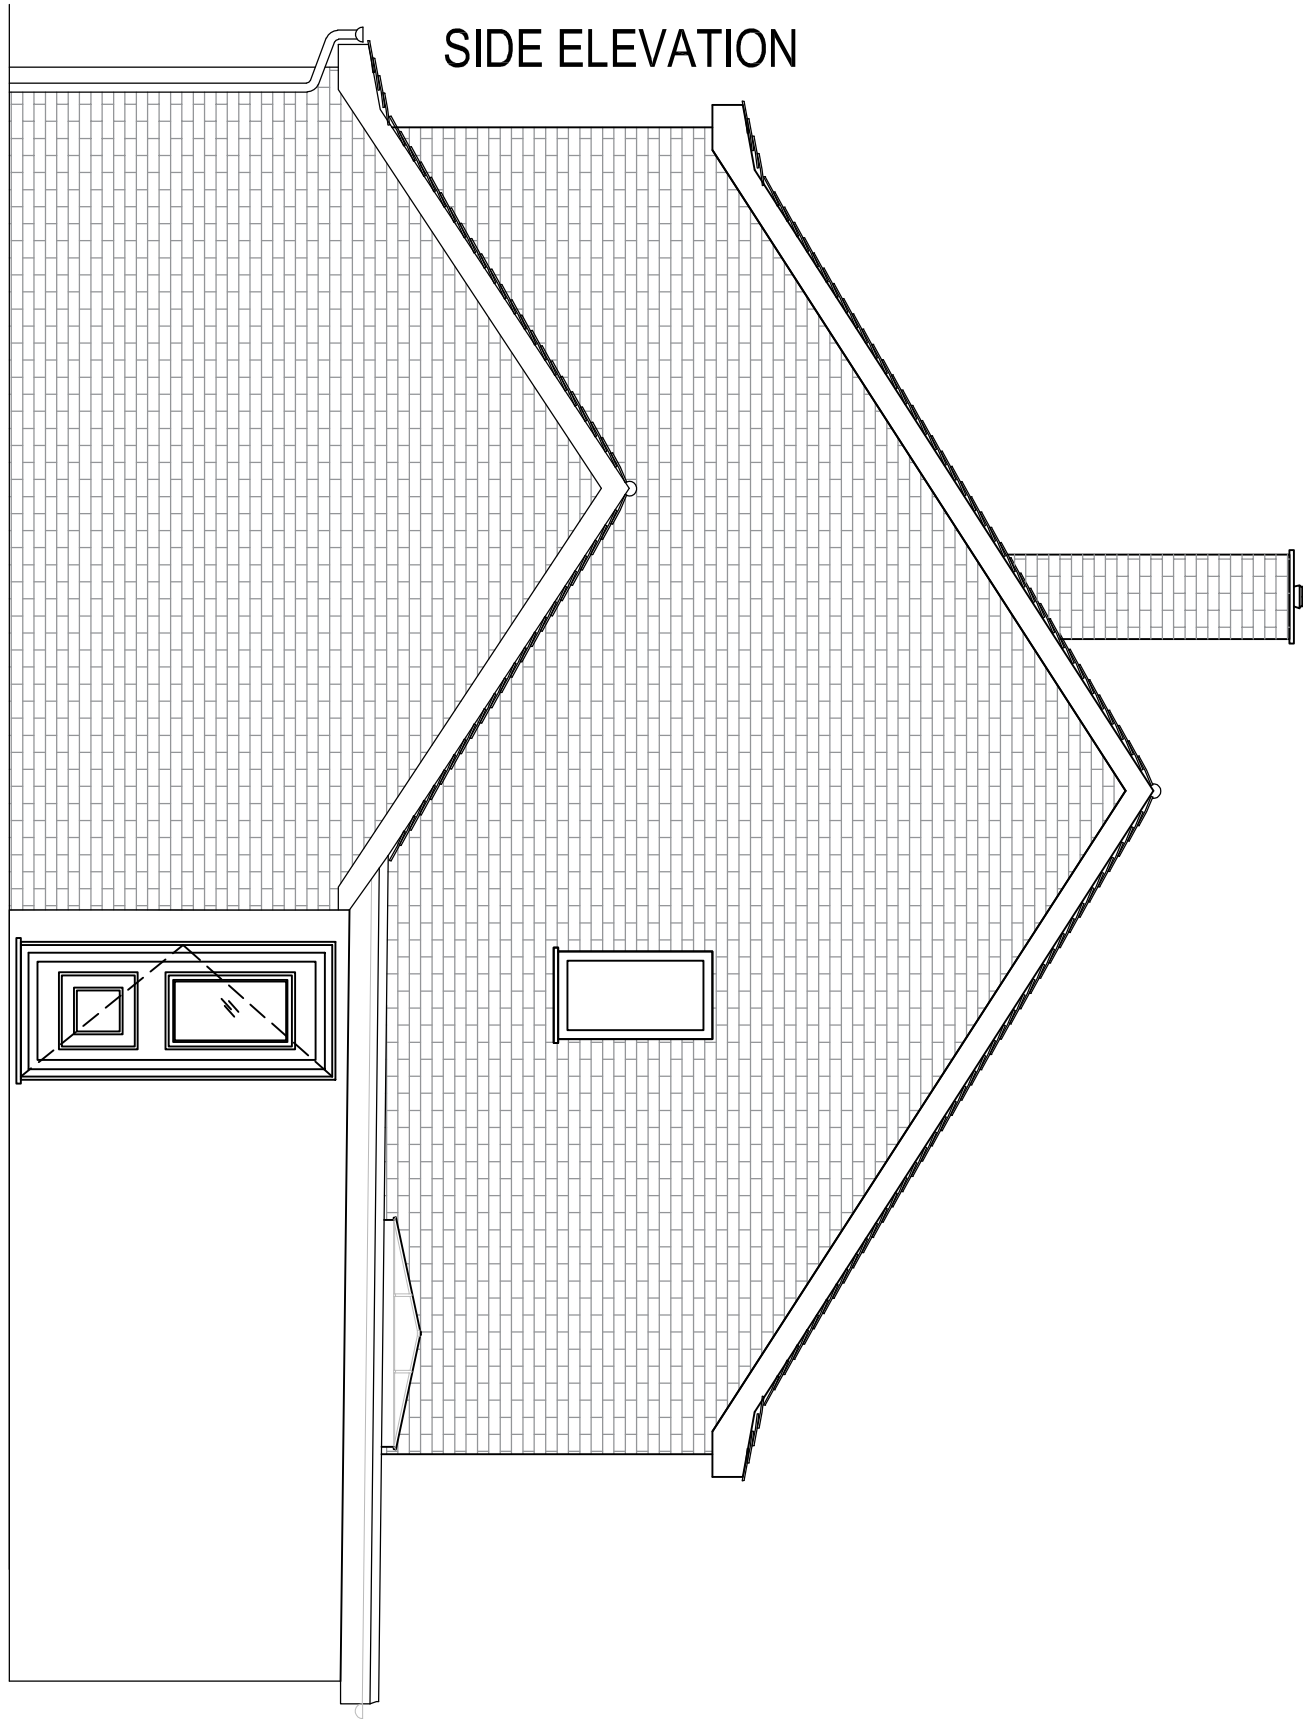
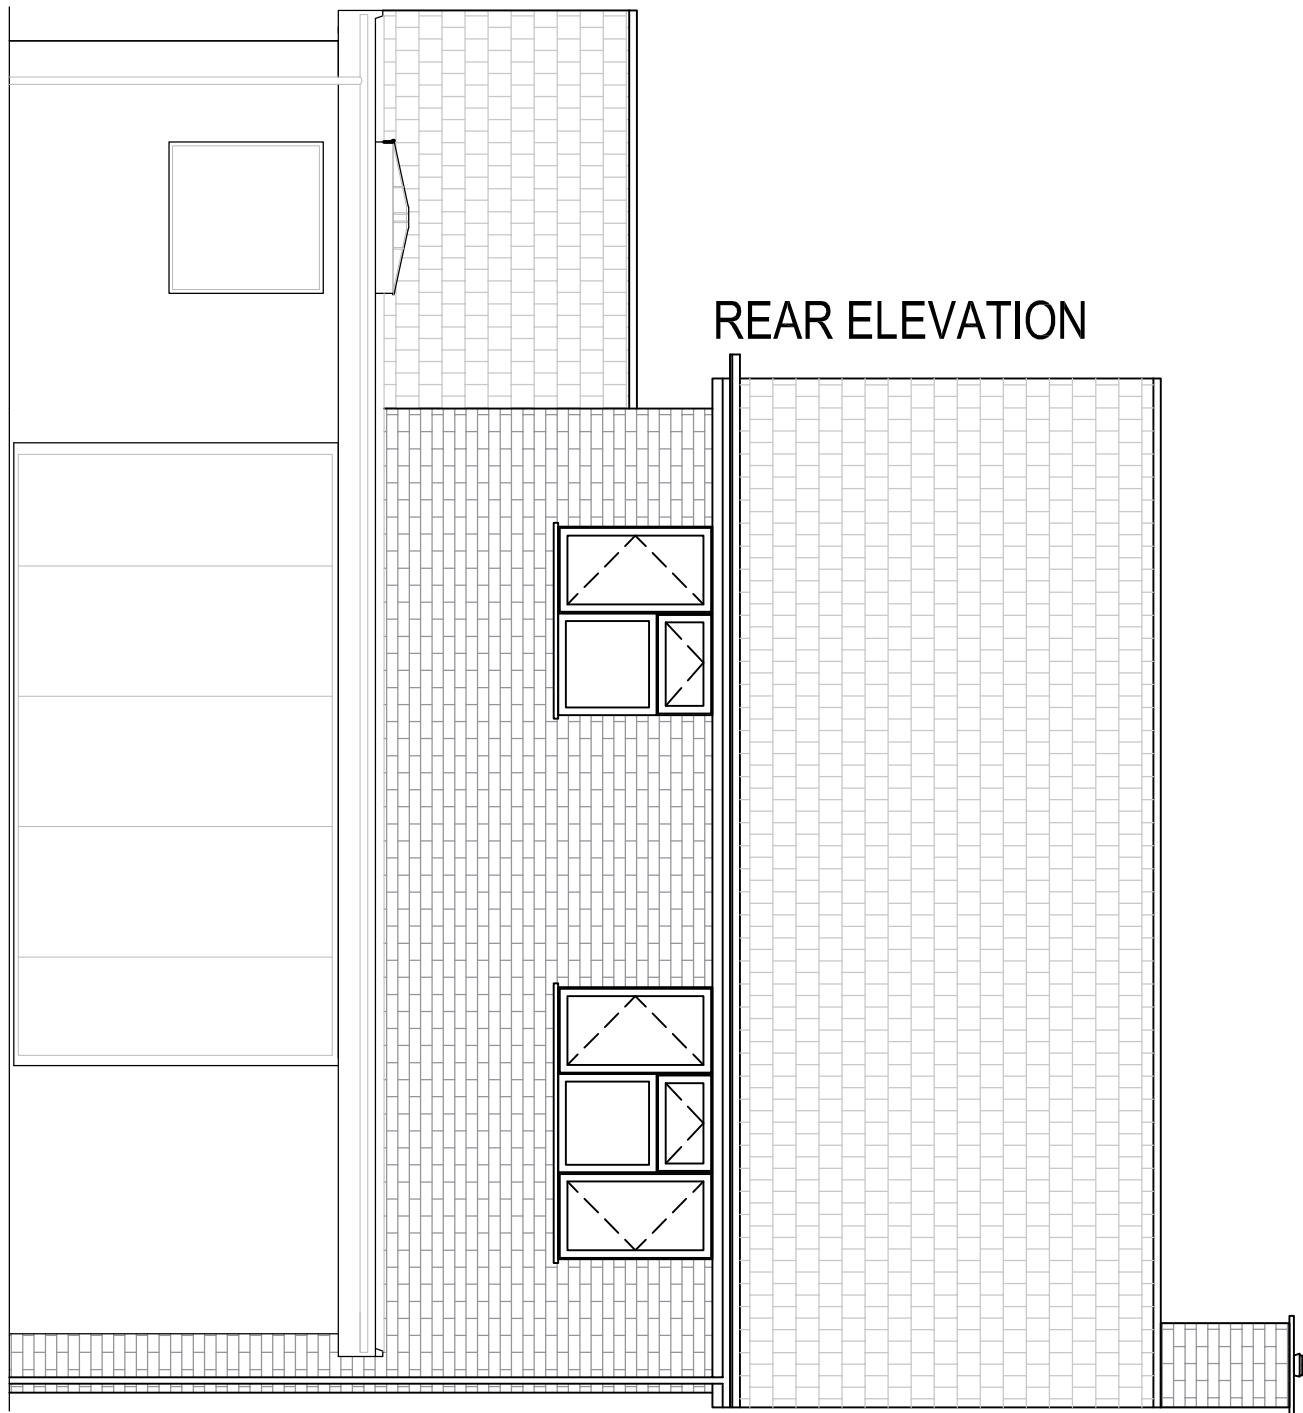


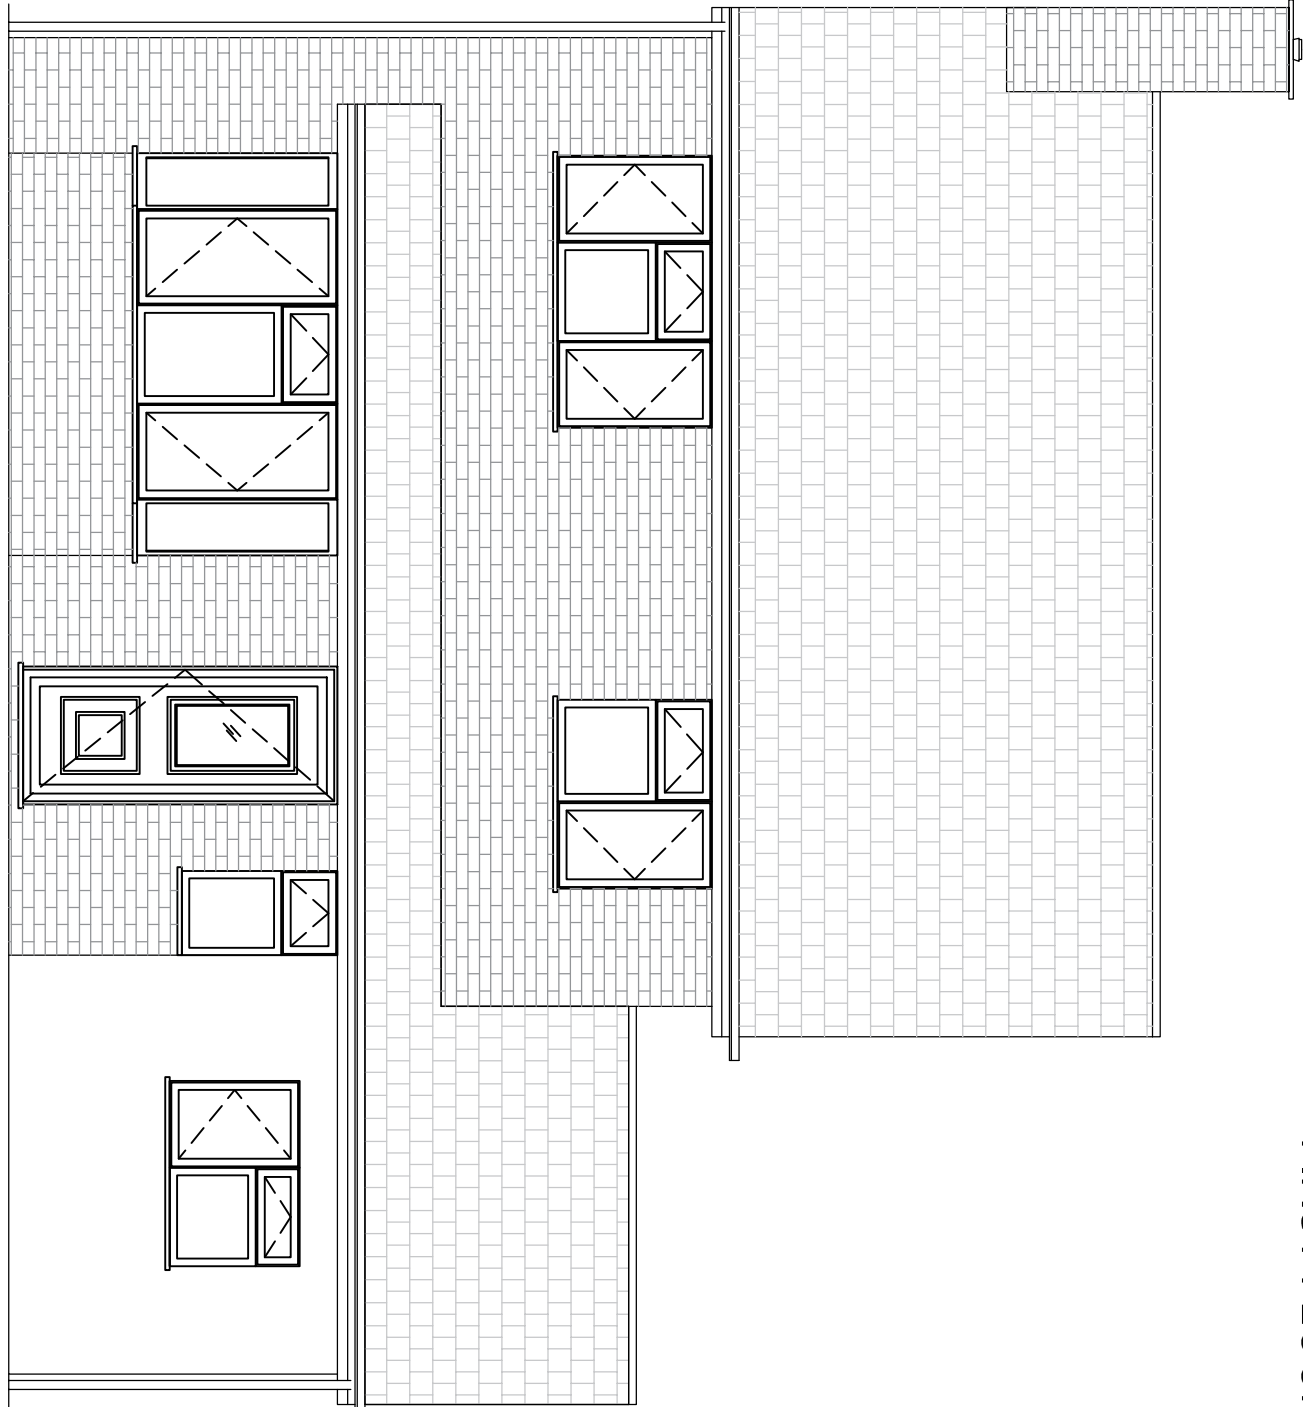

PROPOSED FLOOR PLANS
SCALE 1:50

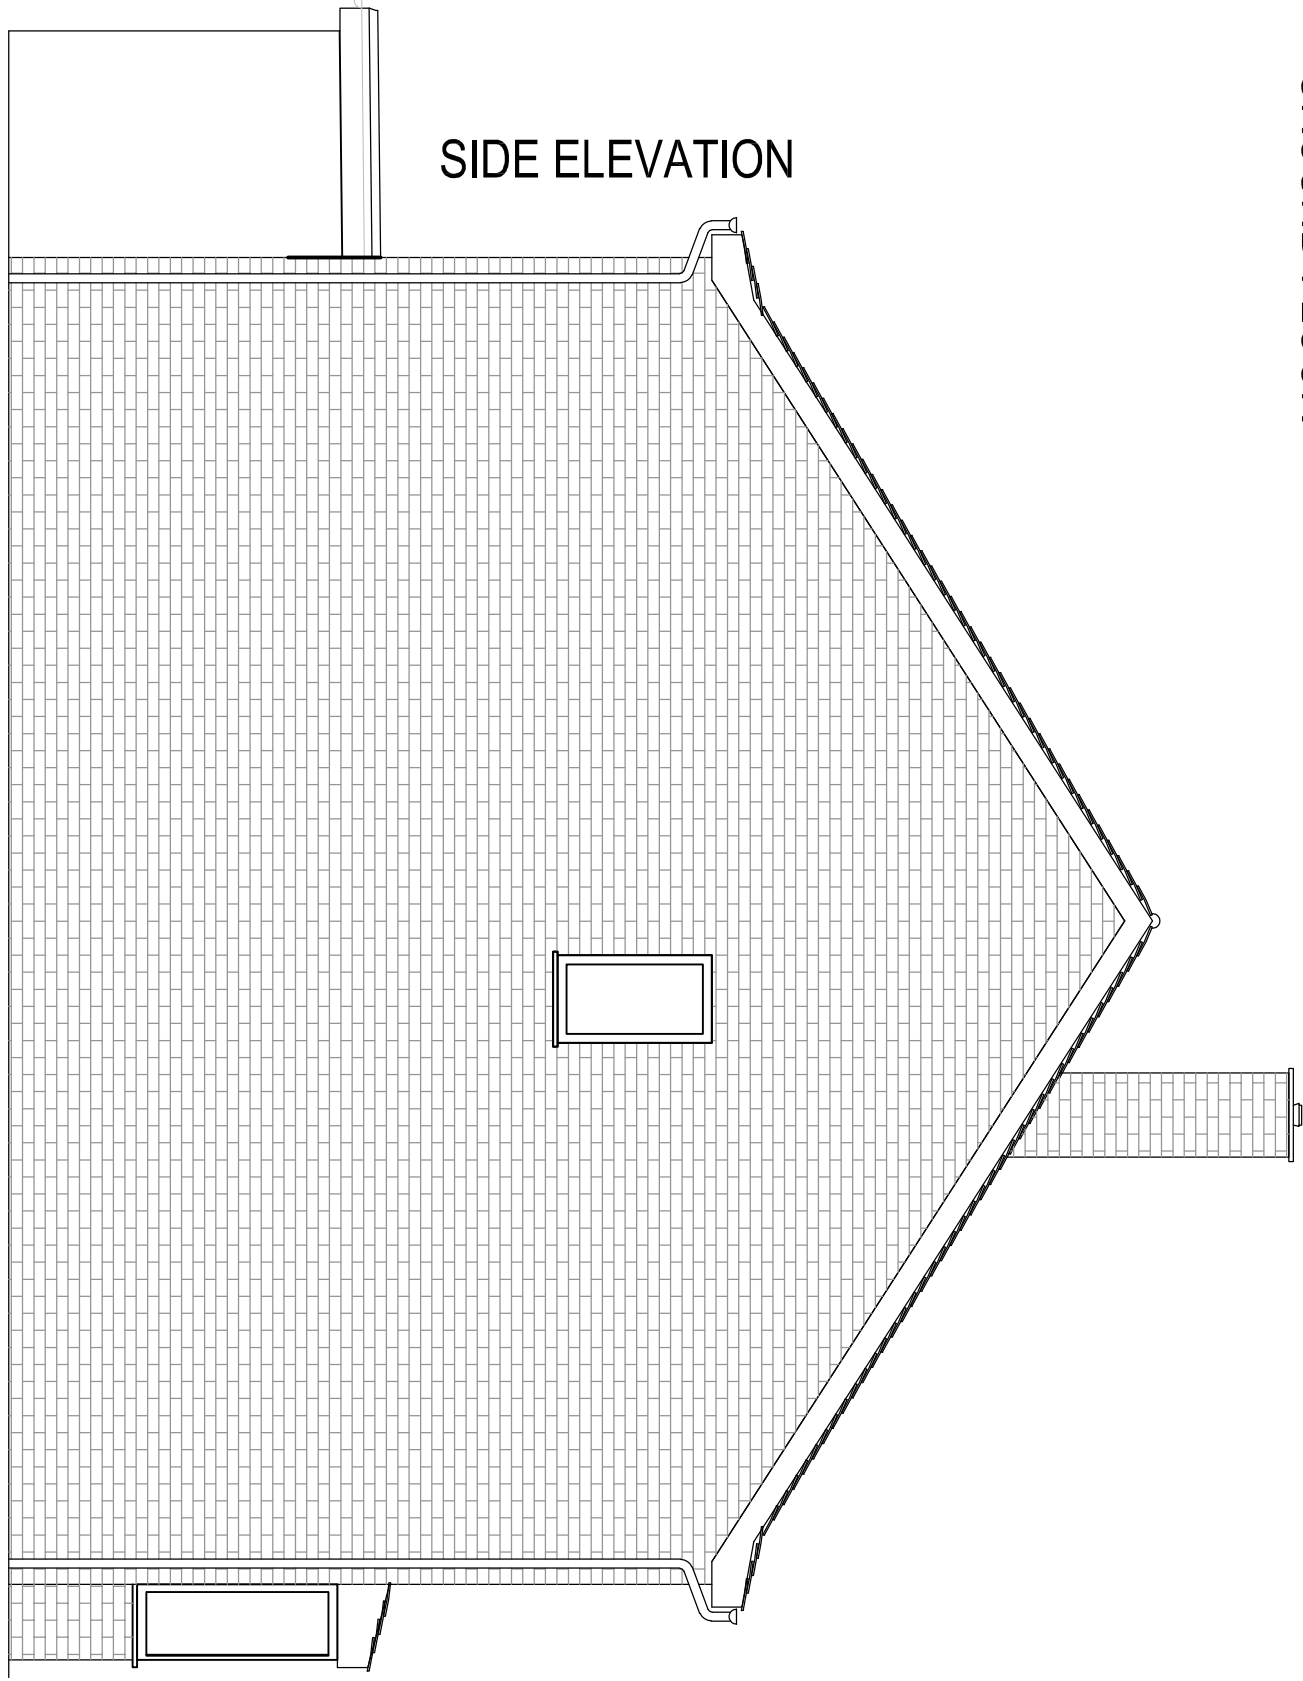

PLANNING SUBMISSION

PROJECT INFORMATION			
CLIENT	MR K OVER & MISS J MUNDELL		
PROJECT	REAR EXTENSION TO 19 SALET WAY AND ASSOCIATED WORKS		
LOCATION	19 SALET WAY, WATERLOOVILLE, HANTS		
DATE	23/03/2021	CHECKED	N/A
SCALE	NTS @A1	DRAWN BY	LD
DRAWING TITLE	Plans as Proposed		
REVISION	PROPOSED 01		
REV	DESCRIPTION	BY	DATE
A	Initial Drawing Not Revised	PH	18/03/21