


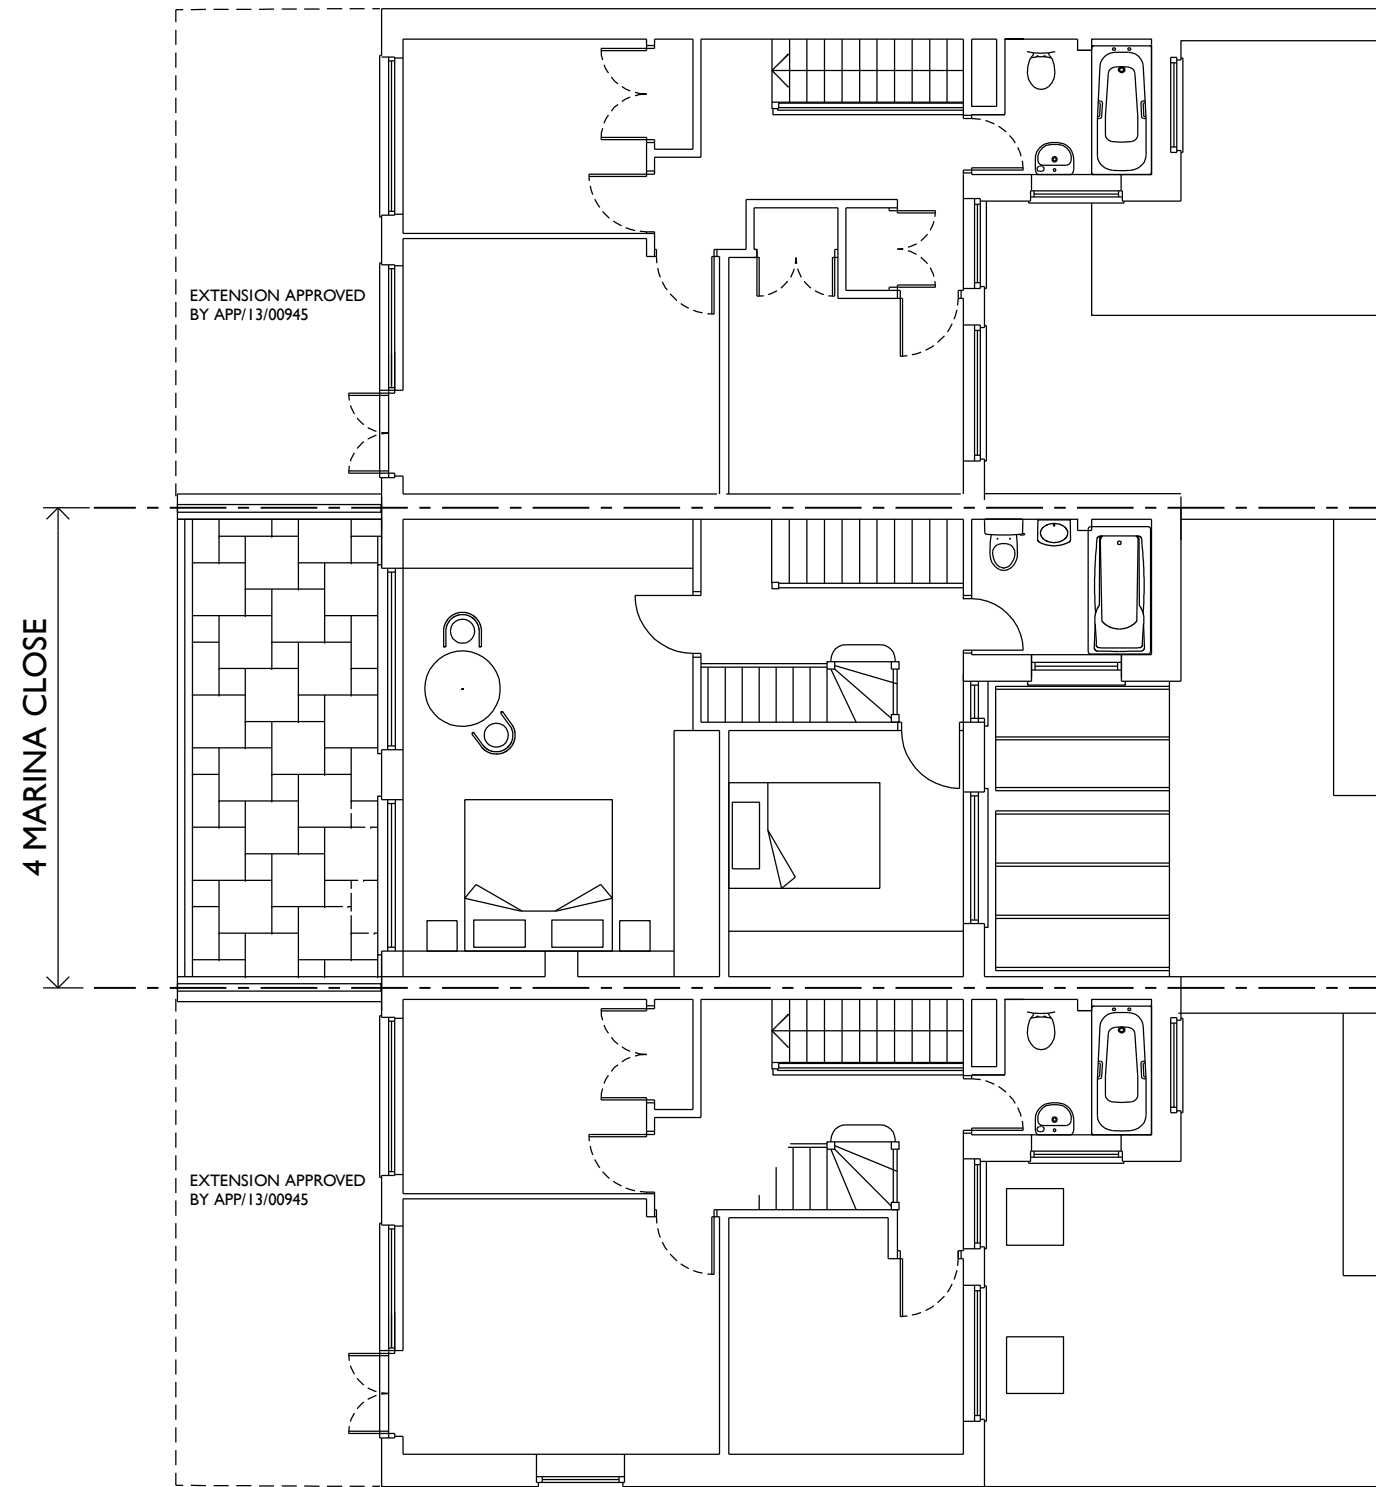

FIRST FLOOR PLAN



NOTES

THIS DRAWING MAY NOT BE REPRODUCED IN ANY PART OR FORM WITHOUT THE WRITTEN AUTHORITY OF THE ARCHITECT.

REV	DESCRIPTION	DATE
-----	-------------	------

TONY OKE
ARCHITECT

Coombe House
9 Holly Lea, Jacobswell
Guildford, Surrey, GU4 7PG

T: +44 (0) 1483 516629

E: tony@tonyokearchitect.com

Project
MR & MRS J BUCHANAN
4 MARINA CLOSE
EMSWORTH
PO10 7BG

Subject
DESIGN DRAWINGS

AS PROPOSED
FIRST FLOOR PLAN

Drawing Number Revision
2016 - 02 - 06

Scale 1/100 @ A3	Date FEBRUARY 2016
Drawn By AGO	COPYRIGHT©