



GENERAL NOTES:
1. THIS DRAWING IS TO BE READ IN CONJUNCTION WITH THE OTHER RELEVANT CONSULTANTS DRAWINGS.
2. ALL FINISHES ARE TO CONFORM TO THE CURRENT BUILDING REGULATIONS.
3. REFER TO A SEPARATE DOCUMENT FOR THE DESIGNERS RISK ASSESSMENT.
4. ALL WORKS OR MATERIALS INDICATED ON THIS DRAWING ARE TO BE TO THE LATEST RELEVANT BRITISH STANDARDS AND CARRIED OUT IN ACCORDANCE WITH THE BRITISH STANDARDS CODES OF PRACTICE OR RECOGNIZED INSTITUTE OR TRADE ASSOCIATION RECOMMENDATIONS AND PUBLICATIONS.

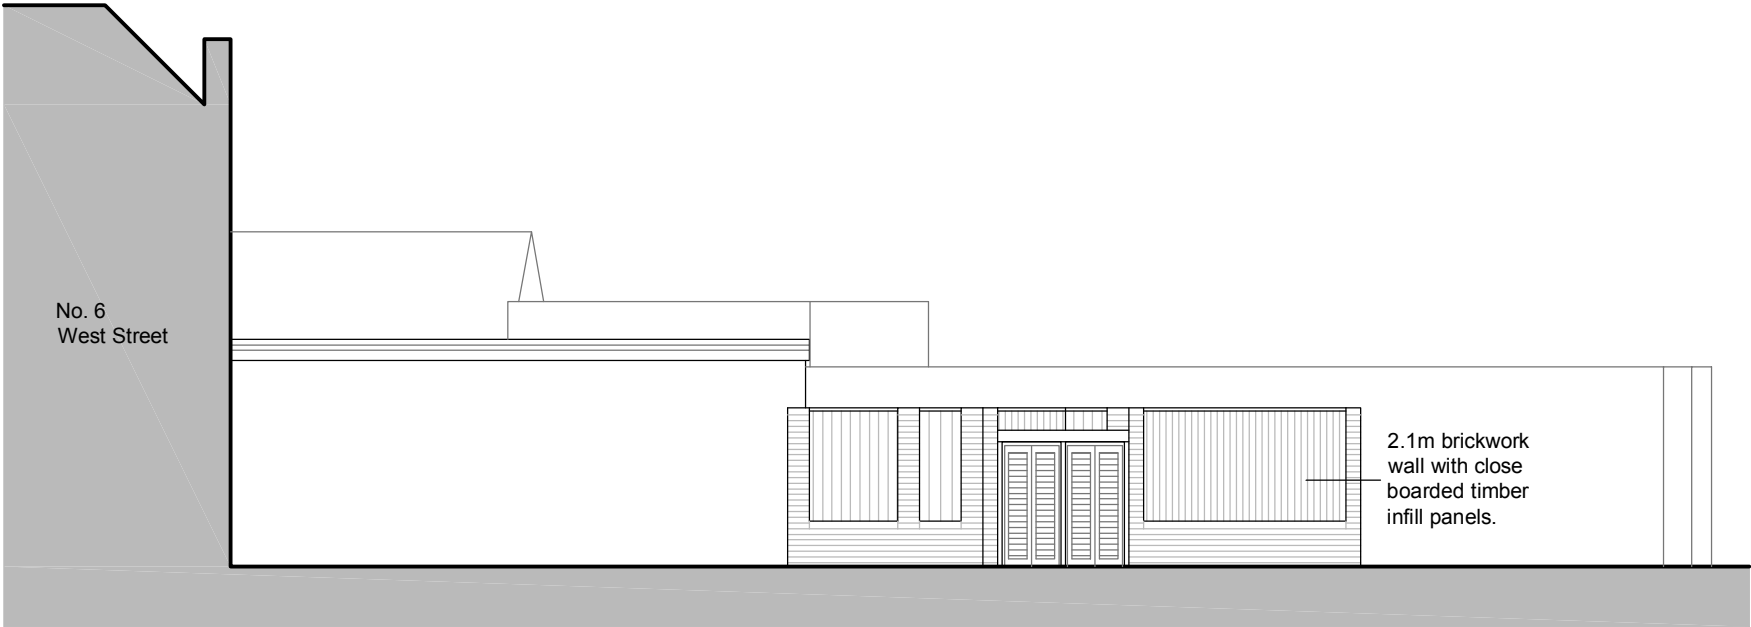

PROPOSED WEST ELEVATION

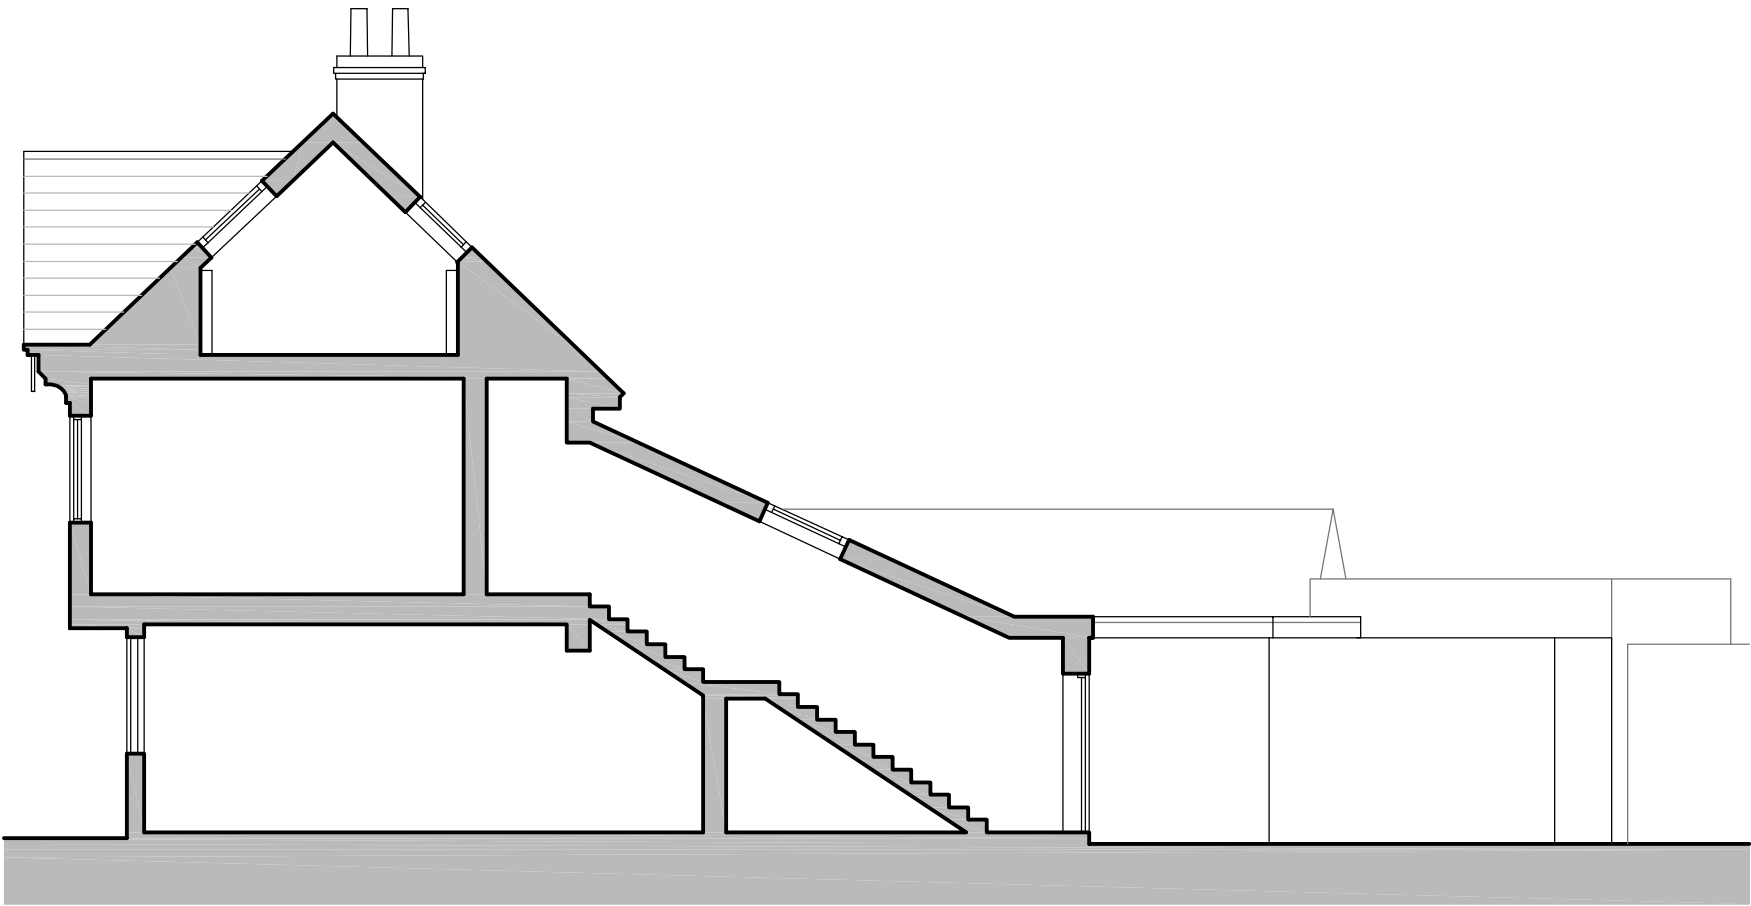

PROPOSED WEST INTERNAL ELEVATION

P1	Feb 2016	Planning	TH	
Revision	Date	Description	Dwn	Child

Lansdowne House
25-26 Hampshire Terrace
Portsmouth PO1 2QF
Hampshire England

Tel: (023) 92 755 333

E-Mail: admin@plcarchitects.com

Web: www.plcarchitects.com

Client :

Project :

The Town Brewery
2 West Street
Emsworth

Drawing Title :

Proposed West Elevation
Proposed West Internal Elevation

Drawn By	Date	Checked By	Date	Approved By	Date
TH	Feb 15				

Drawing No.	Revision	Scale
15 - 2129 - 106	P1	1:100@A3

PLC ARCHITECTS © COPYRIGHT RESERVED 2015
NOT TO BE SCALED. DIMENSIONS TO BE CHECKED ON SITE
SCALING ONLY FOR LOCAL AUTHORITY PURPOSES