



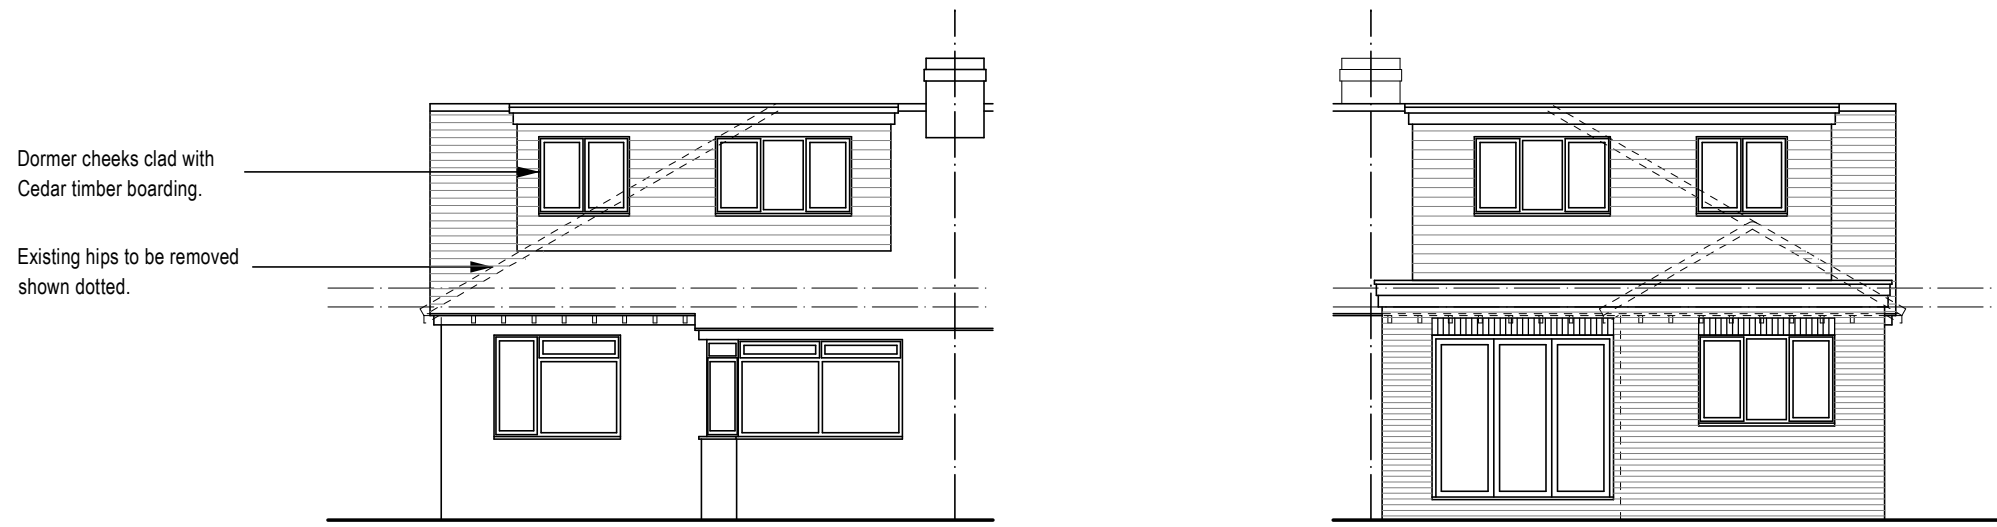


Front Elevation



Rear Elevation

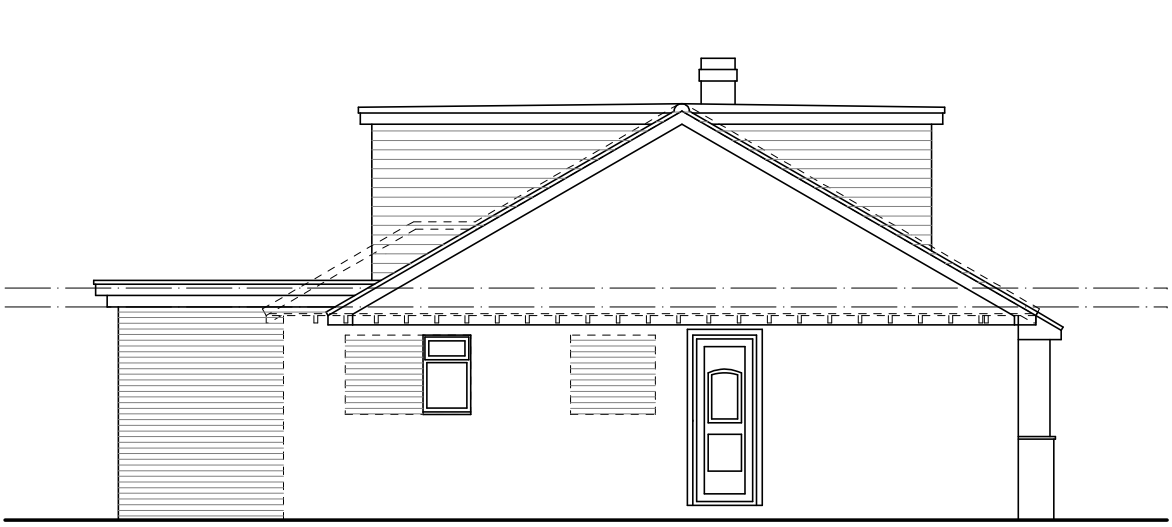


Side Elevation

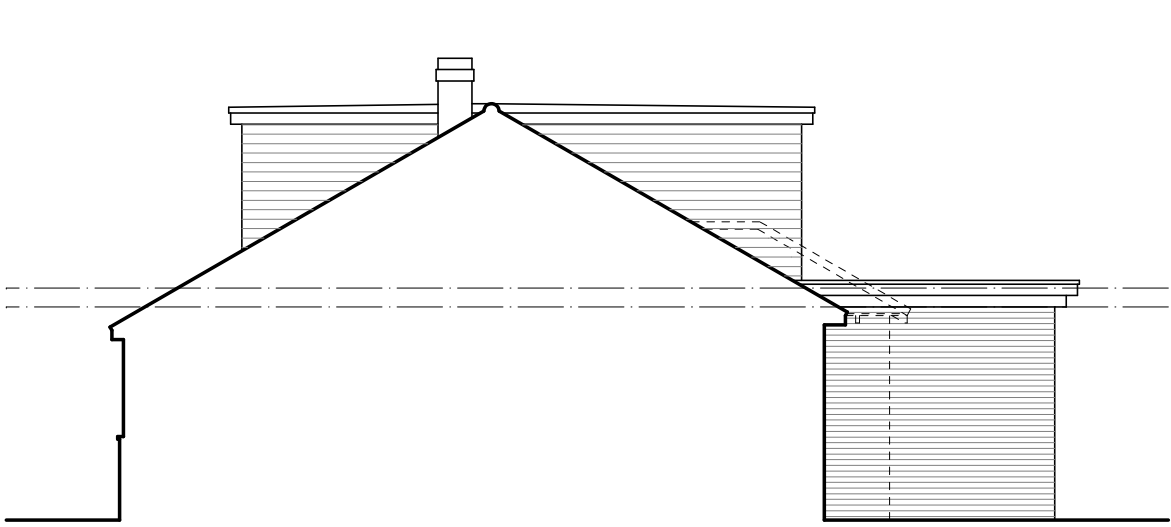


Side Elevation

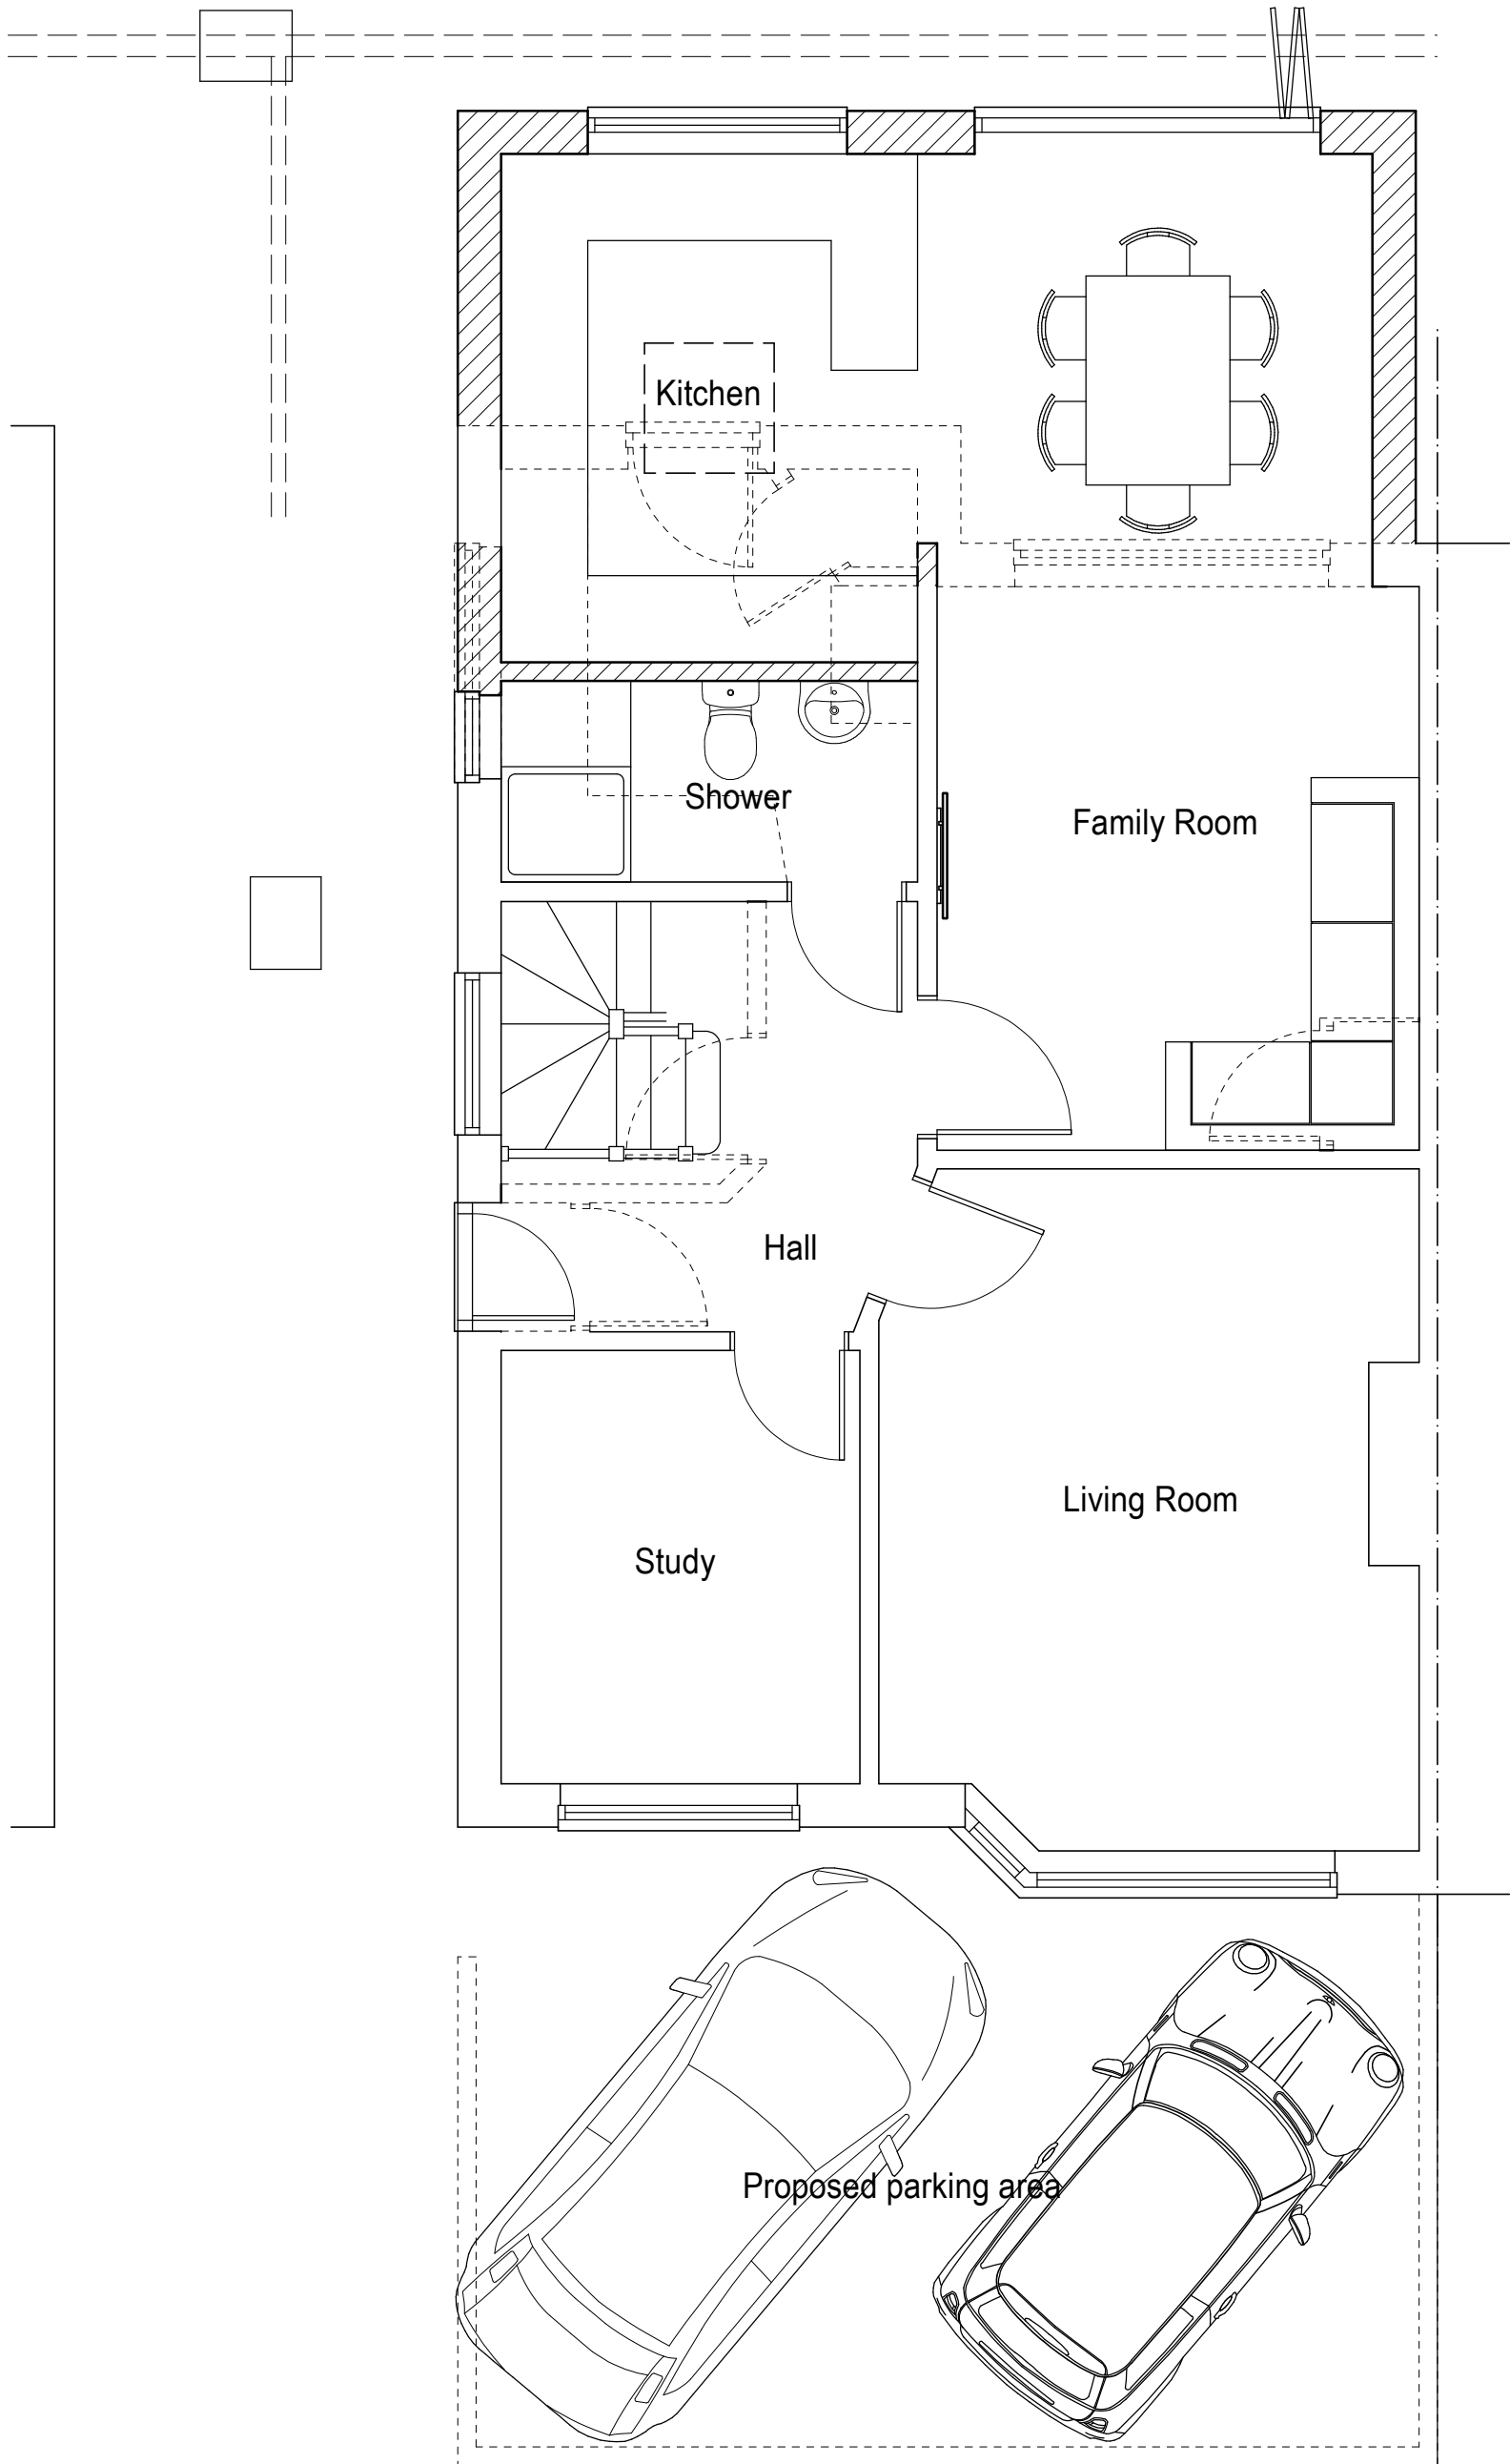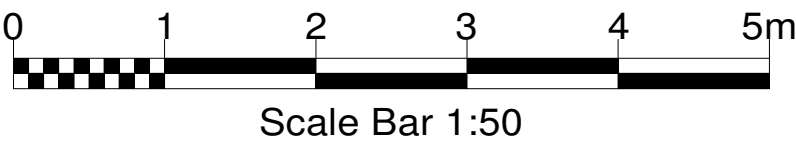


Ground Floor Plan

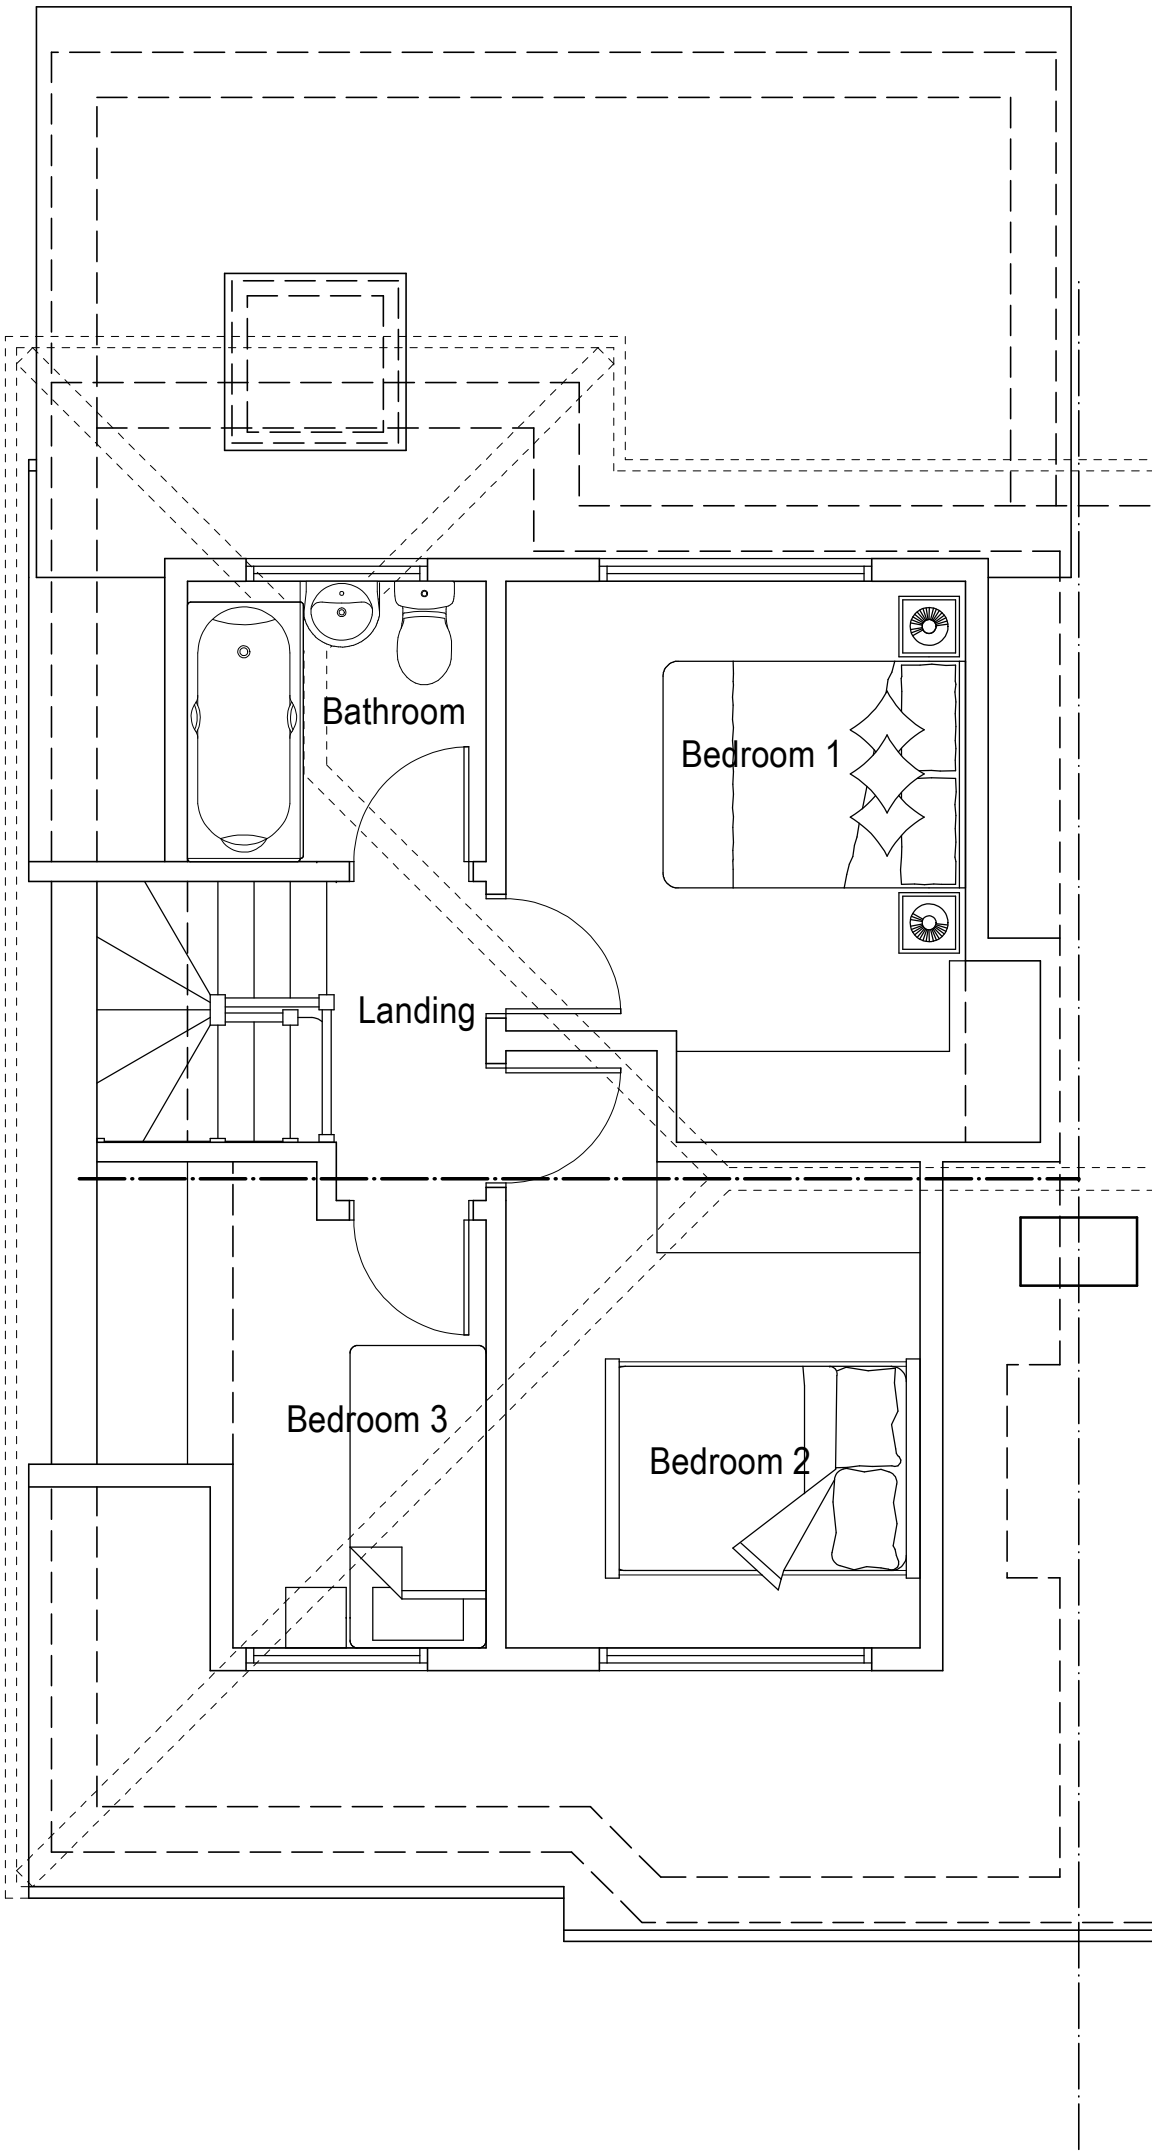

Attic Floor Plan

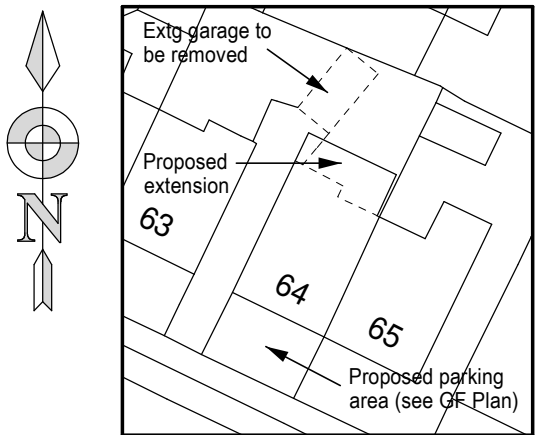

Site Plan 1:500

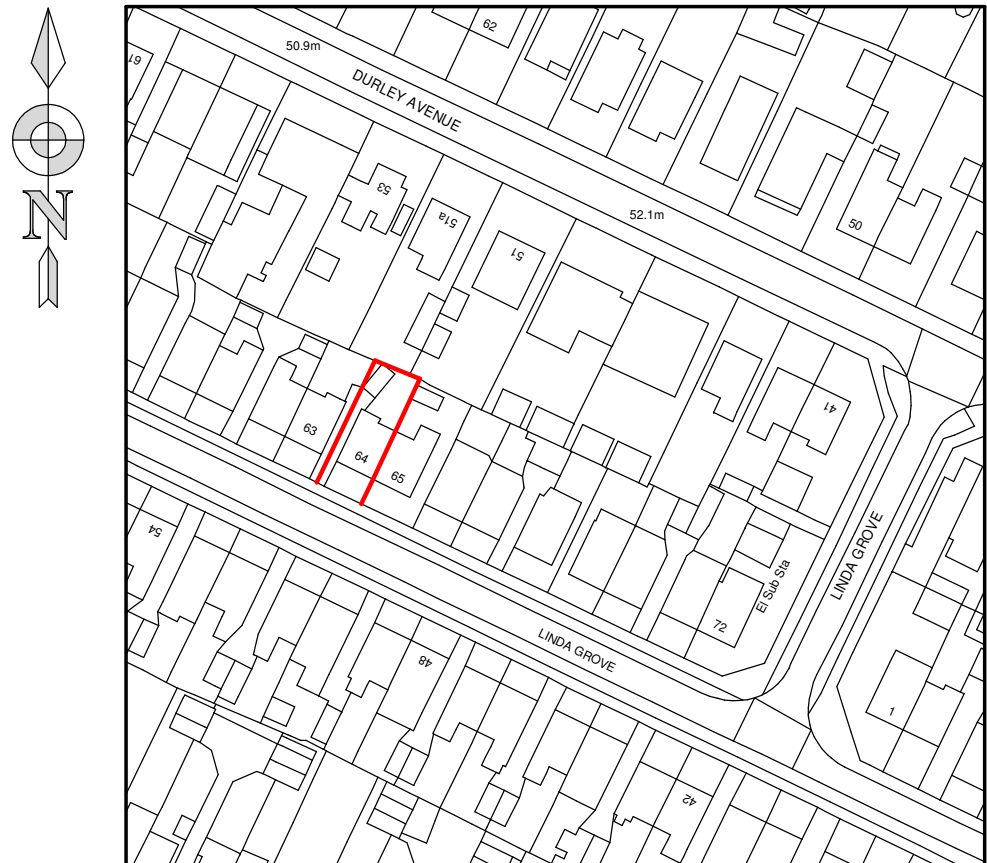

Location Plan 1:1250

B	Dormers reduced in size	29 Nov 22
A	Site and Location Plans added	26 Sept 22

No.	Revision/Issue	Date
	All dimensions and setting out to be checked on site prior to commencement of works. Any discrepancies to be reported. Written dimensions to be used in preference over scaled dimensions. See structural engineers calculations for all steelwork details.	



07753 827008
matt@mwtarchitecture.co.uk
www.mwtarchitecture.co.uk

4 Ashford Close
Aylesbury
Bucks
HP21 9TW

Drawing
Proposed Plans and Elevations

Project Name and Address
Proposed extension & loft conversion
64 Linda Grove
Waterlooville
PO8 8UY

Client Mr D Magee	Drawing number 22/0294/02 Rev B
Date September 2022	
Scale 1:50, 1:100 (A1)	