




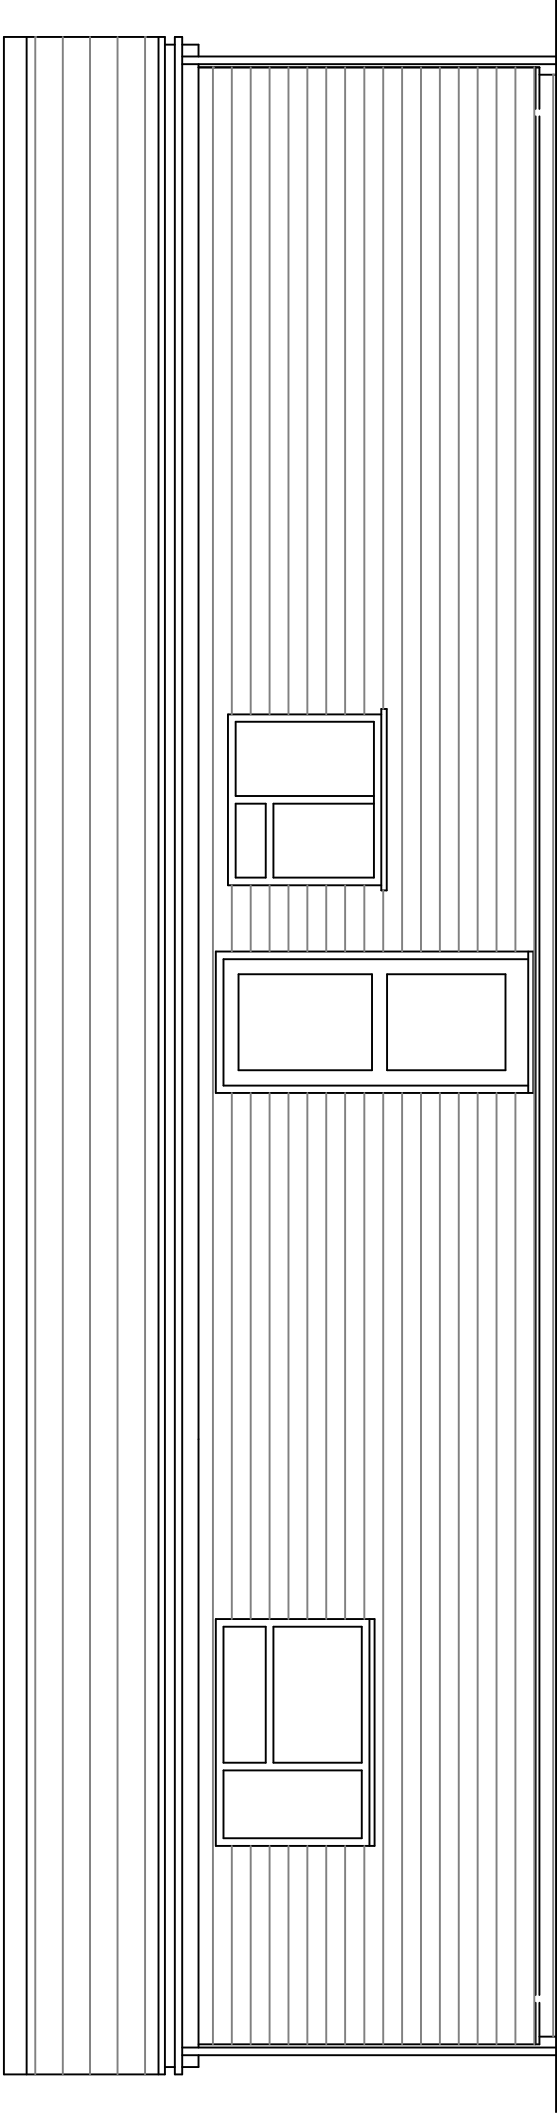


EXISTING SIDE ELEVATION

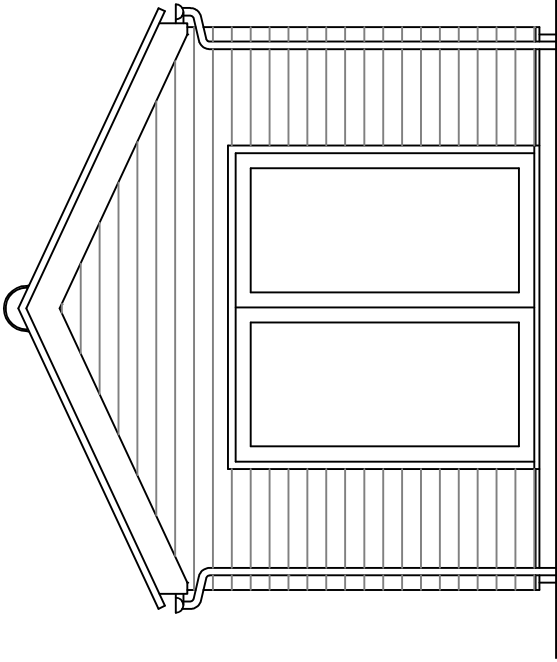

EXISTING FRONT ELEVATION

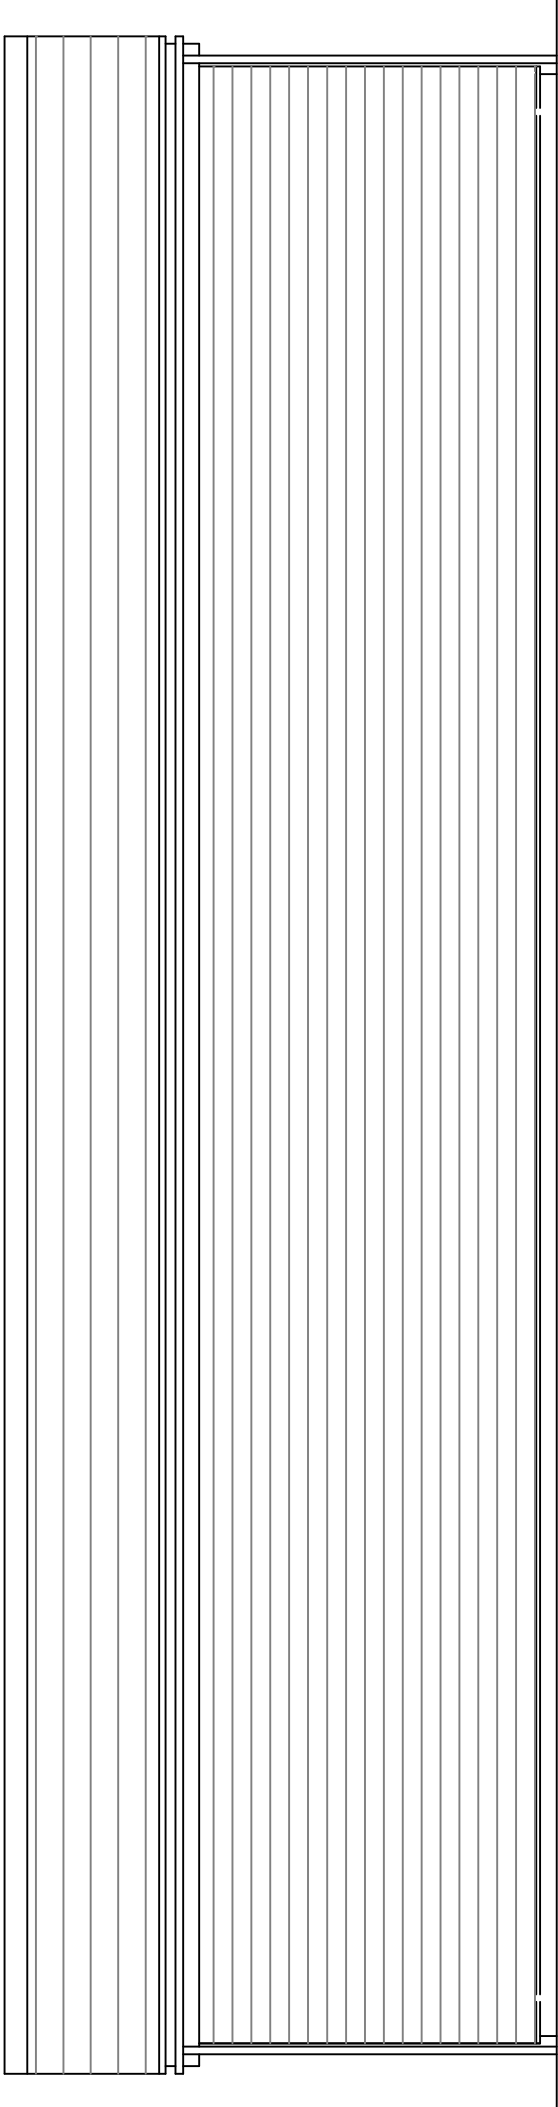

EXISTING SIDE ELEVATION

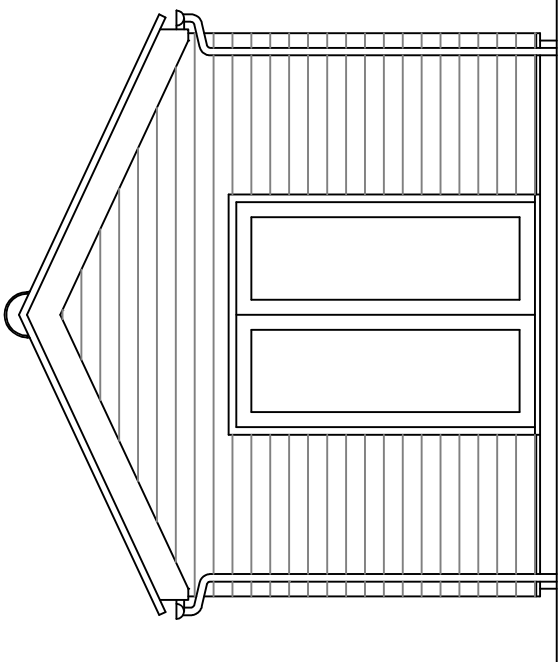

EXISTING REAR ELEVATION

Copyright is reserved by GBS Designs and is issued on the condition that it is not copied or disclosed by or to any unauthorised persons without prior consent in writing from GBS Designs.

All dimensions to be checked on site

All structural elements to be specified by a suitably qualified structural engineer.

REV	DESCRIPTION	DRAWN	DATE	Scale Bar	
-	Initial design	GBS	05.10.23	0 1 2	

Drawing Ref		Drawing Title	
3 FRANCIS 02		3 Frances Road, Waterlooville, Hampshire, PO7 5HH	
Scale at A1	Scale at A3	Date	Drawn by
N/A	1:50	05 OCT 2023	GBS



CAD - ARCHITECTURE - DESIGN

6 Shillinglee Waterlooville
Hampshire PO7 5RW
Tel 023 9225 8315
www.gbsimages.co.uk