


NOTES:

Dimensions to be checked on site before commencing work. Any discrepancies shall be reported to the architect immediately.

Do not scale from these drawings except for planning purposes. Use figured dimensions only.

Where applicable this drawing is to be read in conjunction with other consultants drawings.

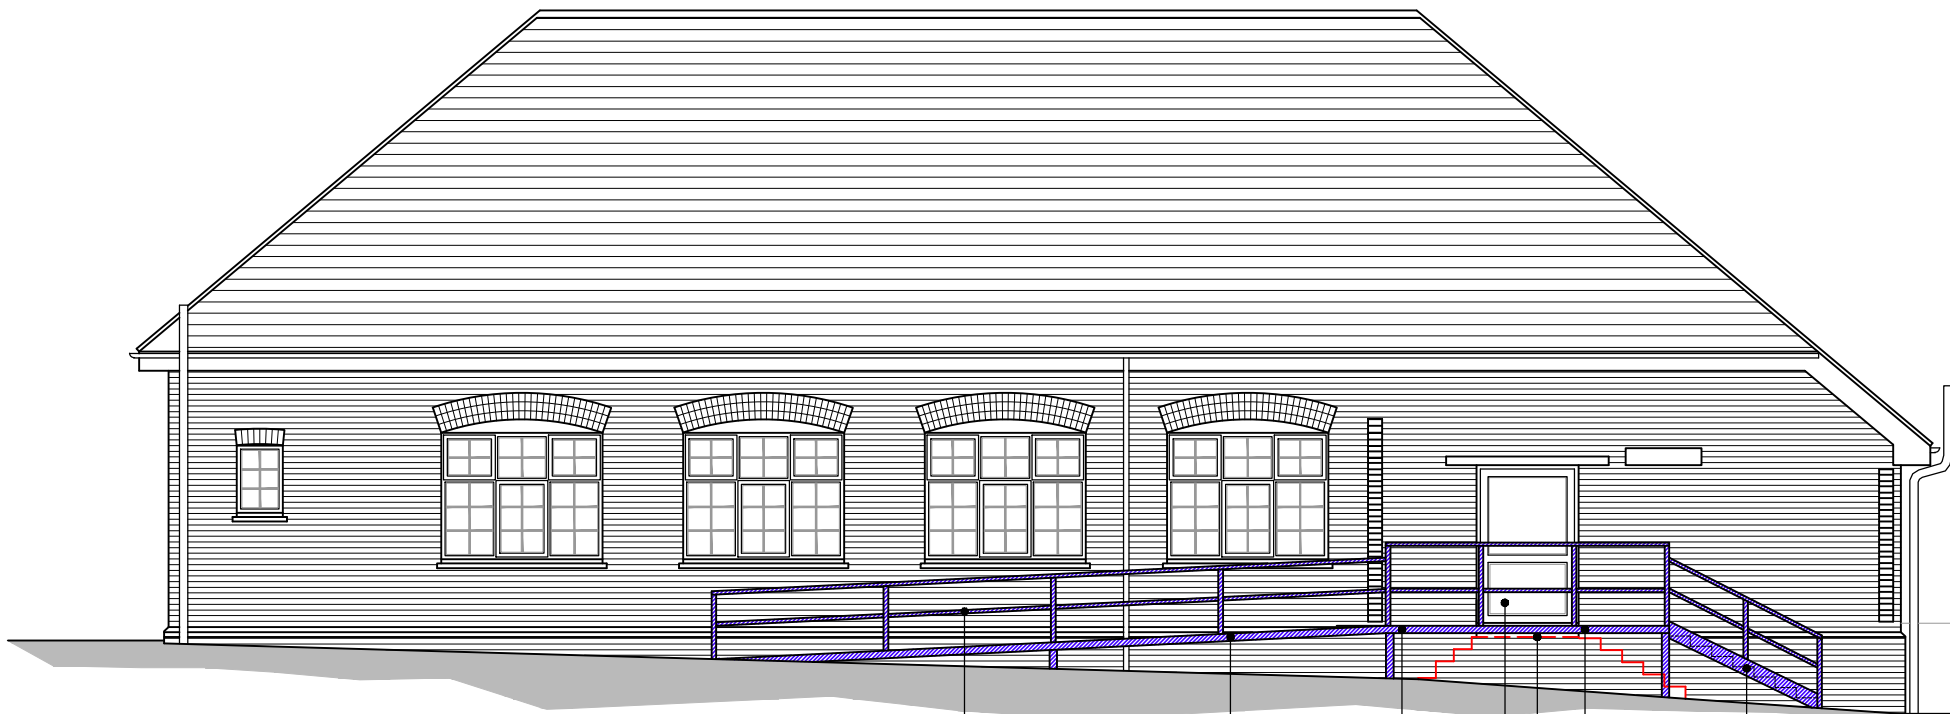

North elevation scale 1:100



East elevation scale 1:100




South elevation scale 1:100



West elevation scale 1:100

Storage shed elevations scale 1:100

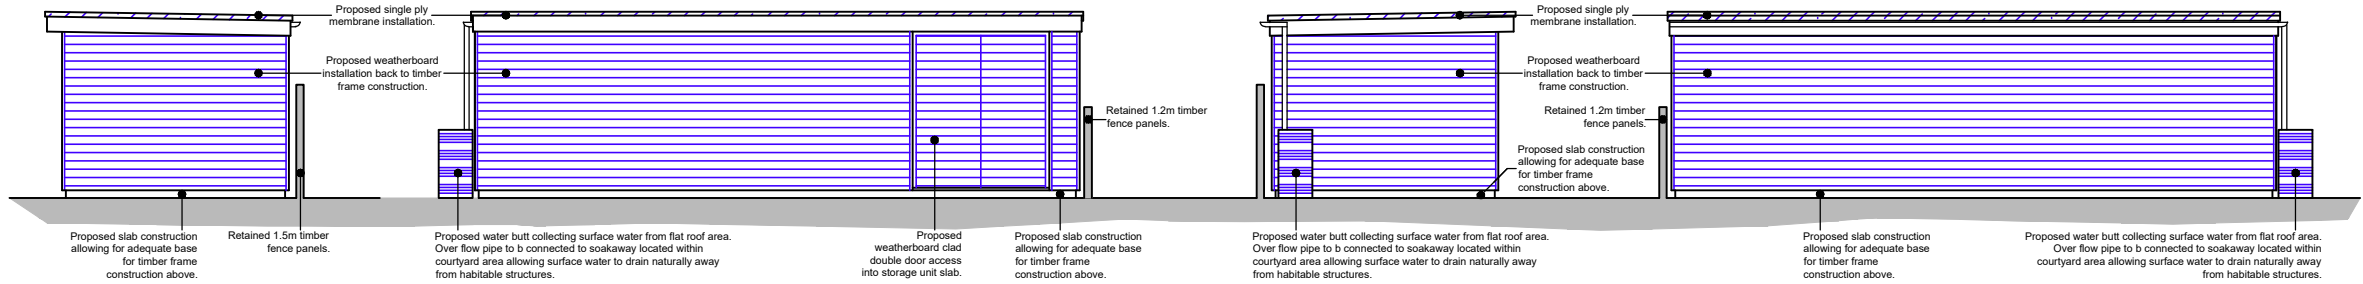

North elevation


East elevation

South elevation

West elevation

Boundary line Removed structure

Existing walls Proposed walls Proposed structure

 

For
ST JAMES PARISH HALL

Project
PROPOSED ALTERATIONS AT
ST JAMES PARISH HALL,
20 CHURCH PATH, EMSWORTH
PO10 7DP

Title
PROPOSED ELEVATIONS

Date	Drawn	Scale	Checked
MAY 24	SR	as noted @ A2	
Job Number PL807.24	Drawing Number 03	Revision A	

Office Tel:
01243 933732

Email:
admin@jb-architecturedesign.com

Web:
www.jb-architecturedesign.com

