





Proposed Front Elevation.

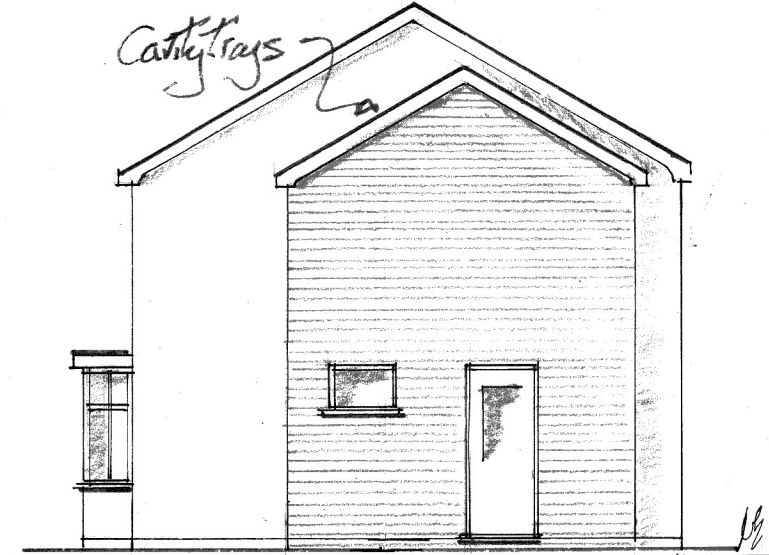


Proposed Side Extension.




Proposed Rear Extension.

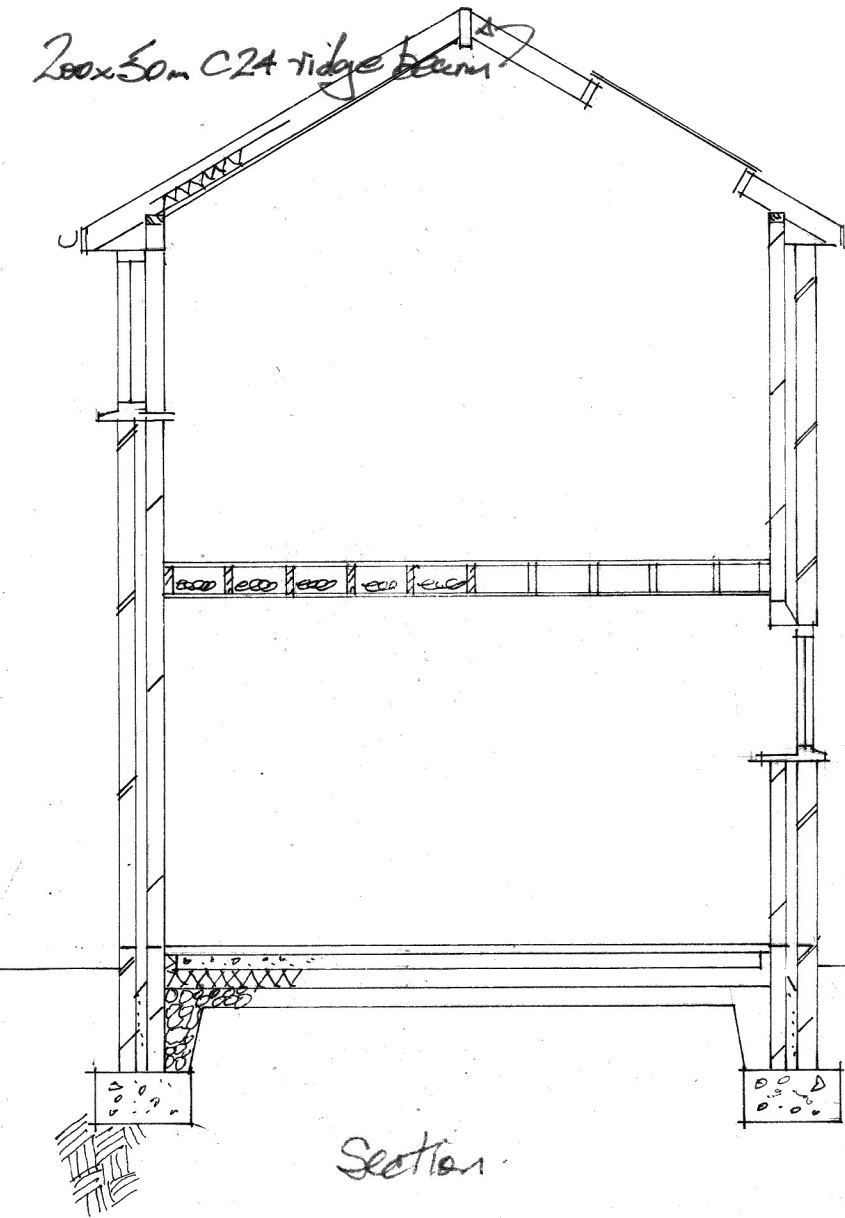

Section.

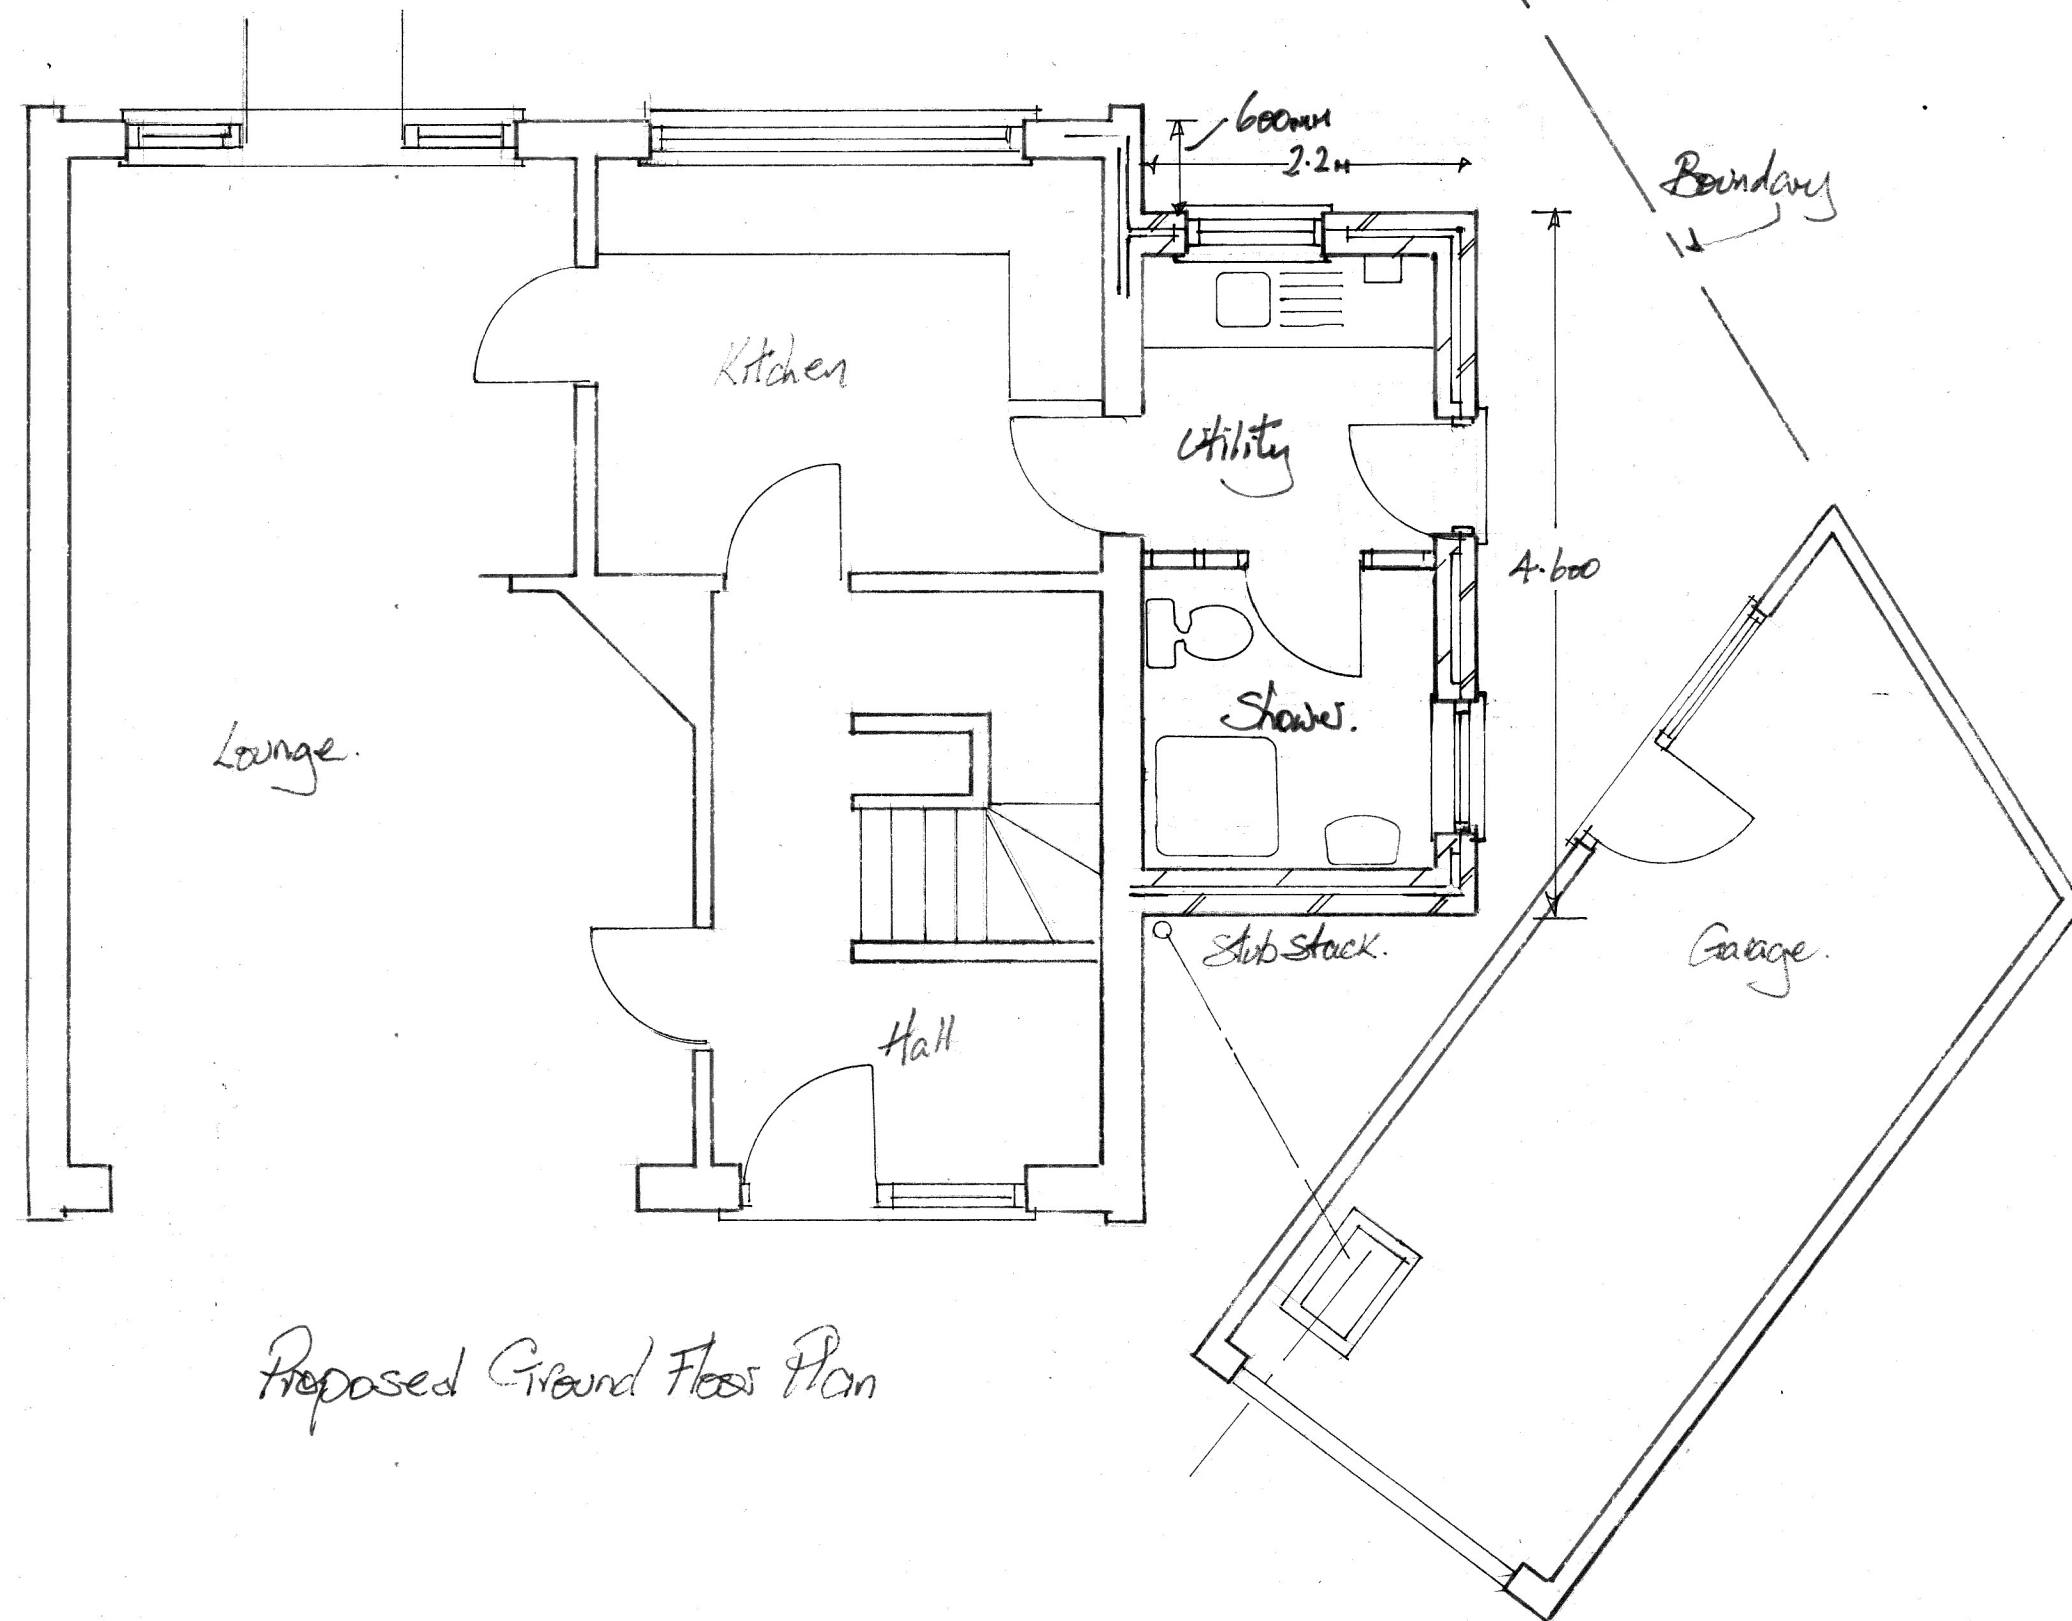

Proposed Ground Floor Plan

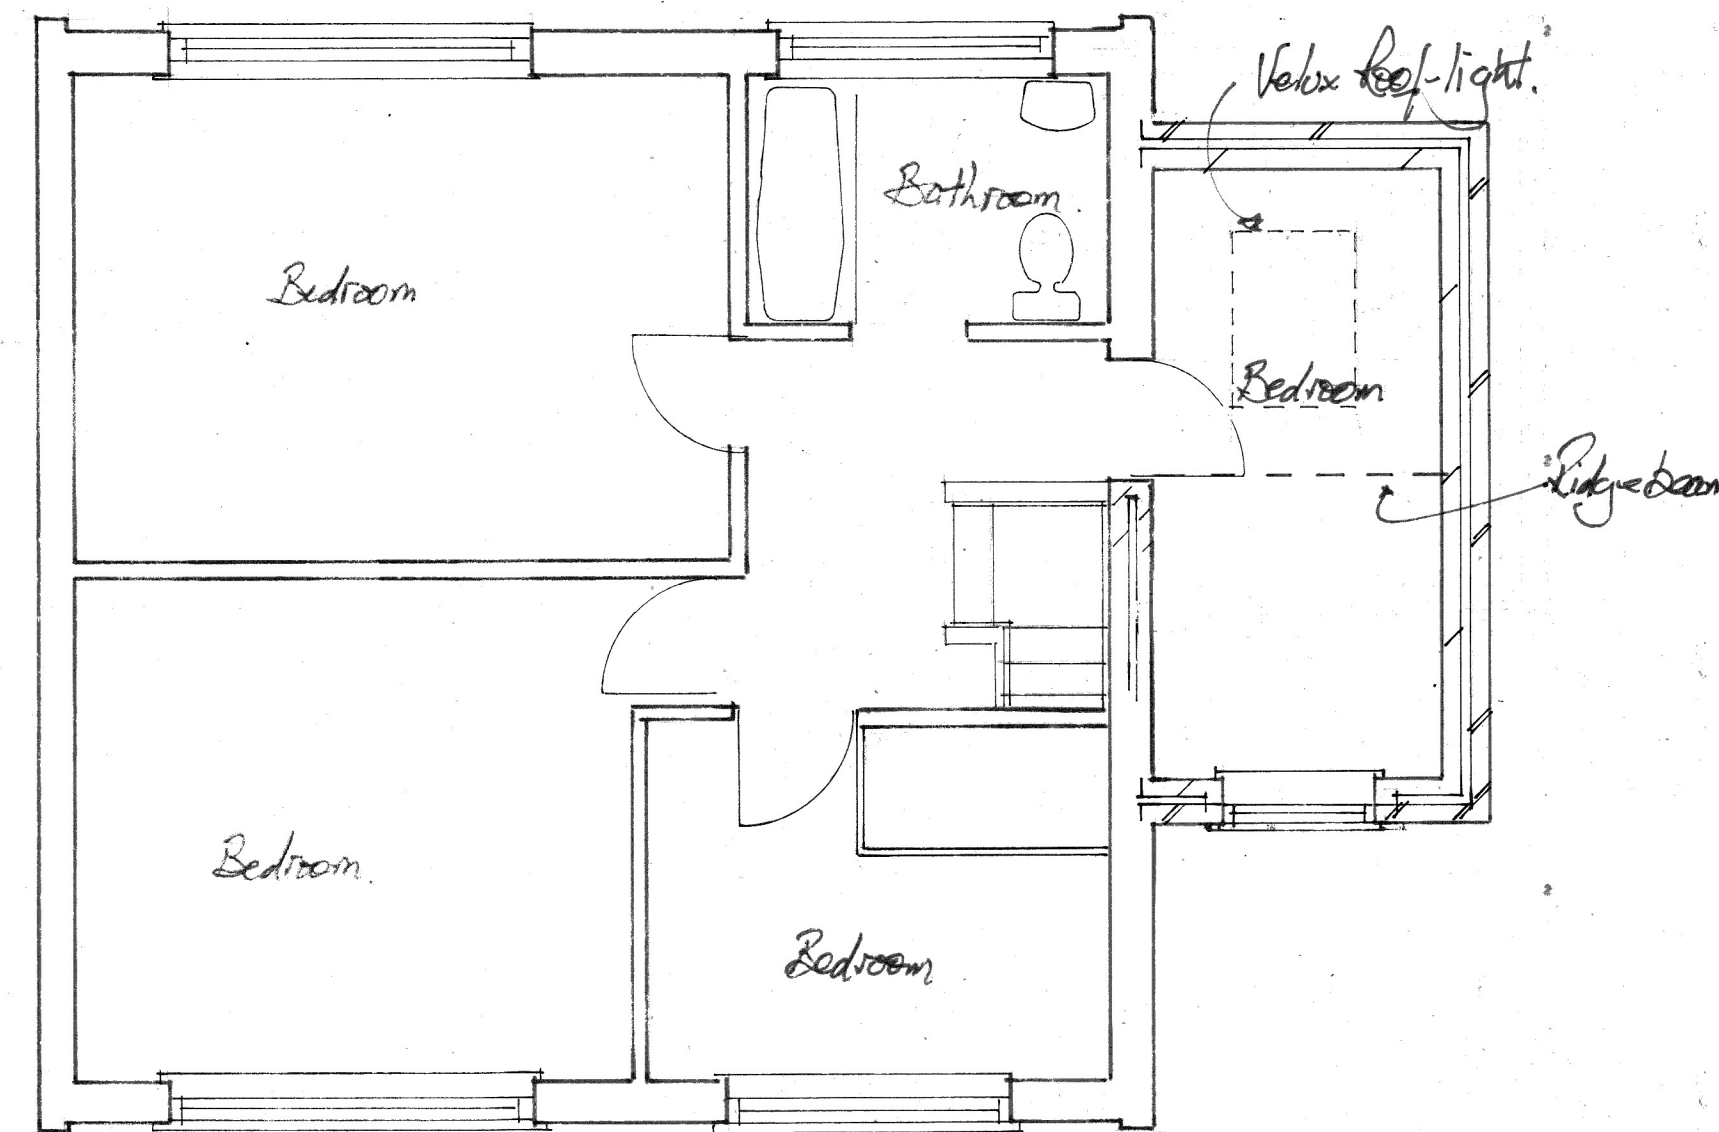

Proposed First Floor Plan.

|                                                                     |          |
|---------------------------------------------------------------------|----------|
| Client<br>MR. S. WALKER.                                            |          |
| Job Title<br>Proposed 2 Storey<br>Extension,<br>6 MARLBOROUGH PARK. |          |
| Drawing Title                                                       |          |
| Scale<br>1:50 & 1:100                                               |          |
| Date<br>MARCH 2024                                                  | Drawn by |