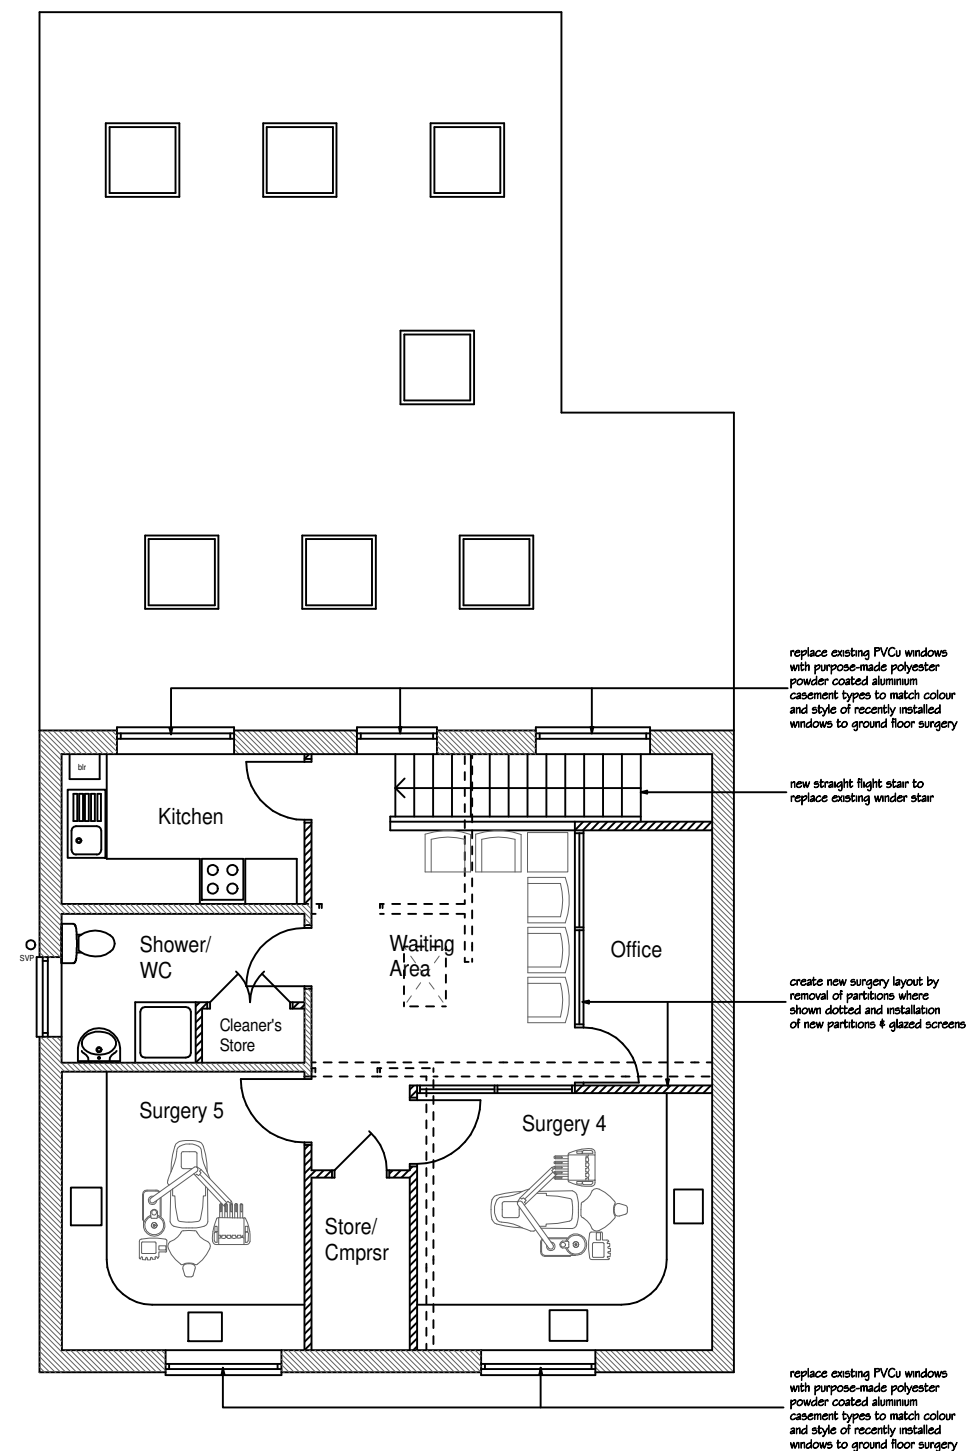
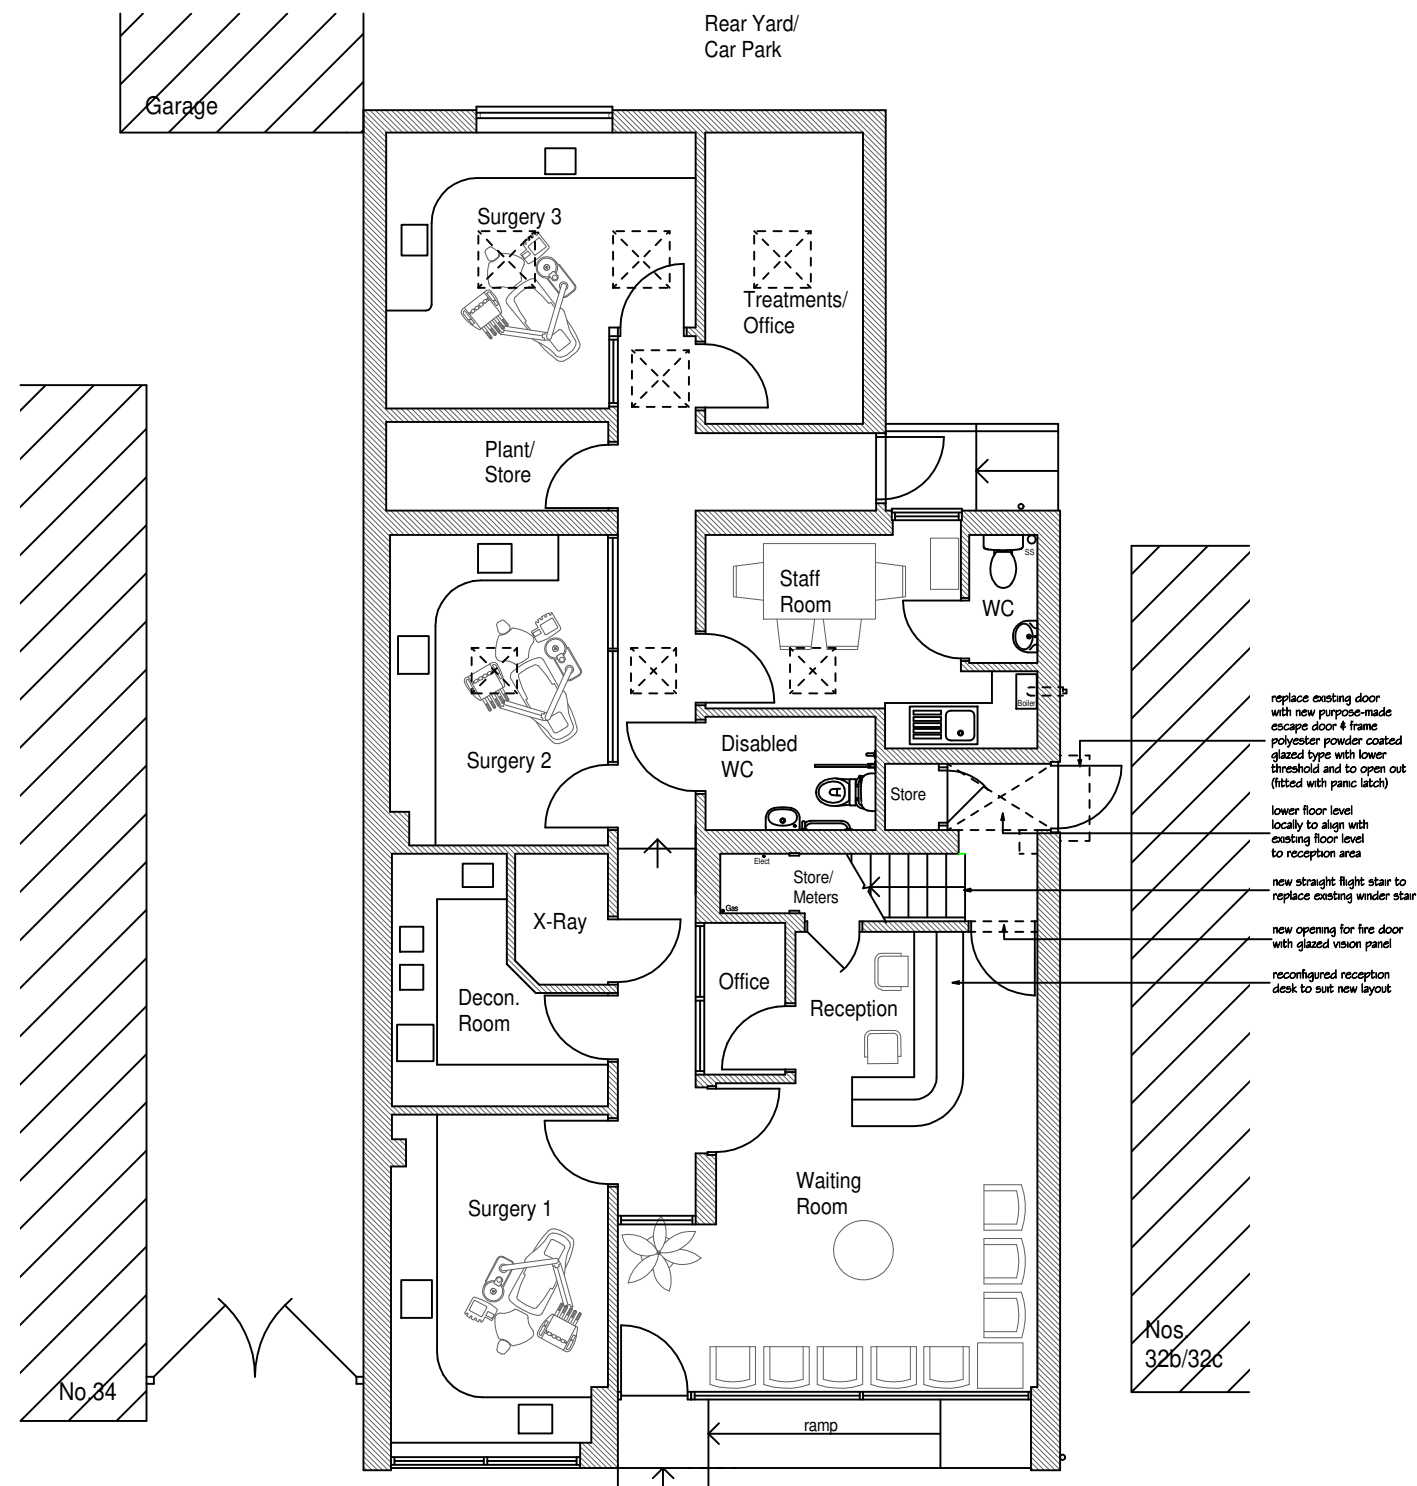


This drawing is the copyright of the Architect and must not be reproduced without permission, except by the Local Planning Authority for planning purposes.

Figured dimensions to be taken in preference to scaled.
Dimensions to be checked on site before work commences.
No deviation from this drawing will be permitted without the prior written consent of the Architect.
Ground floor slabs, foundations, structure, etc., and all work below ground is shown provisionally and inspection of ground conditions is essential prior to work commencing.
Reassessment is essential when the ground conditions are apparent and redesign may be necessary in the light of soil conditions found.
The responsibility for establishing the soil and subsoil conditions rests with the Contractor.

	revisions	date	
drawing	drawing no. rev.	date	scale(s) sheet size
	21701/205	OCT 2022	1:100 A3
PROPOSED GROUND & FIRST FLOOR PLANS	client		
	SHORE DENTAL PRACTICE		
project	 ■ Jeffrey Douglas Chartered Architect		
CONVERSION OF FIRST FLOOR FLAT TO EXTEND GROUND FLOOR DENTAL SURGERY 32 STATION ROAD, HAYLING ISLAND HAYLING ISLAND PO11 0EG	■ 60a Sixth Lane ■ Hayling Island ■ Hampshire ■ PO11 0HH ■ Tel: (023) 9246 8889 ■ E-mail: jdd@jeffreydouglas.co.uk ■		