


NB
(1) FIGURED DIMENSIONS MUST BE TAKEN IN
PRESENCE TO CALLED DIMENSIONS AND SITE
DIMENSIONS ARE TO BE CHECKED BEFORE WORK
IS PUT IN HAND.

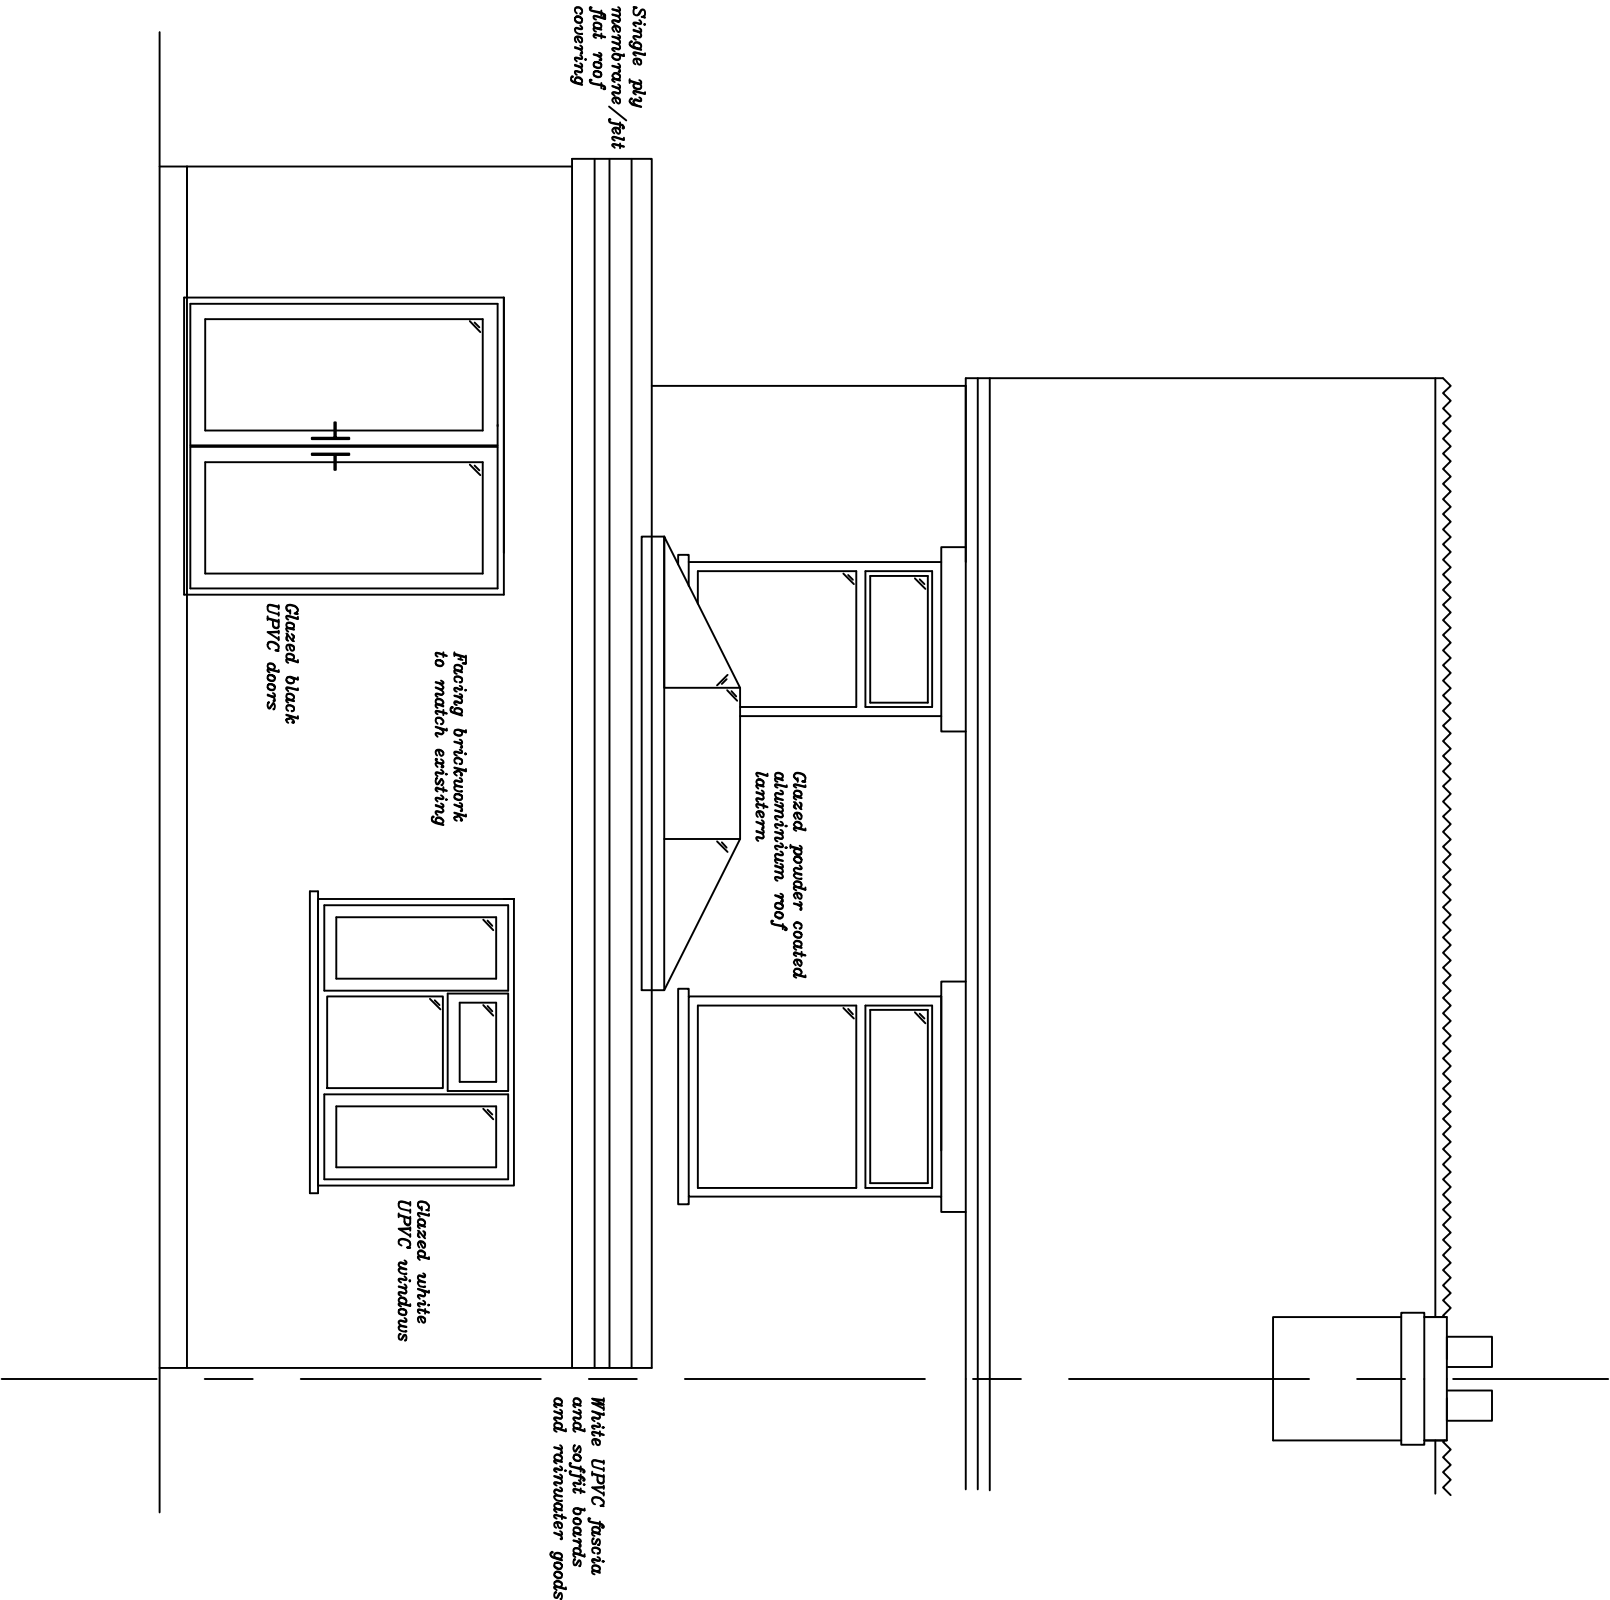

Project:-
68 London Road
Widley/
Waterhoville
PO7 5AG

Rev:-	Description:-	Date:-	Chd by:-

Title:- Proposed Rear East Elevation			
Scale:-	1:50 @ A3		
Date:-	22.12.22	Dwg No:-	602
			Rev:-