



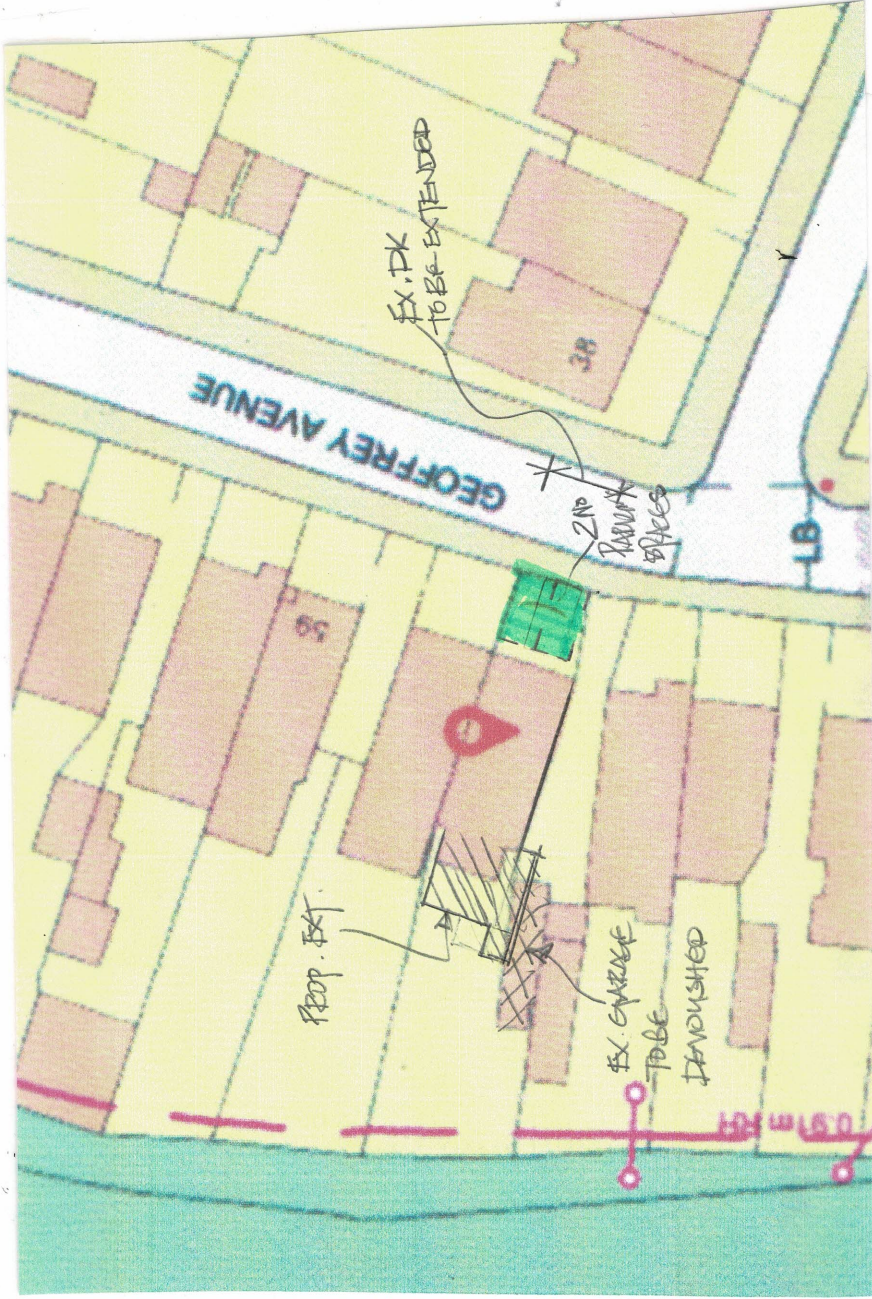


SITE PLAN
Scale 1:500

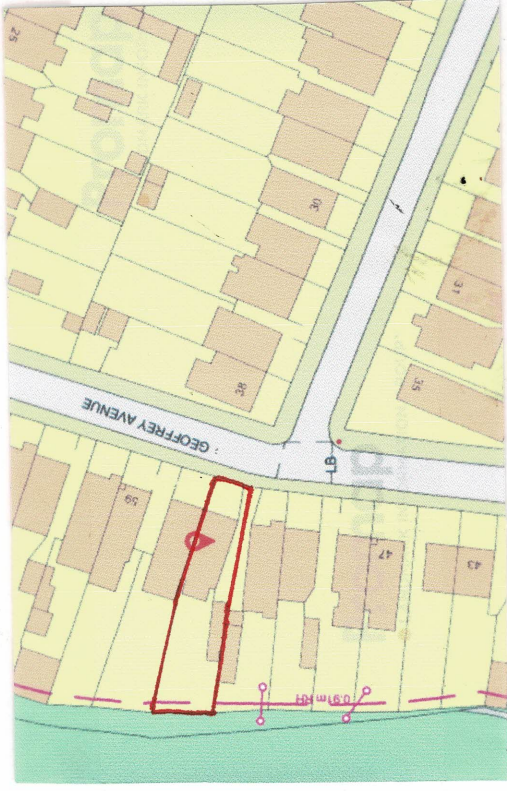


LOCATION PLAN
Scale 1:1250
OS LC 100065152

C	MAY'24	PARKING STATION			DT
B	APR'24	SITE PLAN CORRECTED			DT
A	FEB'24	ADDT. VC AREA			DT
Derek TREAGUS ASSOCIATES ARCHITECTURAL SERVICES Tel: 07956 624094 Email: derek.treagus@gmail.com Project REAR EXTENSION AT 55 GEOFFREY AVENUE, WATERLOOVILLE, HAMPSHIRE. Client Mr & Mrs J Cairns Subject Planning Drawing Location & Site Plan Date: Jan 2024 Scale: 1:500, 1:1250 Rev: ABC Drg. No. 24/367/01 • Copyright reserved. • All dimensions are to be site confirmed and should not be scaled unless for Planning purposes. • Verify all queries with the office.					

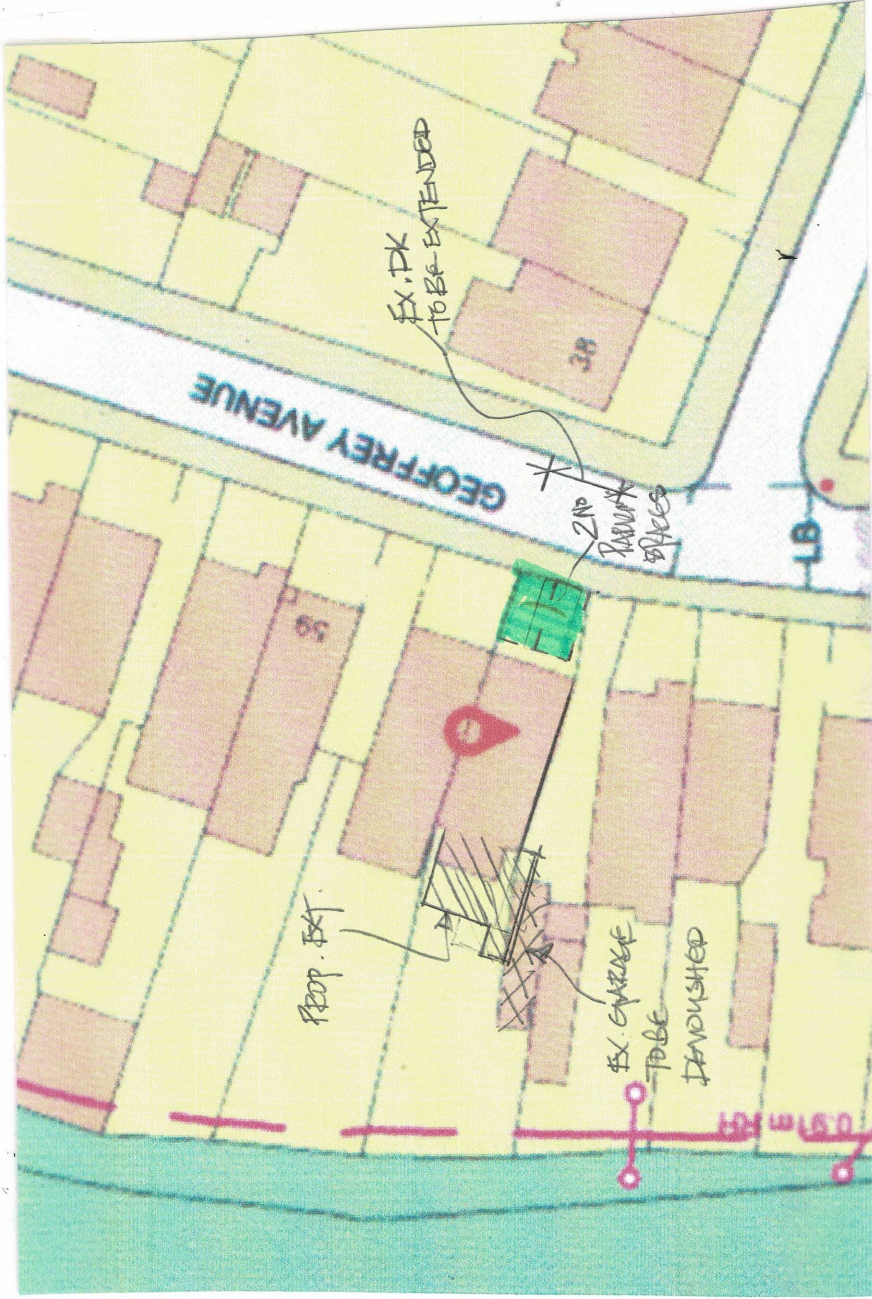

SITE PLAN
Scale 1:500

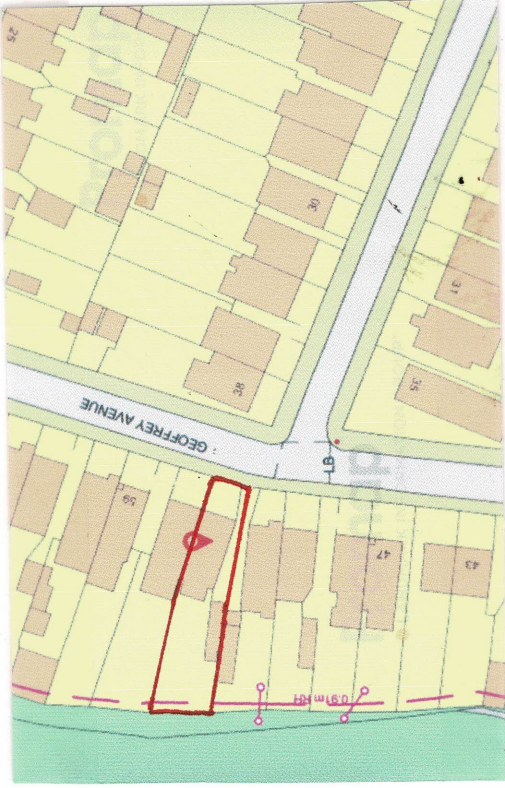

LOCATION PLAN
Scale 1:1250
OS LC 100065152

C	MAY'24	PARKING STATION			DT
B	APR'24	SITE PLAN CORRECTED			DT
A	FEB'24	ADDT. VC AREA			DT
DEREK TREAGUS ASSOCIATES ARCHITECTURAL SERVICES Tel: 07956 624094 Email: derek.treagus@gmail.com					
Project		REAR EXTENSION AT 55 GEOFFREY AVENUE, WATERLOOVILLE, HAMPSHIRE.			
Client		Mr & Mrs J Cairns			
Subject		Planning Drawing Location & Site Plan			
Date:		Jan 2024	Scale: 1:500, 1:1250		
Rev:		ABC	Drg. No. 24/367/01		
• Copyright reserved. • All dimensions are to be site confirmed and should not be scaled unless for Planning purposes. • Verify all queries with the office.					