

13 SANDY BEACH
PROPOSED SITE PLAN

NOTES:

Dimensions to be checked on site before commencing work.
Any discrepancies shall be reported to the architect immediately.

Do not scale from these drawings except for planning purposes.




Use figured dimensions only.

Where applicable this drawing is to be read in conjunction with other consultants' drawings.



All drawings to be read in conjunction with specification and all other drawings including structural engineer and mechanical and electrical drawings / specification



SITE PLAN
1:100

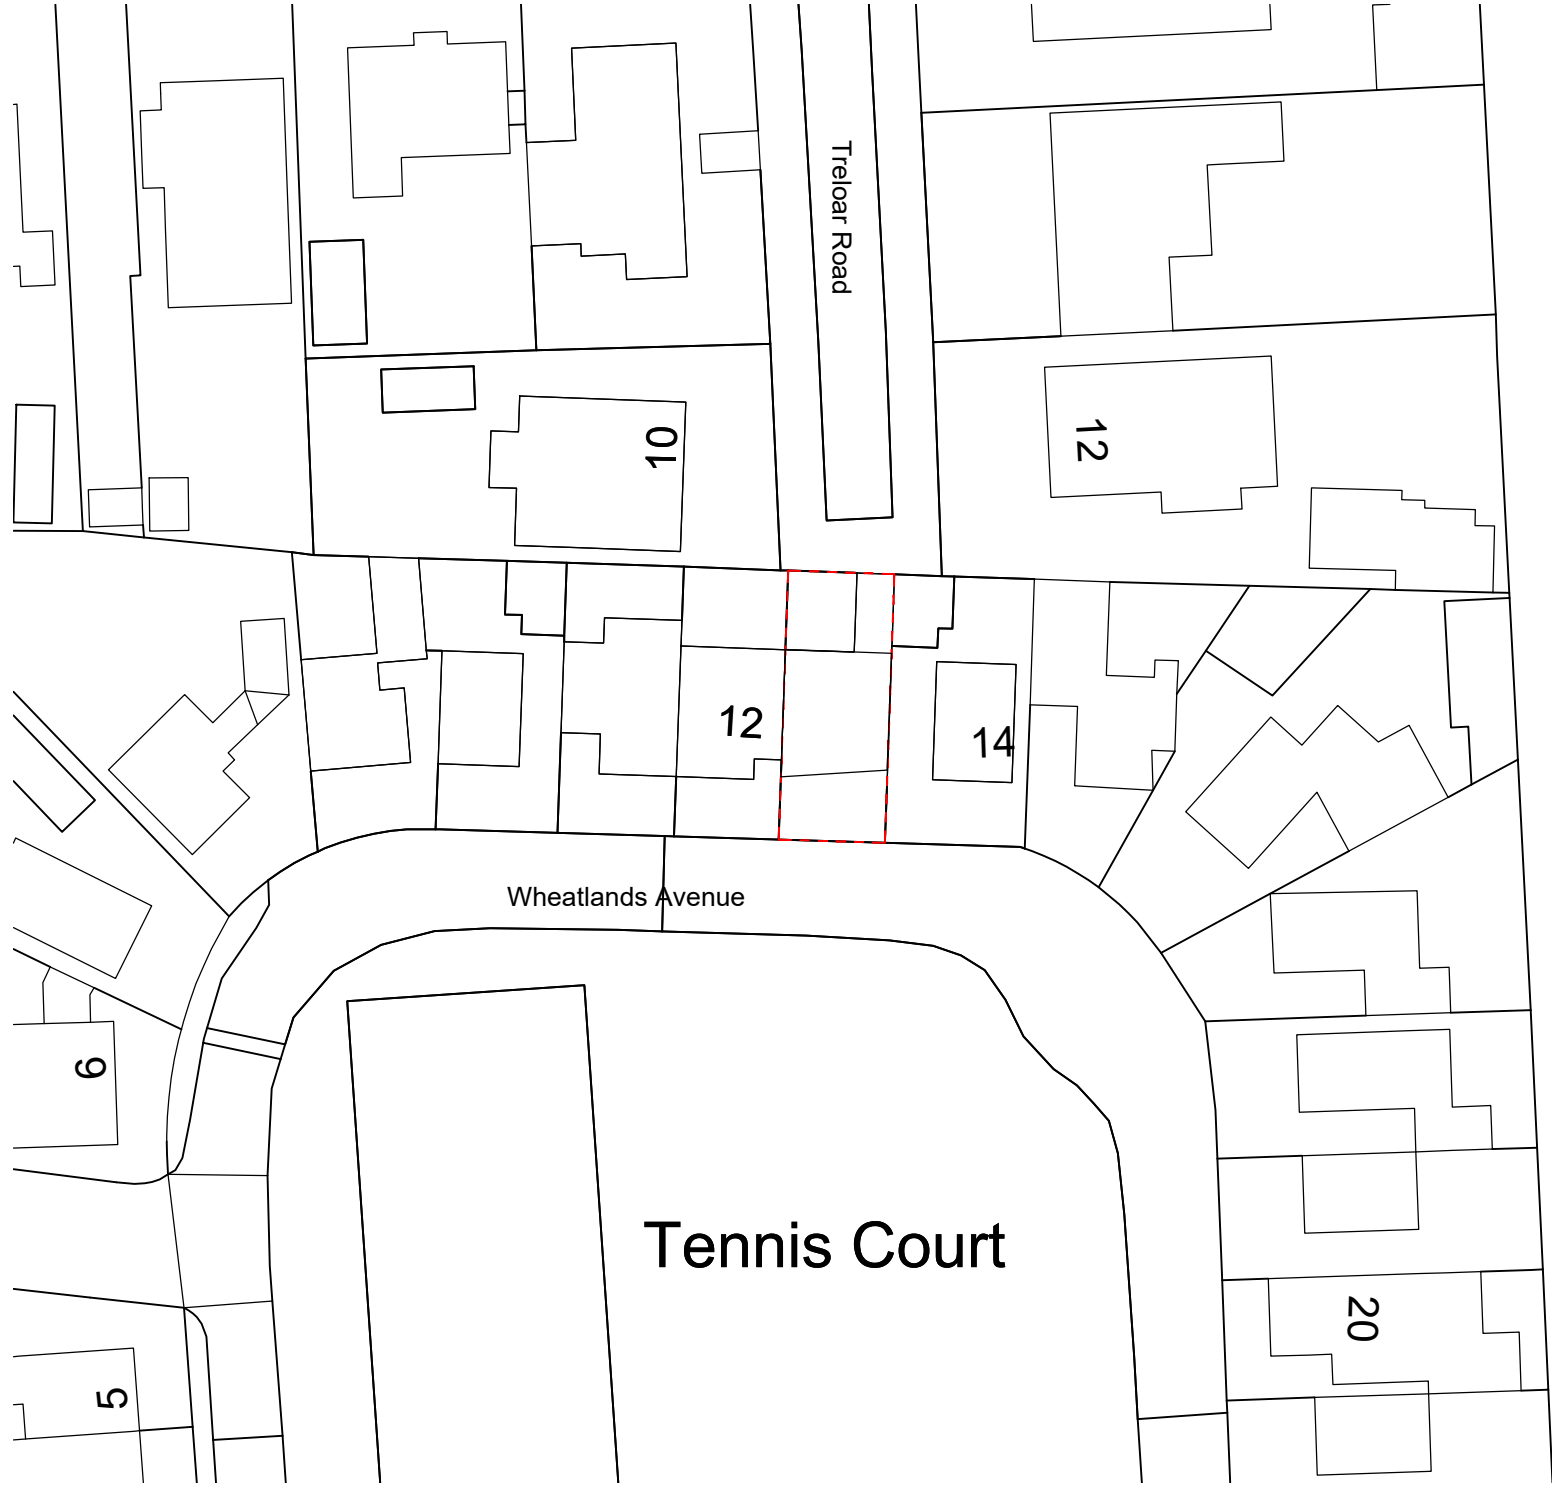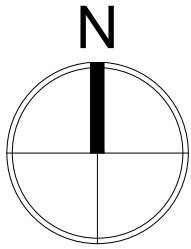 

BLOCK PLAN
1:500

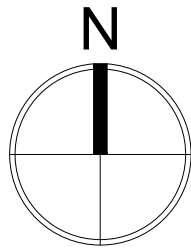 

Ordnance Survey (c) Crown Copyright 2023.
All rights reserved.
Licence number 100022432

B	20.10.23	Pre-application Issue	MA
A	21.09.23	Pre-application Issue	MA
REV	DATE	AMENDMENT	DRAWN



hdyer
architects

Helyer Davies Architects Ltd
1 The Old Flour Mill,
Emsworth, PO10 7BT
01243 370 715
mail@hdarchitects.co.uk

PROJECT
13 Sandy Beach Estate
Hayling Island
PO11 9SA

DRAWING
Proposed Site Plan

SCALE
as noted @ A1

DATE	September 2023	DRAWN	MA
DRAWING NUMBER	23063-02	REVISION	B