


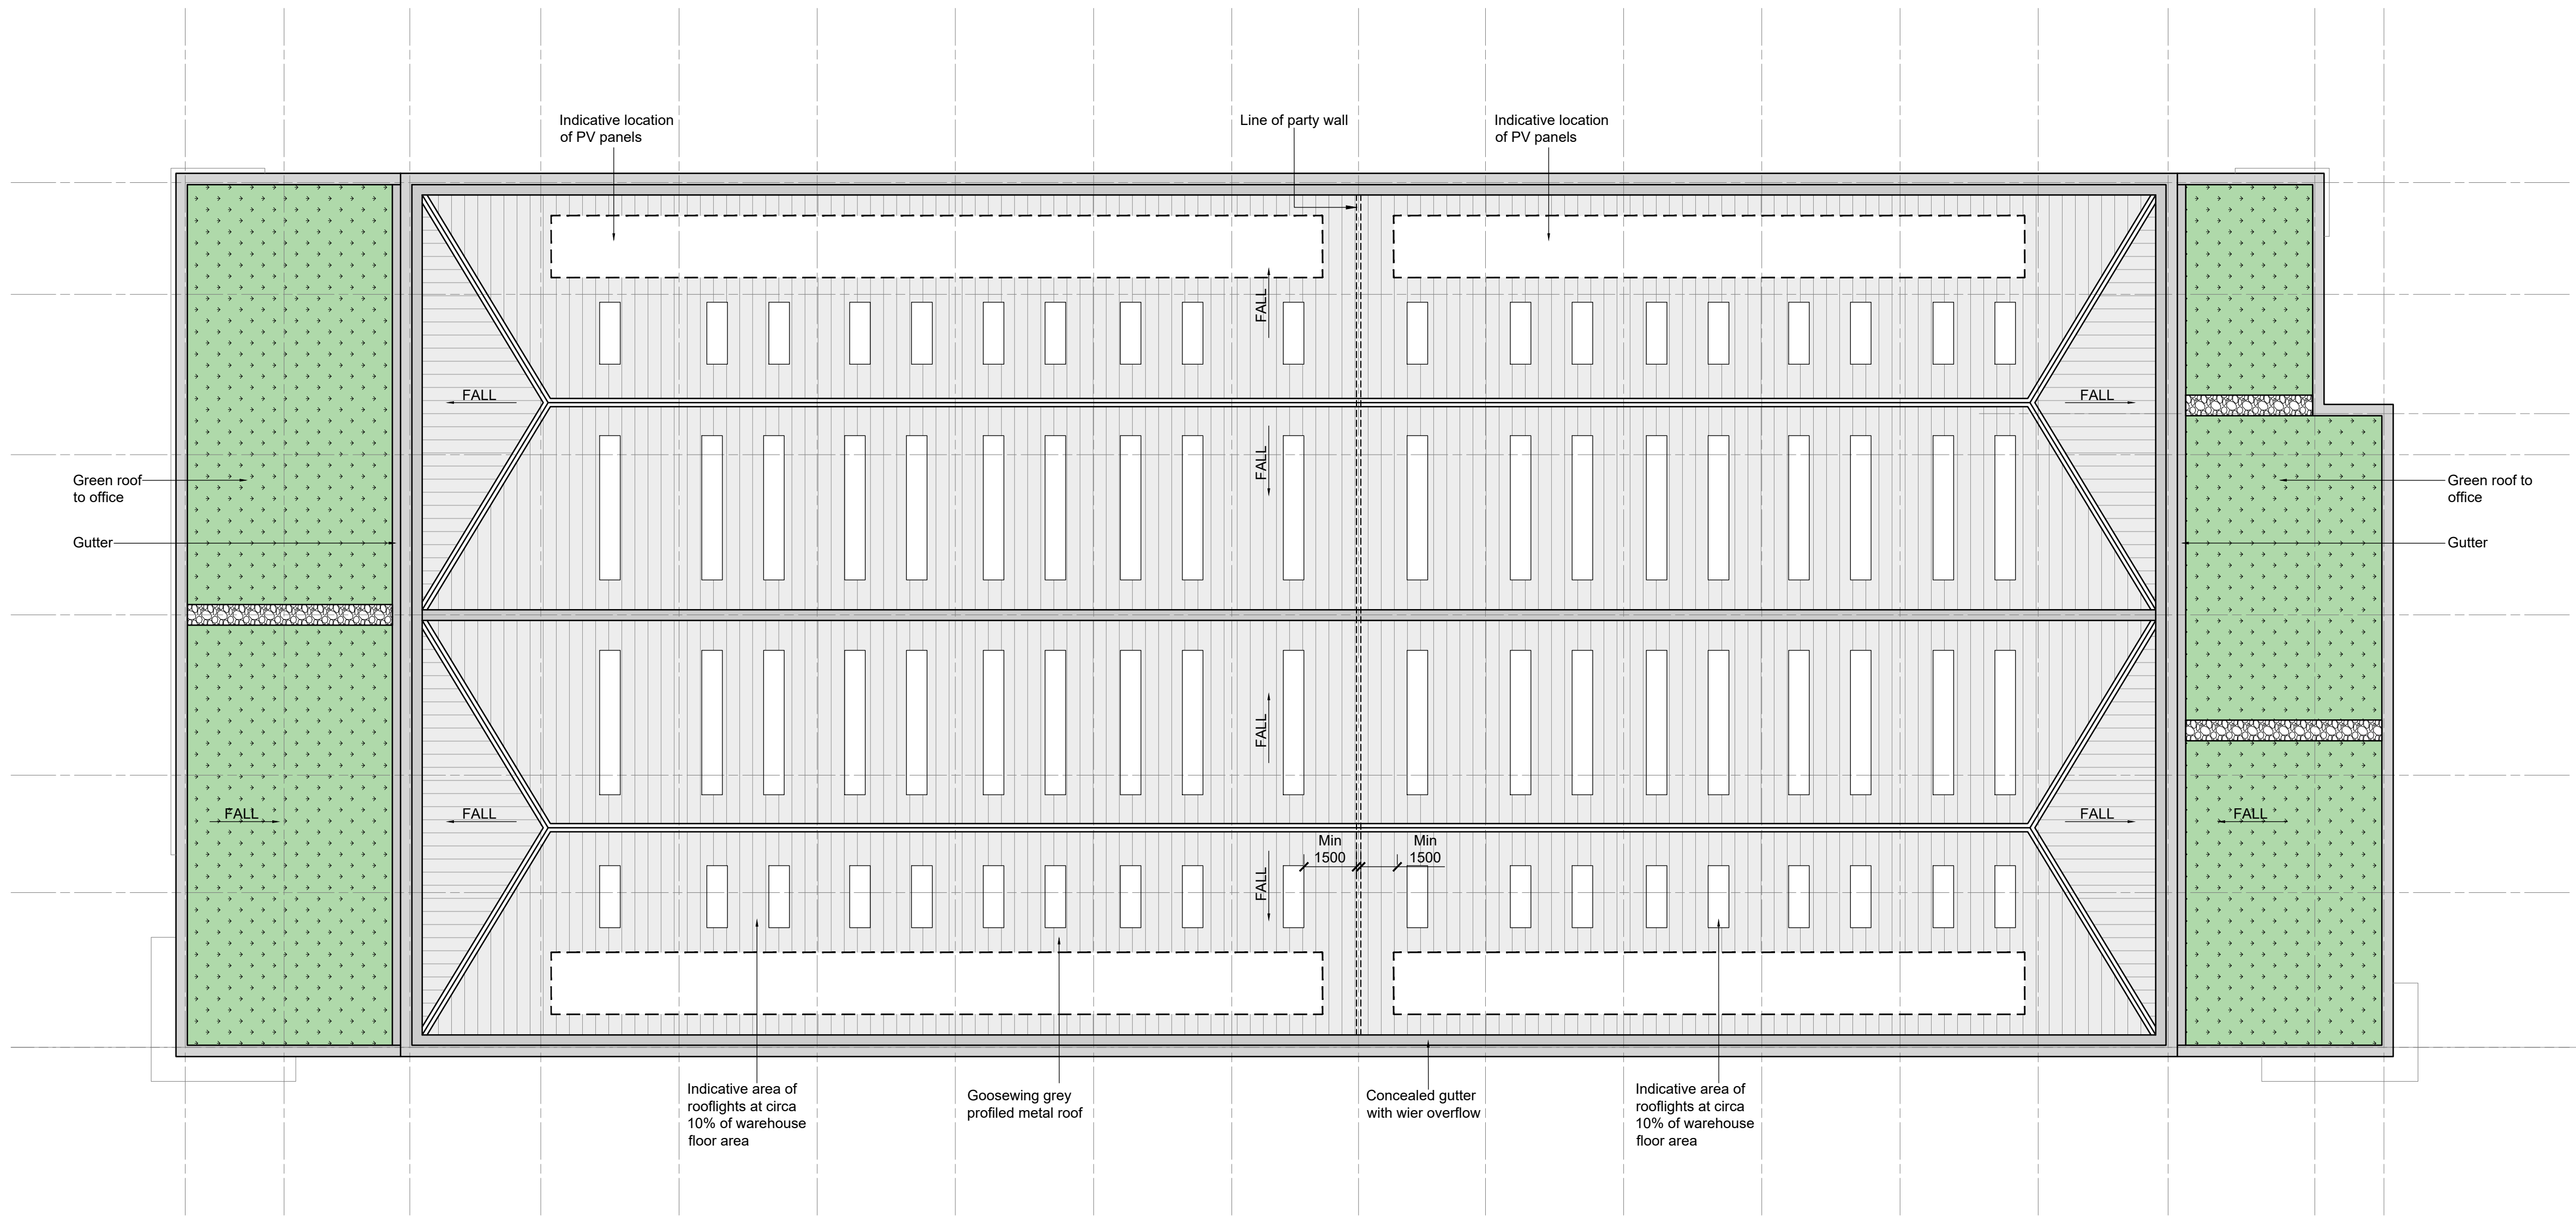

Client:
XLB LLP



Project:
LANGSTONE PHASE 2

12 Warren Yard,
Warren Park,
Milton Keynes,
MK12 5NW
01908 305 246

info@prc-group.com
www.prc-group.com

Drawing Title:
PROPOSED ROOF PLAN
UNITS 6 & 7

Scale @ A1: 1:200
Checked by: ME
Date: SEP 23

Job No: 11629
Stage: PL 019
Drawing No: Rev:

Issue Status:
Construction ☐ Preliminary ☐
Information ☐ Approval ☐
Tender ☐
Offices:
Working
London
Milton Keynes
Warsaw

PRC Architecture & Planning

0 5 10 15 20m
Scale 1:200

