


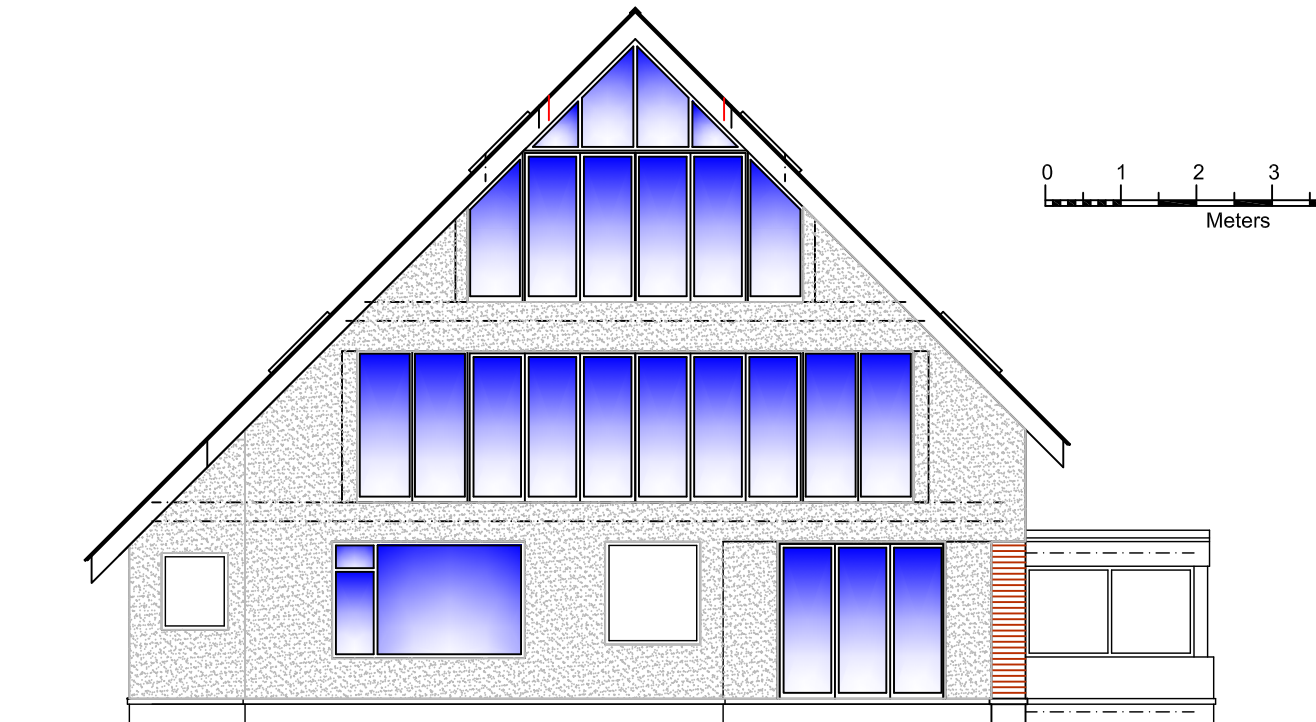

Front Elevation



Side Elevation



Architectural & Civil Engineering Design
143 Station Road, Liss, Hants. GU33 7AJ
Tel 01730 894988
e-mail: enquiries@acedesigns-ltd.co.uk
www.ace-designs.co.uk

Job Title Proposed first & second floor extensions at 114 Seafront, Hayling Island
Drawing Title Elevations as proposed Sheet 1 of 2

Client Mr and Mrs Sayers
--

Scale 1:100 @ A3	Date Nov 21	Designed GG
Drawn EV	Checked GG	Approved
Job No 211102	Drawing No 211102 / 06	Rev C