



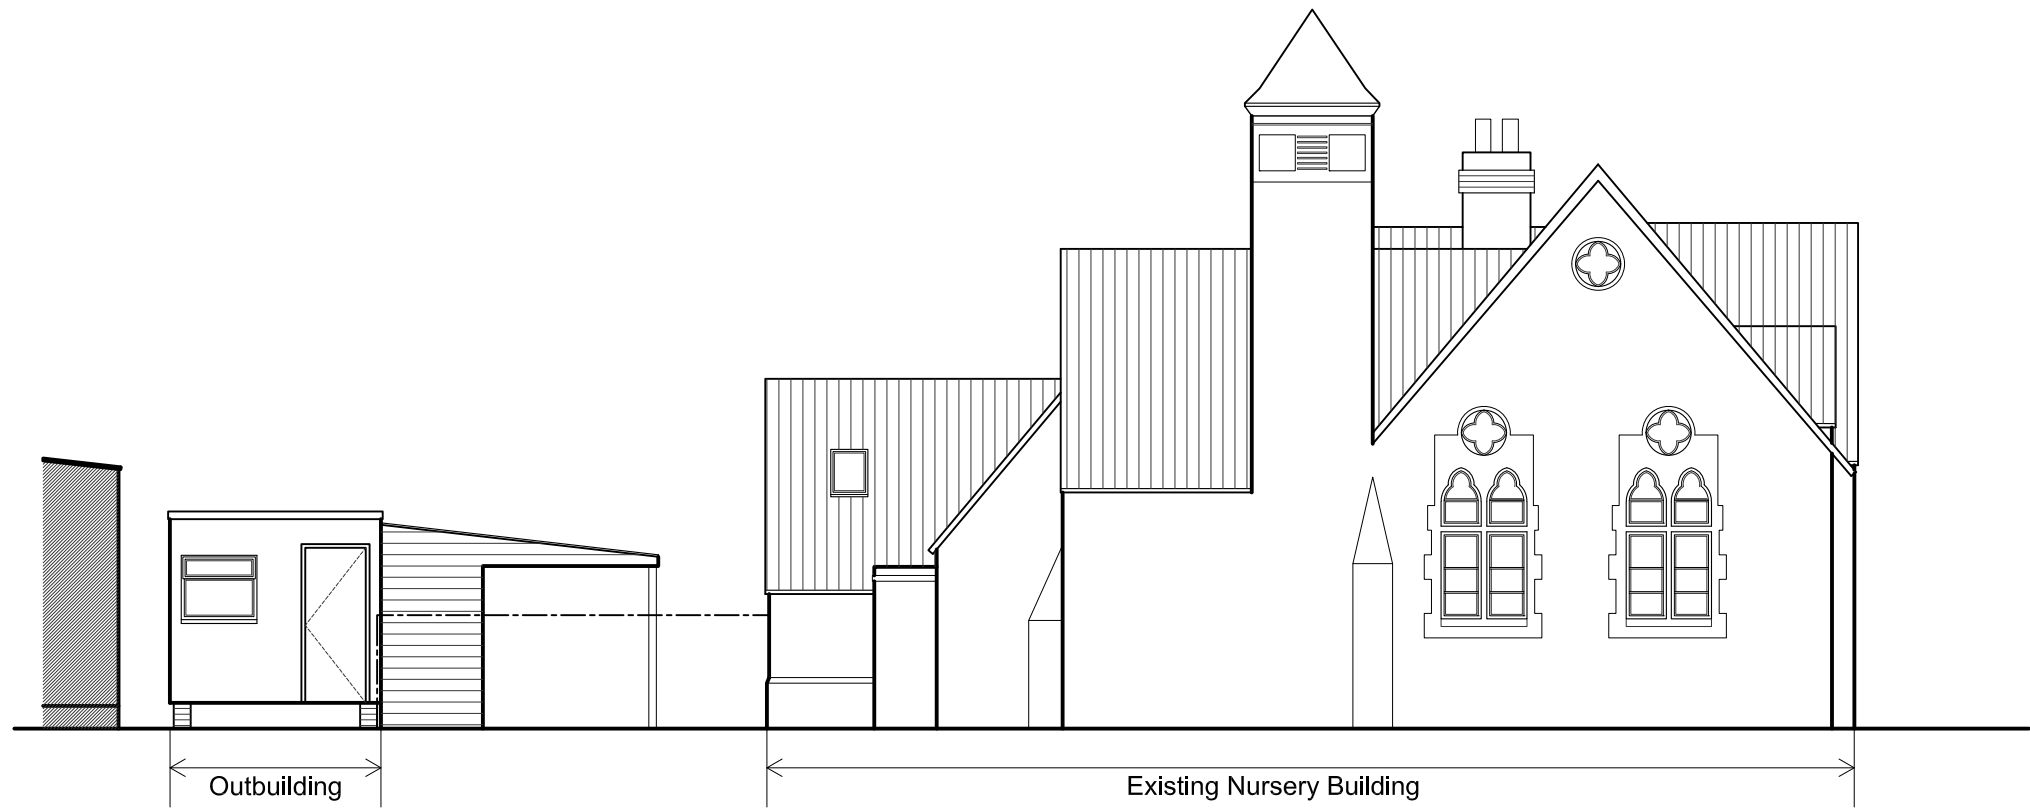

Existing East Elevation (London Road)
SCALE 1:100



Existing North Elevation
SCALE 1:100

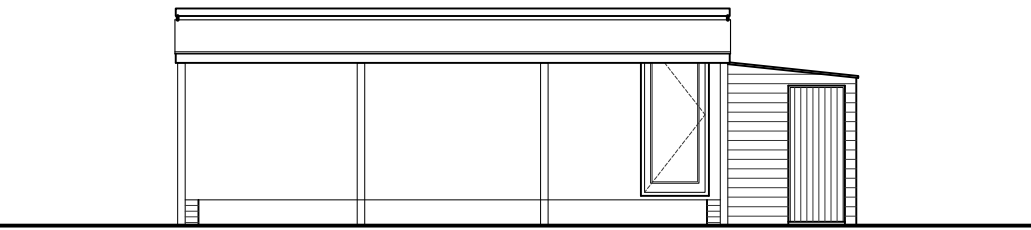



Existing Outbuilding side Elevation
SCALE 1:100





Existing West Elevation (Churchyard view)
SCALE 1:100




Existing South Elevation
SCALE 1:100

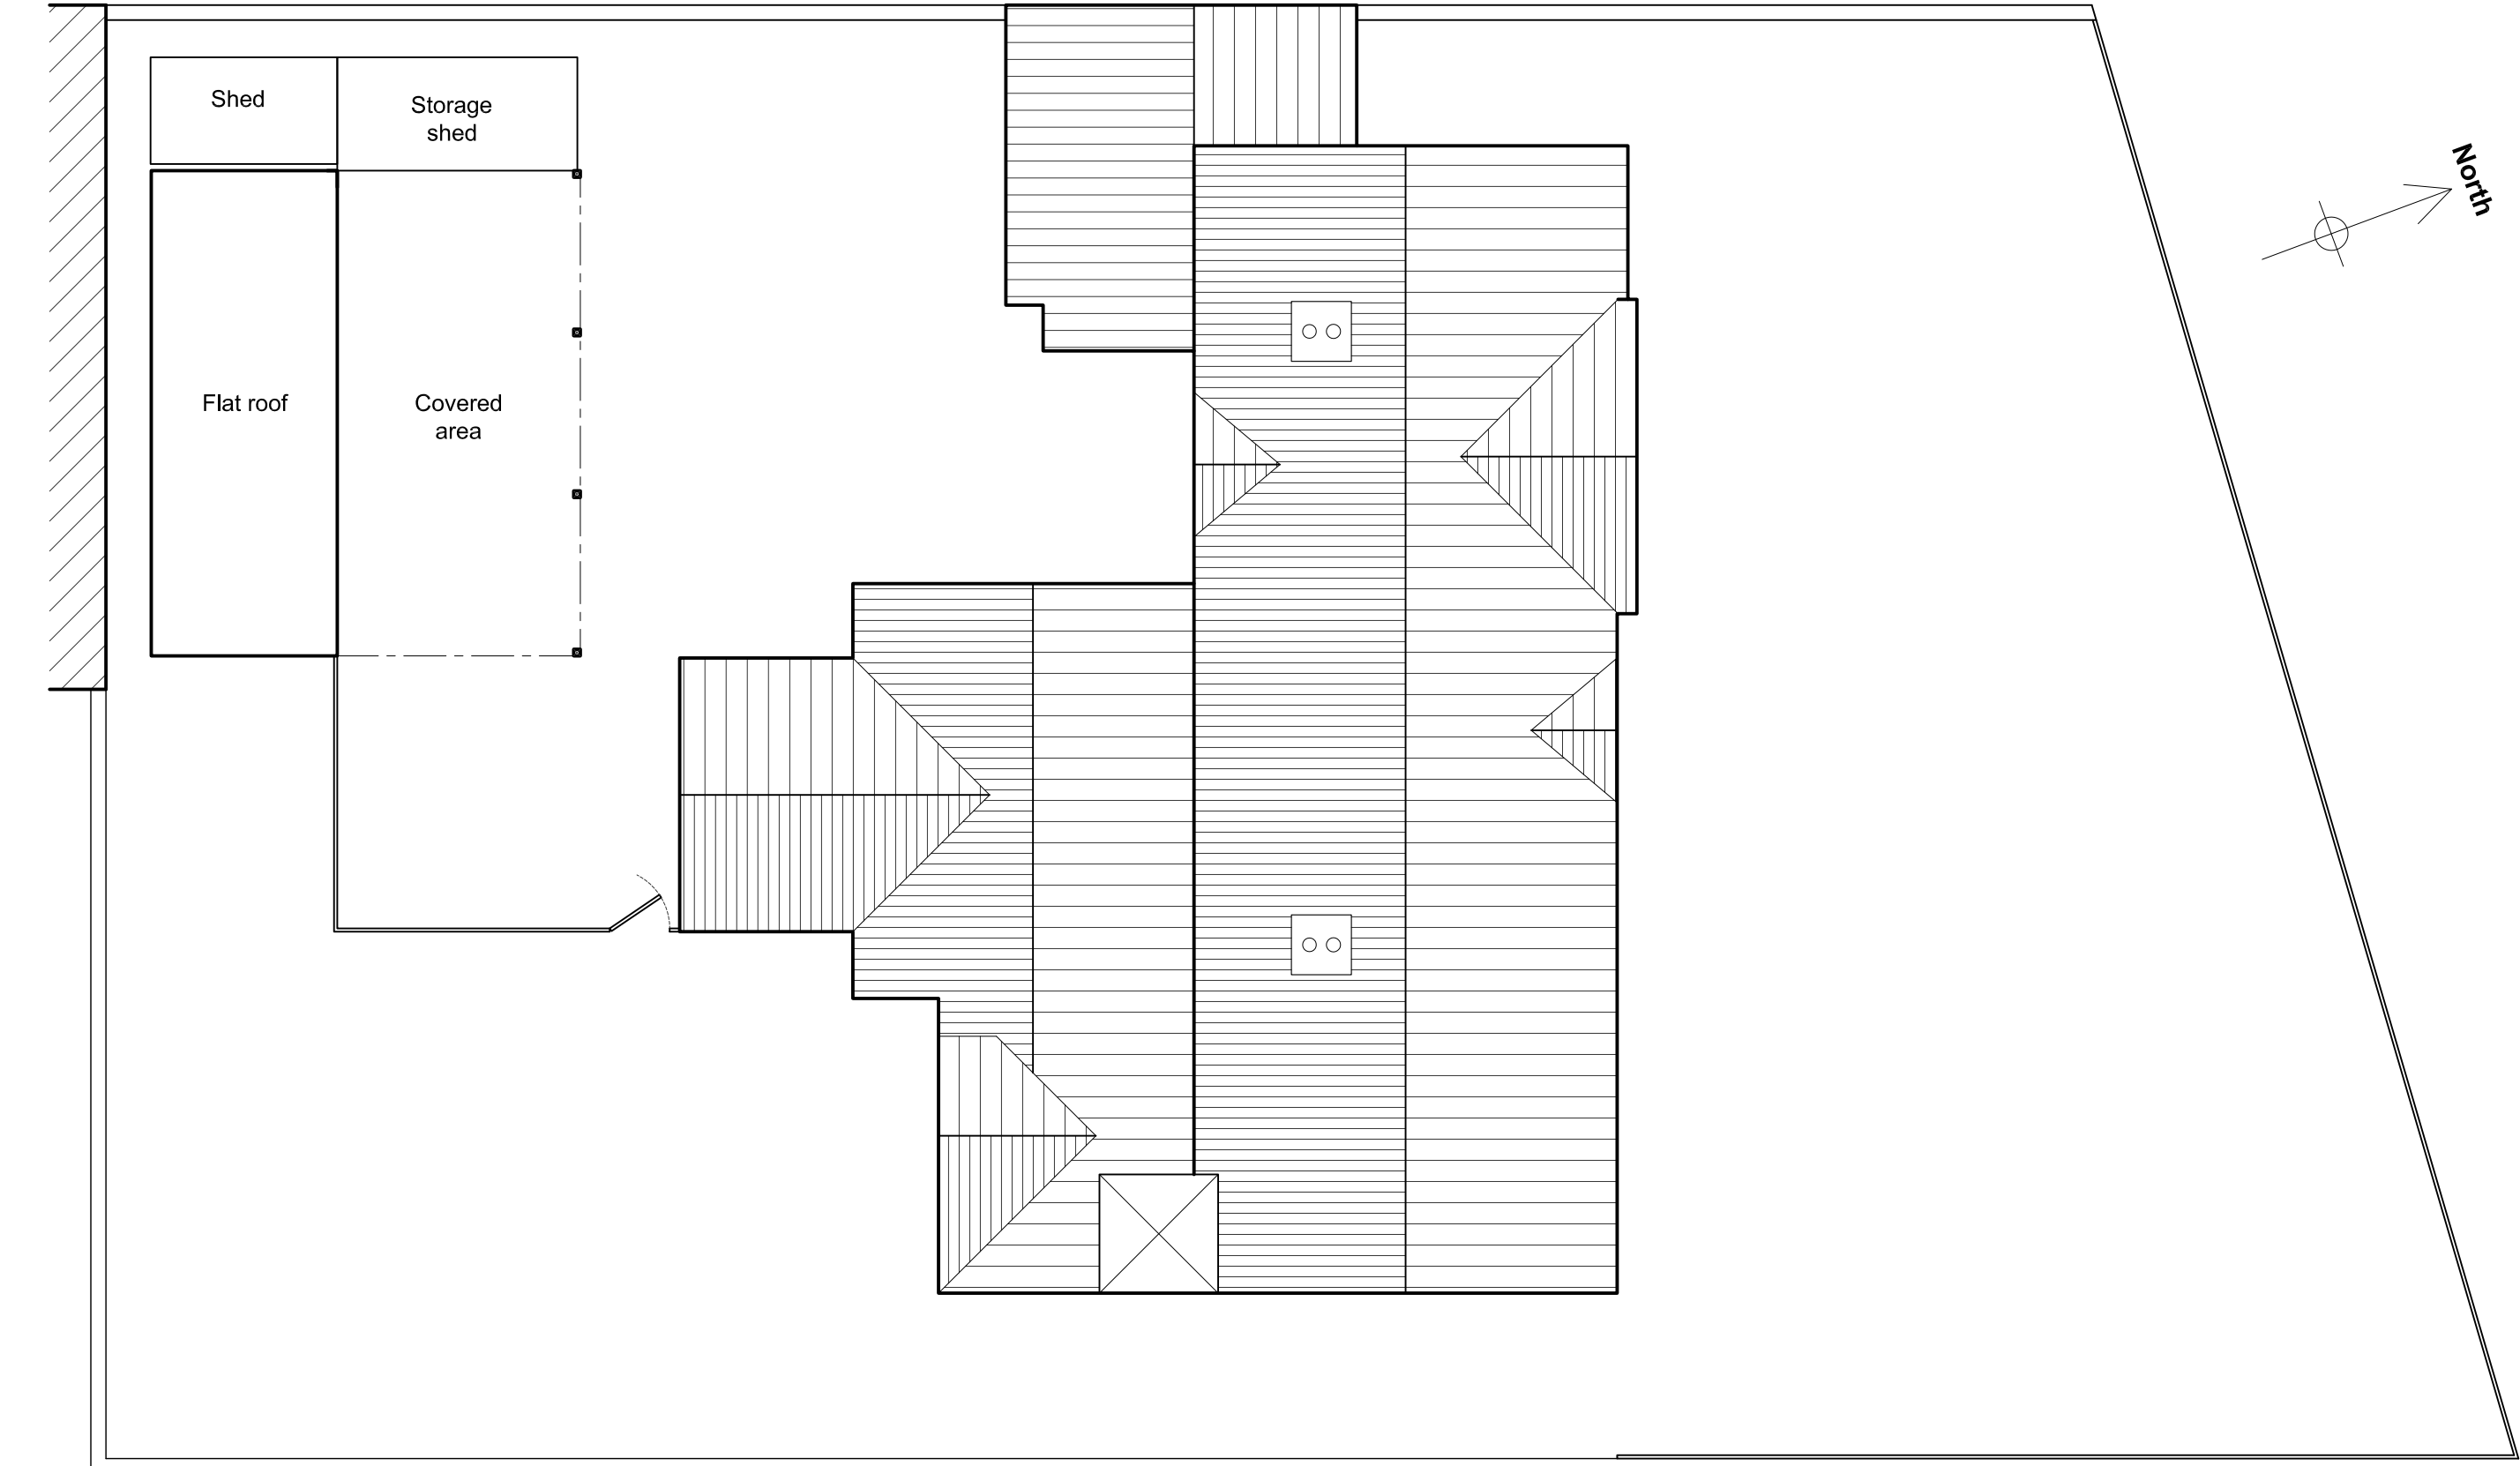 

Site & Roof Plan
Scale 1:100

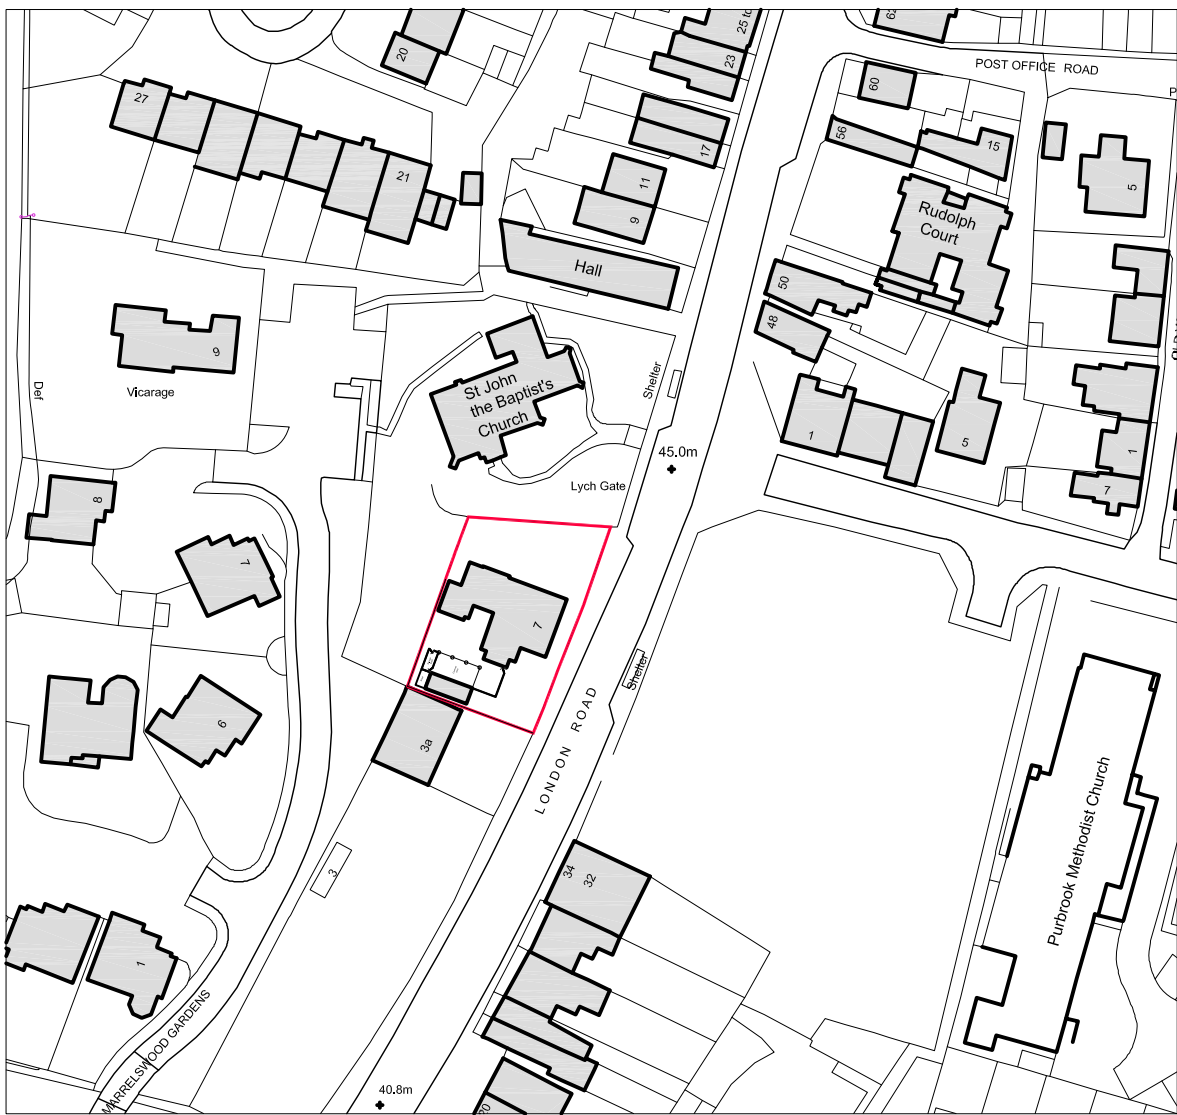 

Location Plan
SCALE 1:1250

 

REVISIONS	No	Date	Description	Int	client:			 Office One, Head Farm Farm, Head Farm, Pymoor, Ely Cambs, CB6 2EN Tel: 01763 852189, email: mail@cmcprojects.co.uk	drawing number:		PRELIMINARY
					KENTLINCS				001-06-02		
					project address: PURBROOK DAY NURSERY, 7 LONDON ROAD, PURBROOK, WATERLOOVILLE, PO7 5LQ.				drawing title: EXISTING ELEVATIONS, ROOF PLAN & LOCATION PLAN		
					date:	drawn by:	checked by:		scale:	revision:	
					Sept '21	SM	AC		1:100 @ A1	00	
					Copyright is reserved by CMC and is issued on the condition that it is not copied or disclosed by, or to, any unauthorised persons without prior consent in writing from CMC. All dimensions to be checked on site prior to any fabrication. All errors, omissions/discovered inconsistencies to be reported to the C.A immediately. Drawings show design intent only. Responsibility is not accepted for errors made by others in scaling from this drawing.						