


NOTES:



Dimensions to be checked on site before commencing work. Any discrepancies shall be reported to the architect immediately.

Do not scale from these drawings except for planning purposes. Use figured dimensions only.

Where applicable this drawing is to be read in conjunction with other consultants' drawings.


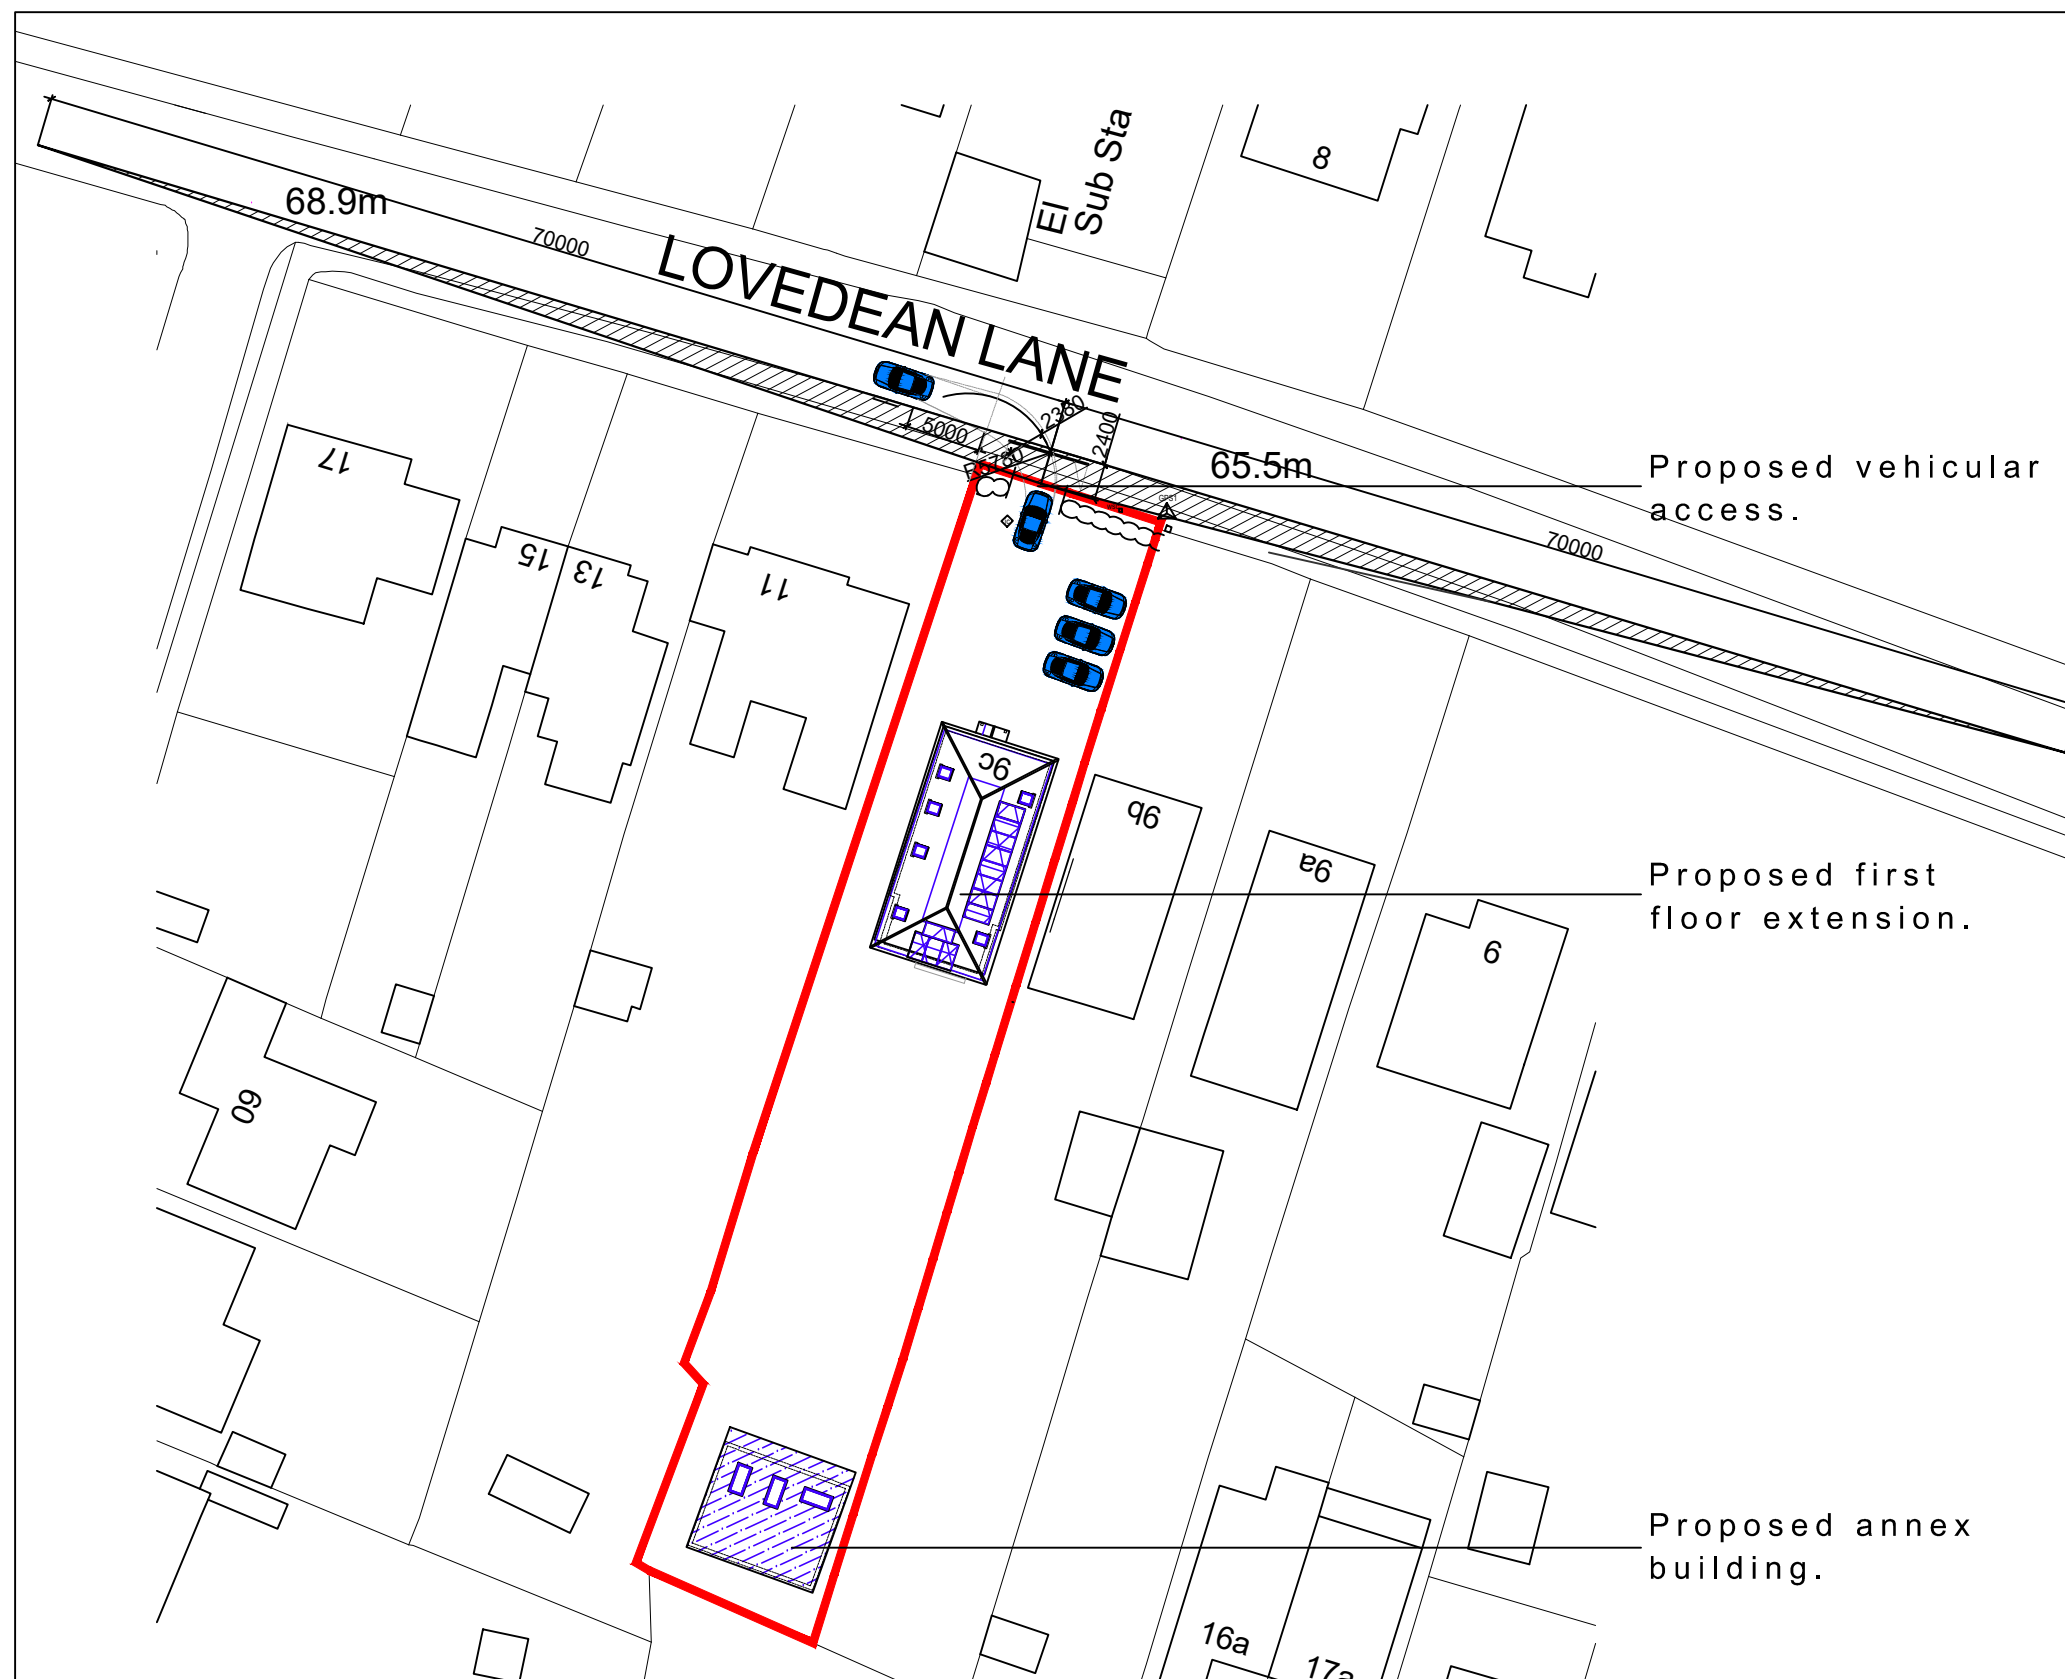


Site plan scale 1:500

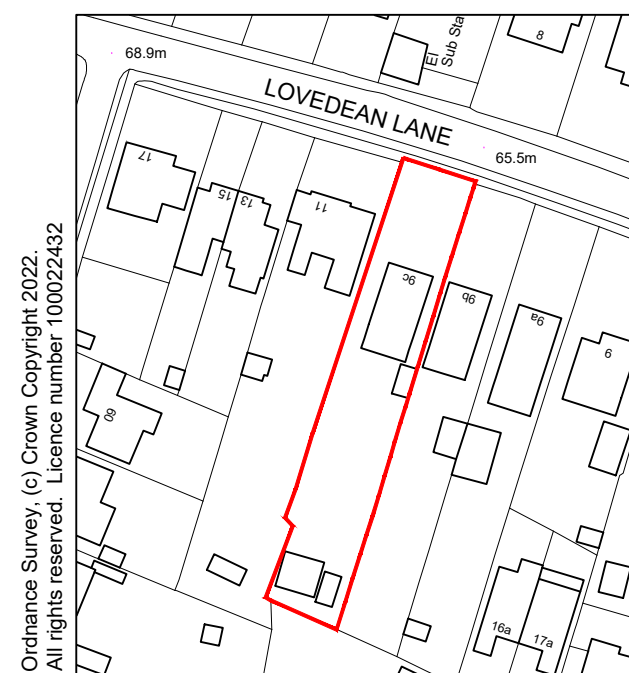 

Ordnance Survey, (c) Crown Copyright 2022.
All rights reserved. Licence number 100022432

Location plan scale 1:1250

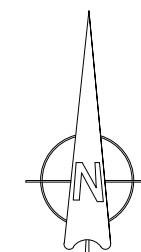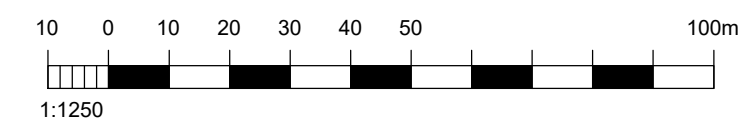

For MR & MRS LATHAM	Title SITE & LOCATION PLANS	Office Tel: 01243 933732
Project PROPOSED FIRST FLOOR EXTENSION & ANNEX AT 9C LOVEDEAN LANE, WATERLOOVILLE, PO8 8HH	Date NOV 2022	Email: admin@jb-architecturedesign.com
	Drawn SR	Web: www.jb-architecturedesign.com
	Scale as noted @ A3	
	Checked -	
	Job Number PL 654.22	
	Drawing Number -01	
	Revision -	

