
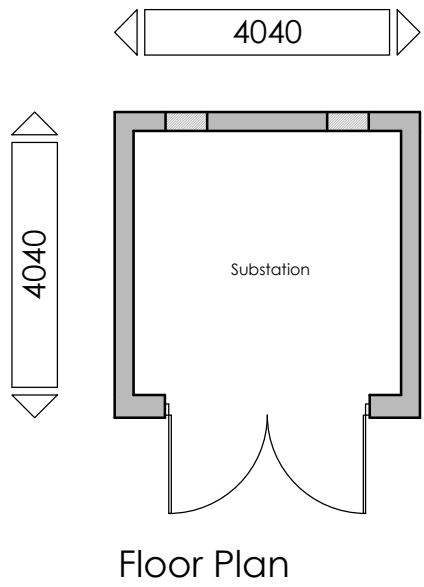


© This drawing and the works depicted contains information that is the copyright of Carlton Design Partnership Ltd. This drawing may also contain copyrighted information of third parties. This drawing or part thereof may not be reproduced, re-used or altered except with the written permission of the originators. No liability will be accepted for amendments made by third parties. Scaled measurements must not be taken from this drawing, other than for planning purposes. Any discrepancy or disparity must be notified to the originator in writing. This drawing may contain Ordnance Survey Data that is subject to Crown Copyright. All Rights reserved.

| Rev                                           | Date     | Drawn | Checked |
|-----------------------------------------------|----------|-------|---------|
| -                                             | 22/06/21 | LAD   |         |
| FIRST ISSUE                                   |          |       |         |
| A                                             | 23/08/21 | LAD   |         |
| DRAWING NUMBER AMENDED<br>ISSUED FOR PLANNING |          |       |         |
| B                                             | 18/02/21 | LAD   |         |
| ISSUED FOR PLANNING                           |          |       |         |

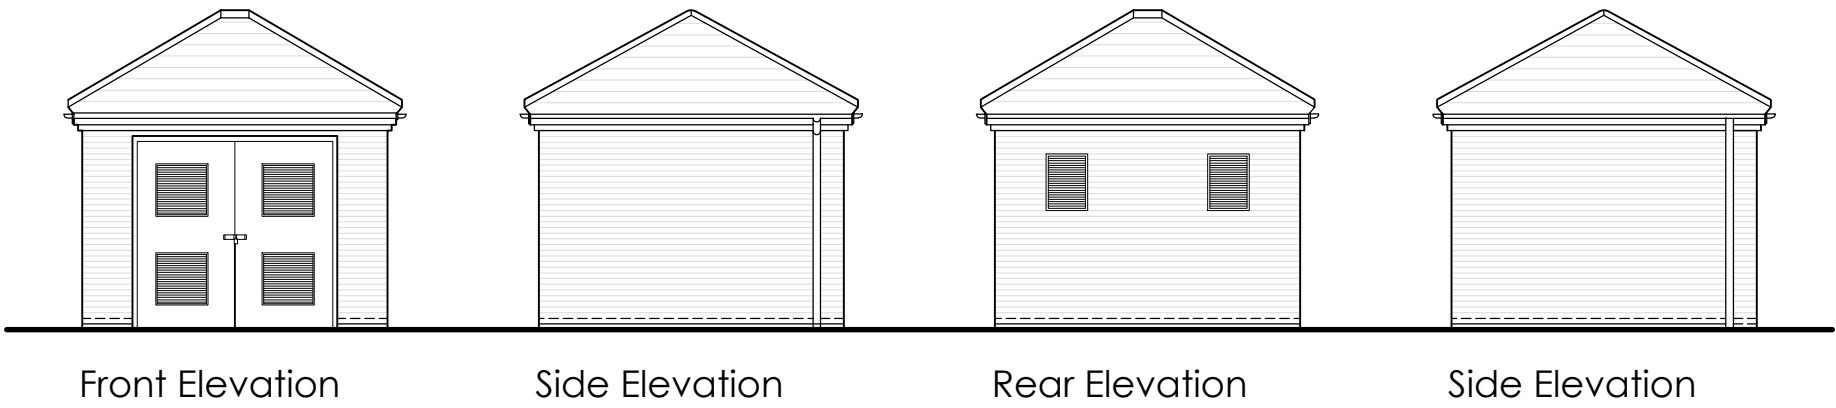

Project:  
LAND OFF ST GEORGES AVENUE  
HAVANT

Drawing Title:  
SUBSTATION  
ELEVATIONS & FLOOR PLANS



BARRATT  
HOMES

carlton

design partnership

Selwyn House, 32a Castle Way, Southampton, SO14 2AW  
023 8011 8866 [www.carltondesignpartnership.com](http://www.carltondesignpartnership.com)

1:100  
@A3

0

1

2

3

4

5m

Drg No: PLN-I-3800

Rev: B