

 



NOTES:
1. Dimensions to be checked on site and any discrepancies notified. Written dimensions are to be used in preference to scaled dimensions.
2. This drawing is the property of J.M. Ralph Associates and must not be reproduced, in part or whole, or devised from, without their permission.

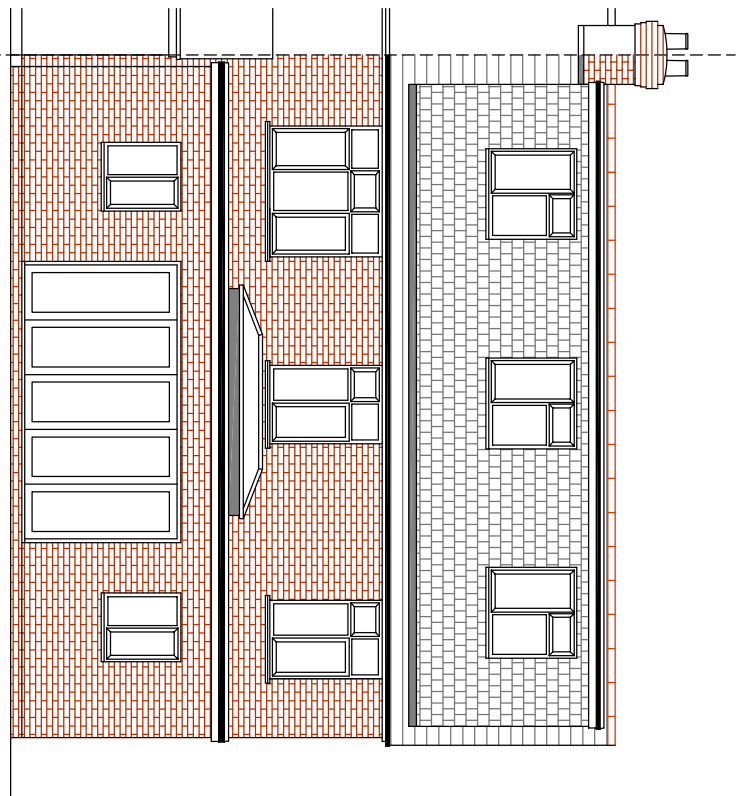


Existing South Elevation
(1:100)

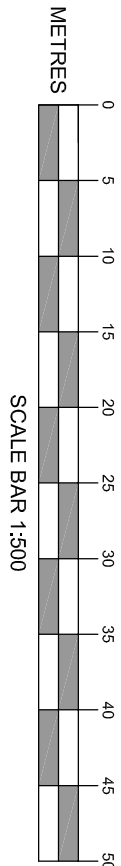


Existing North Elevation
(1:100)

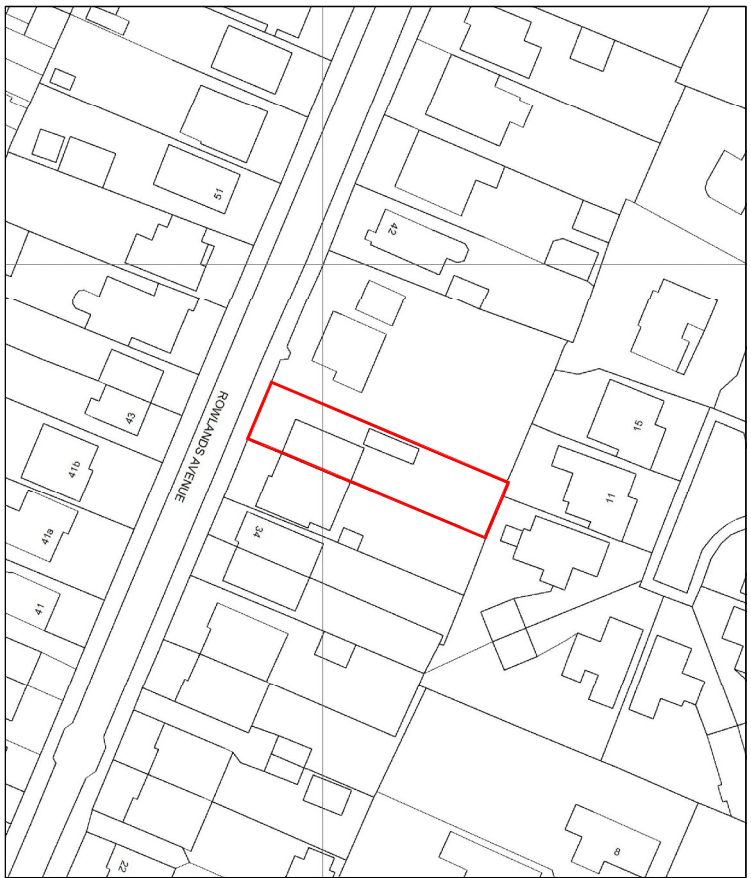


Location Plan
(1:1250)

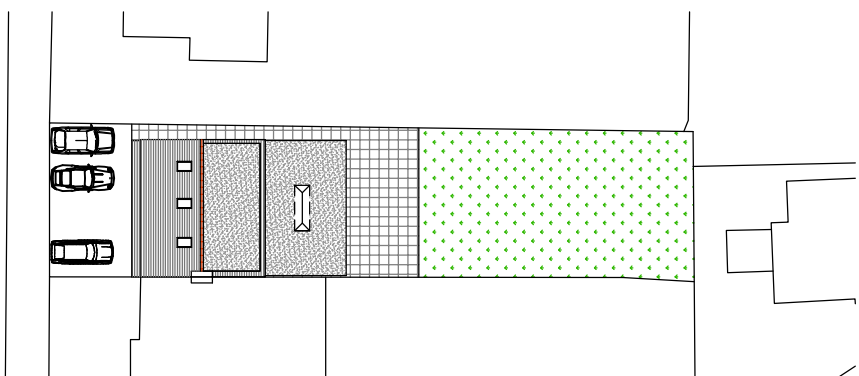


Existing Site Plan
(1:500)

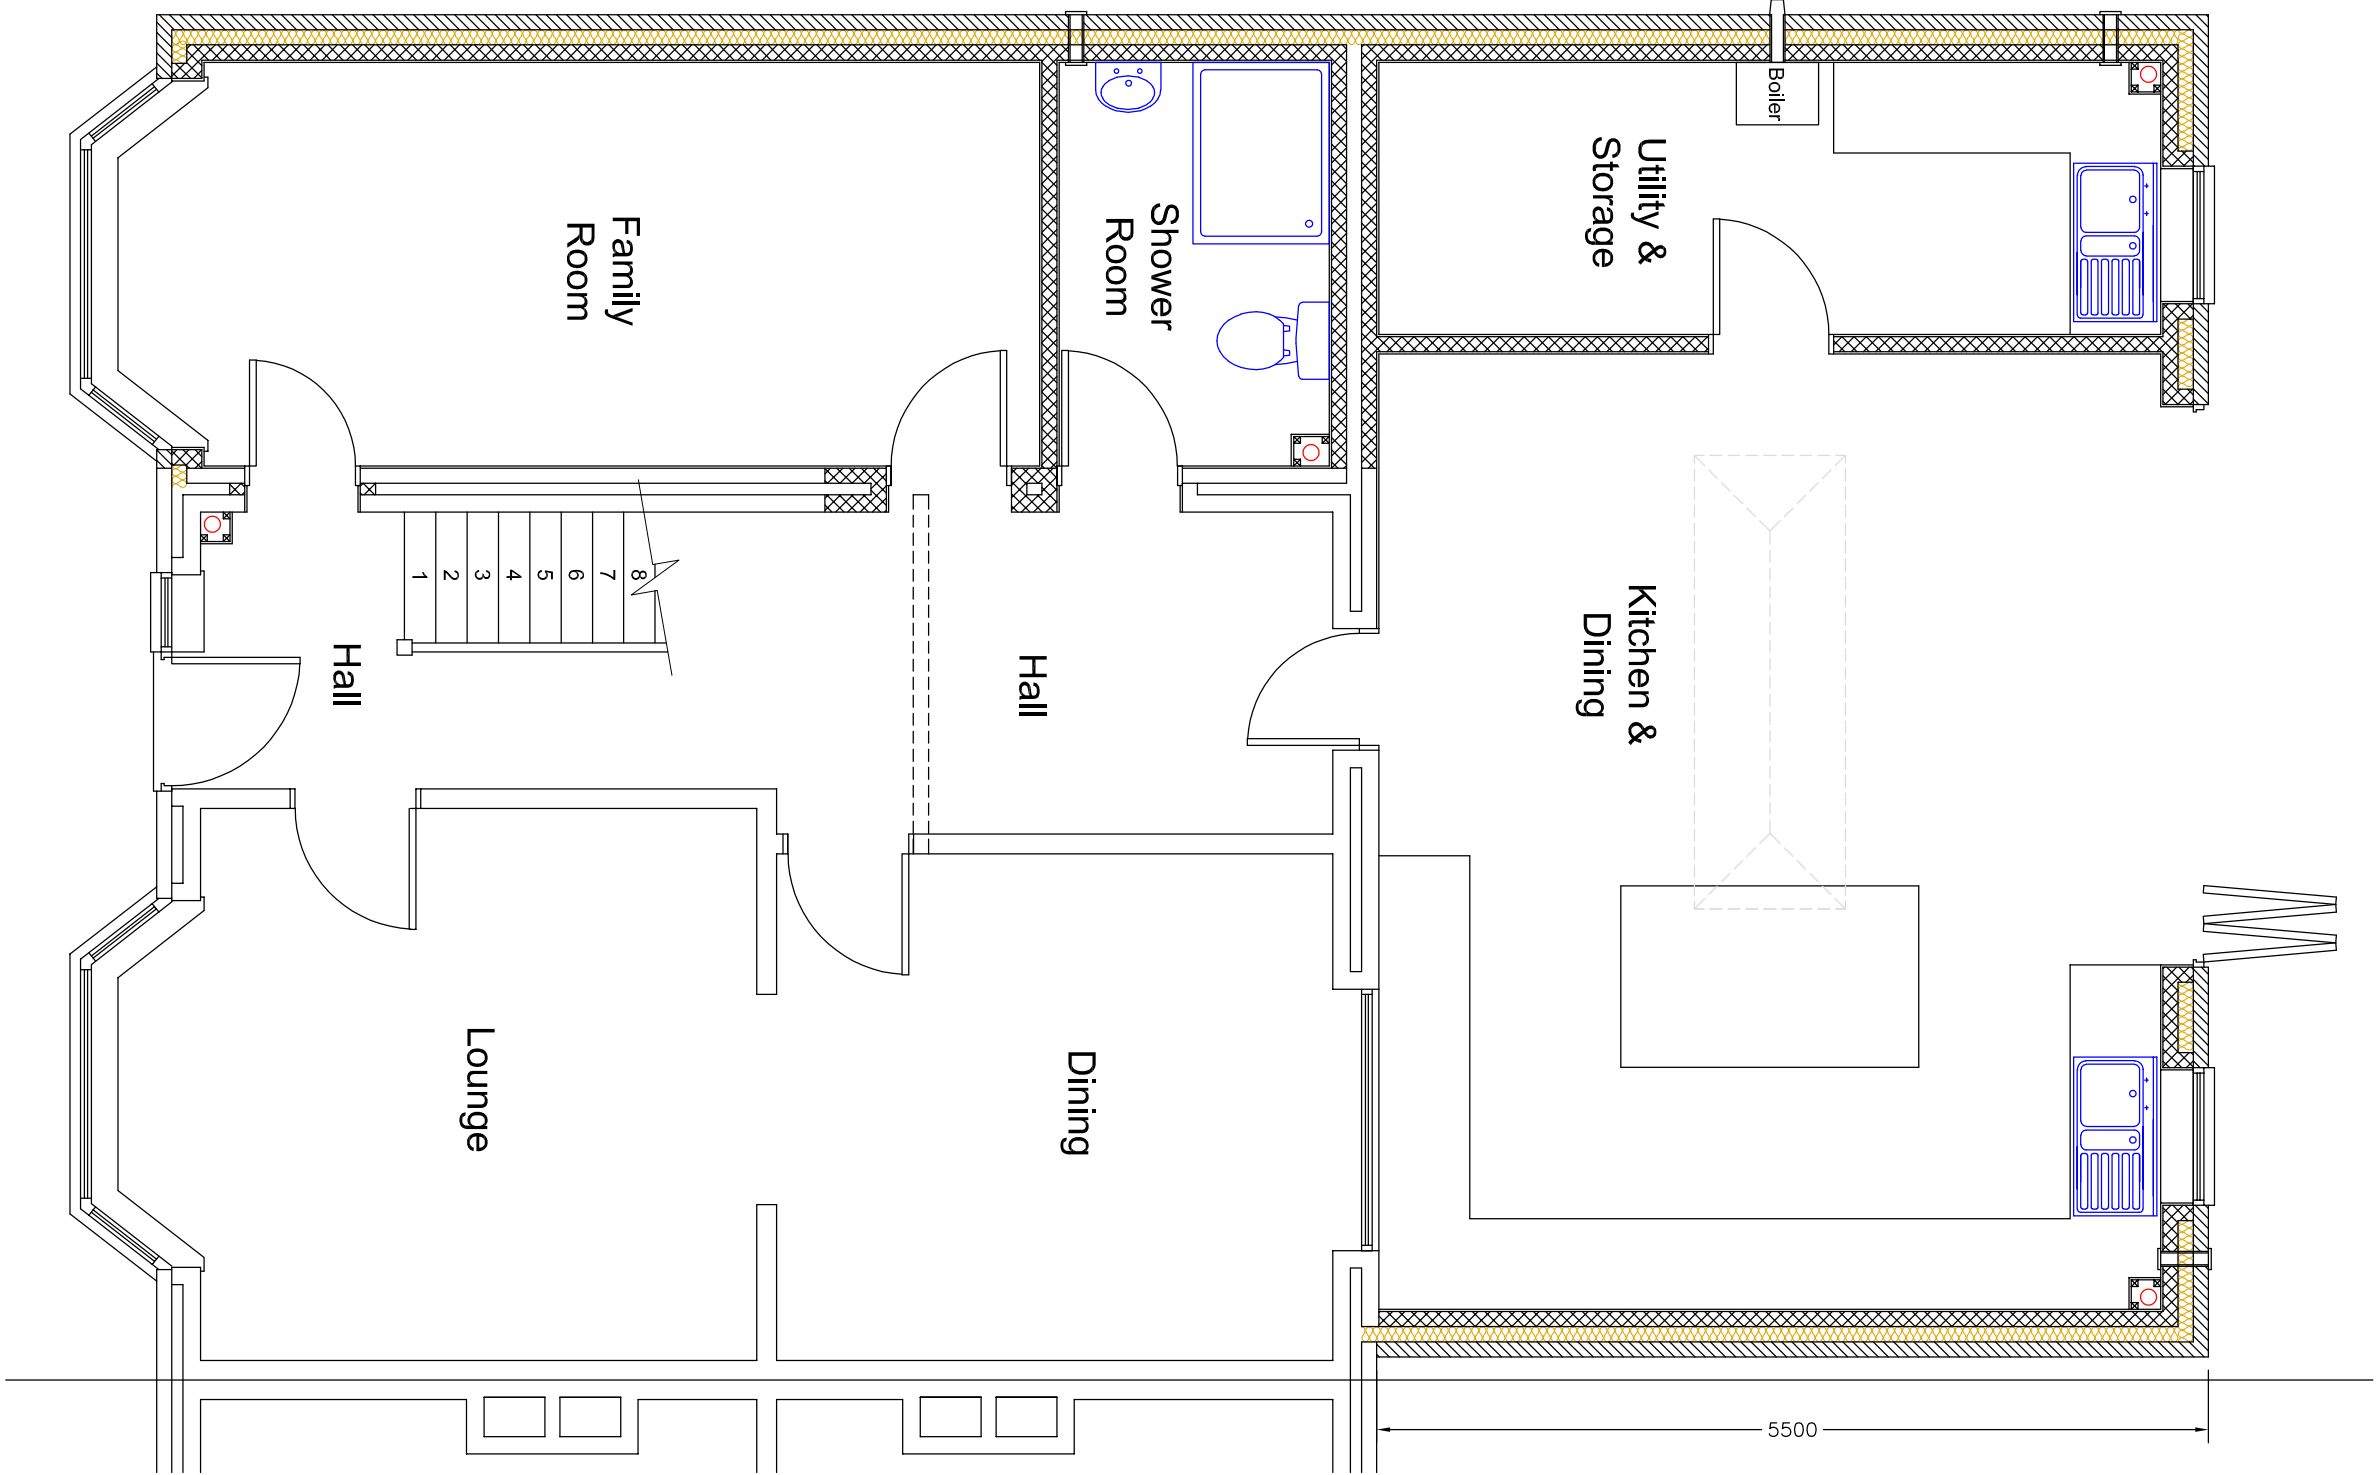

Existing Ground Floor Plan
(1:50)

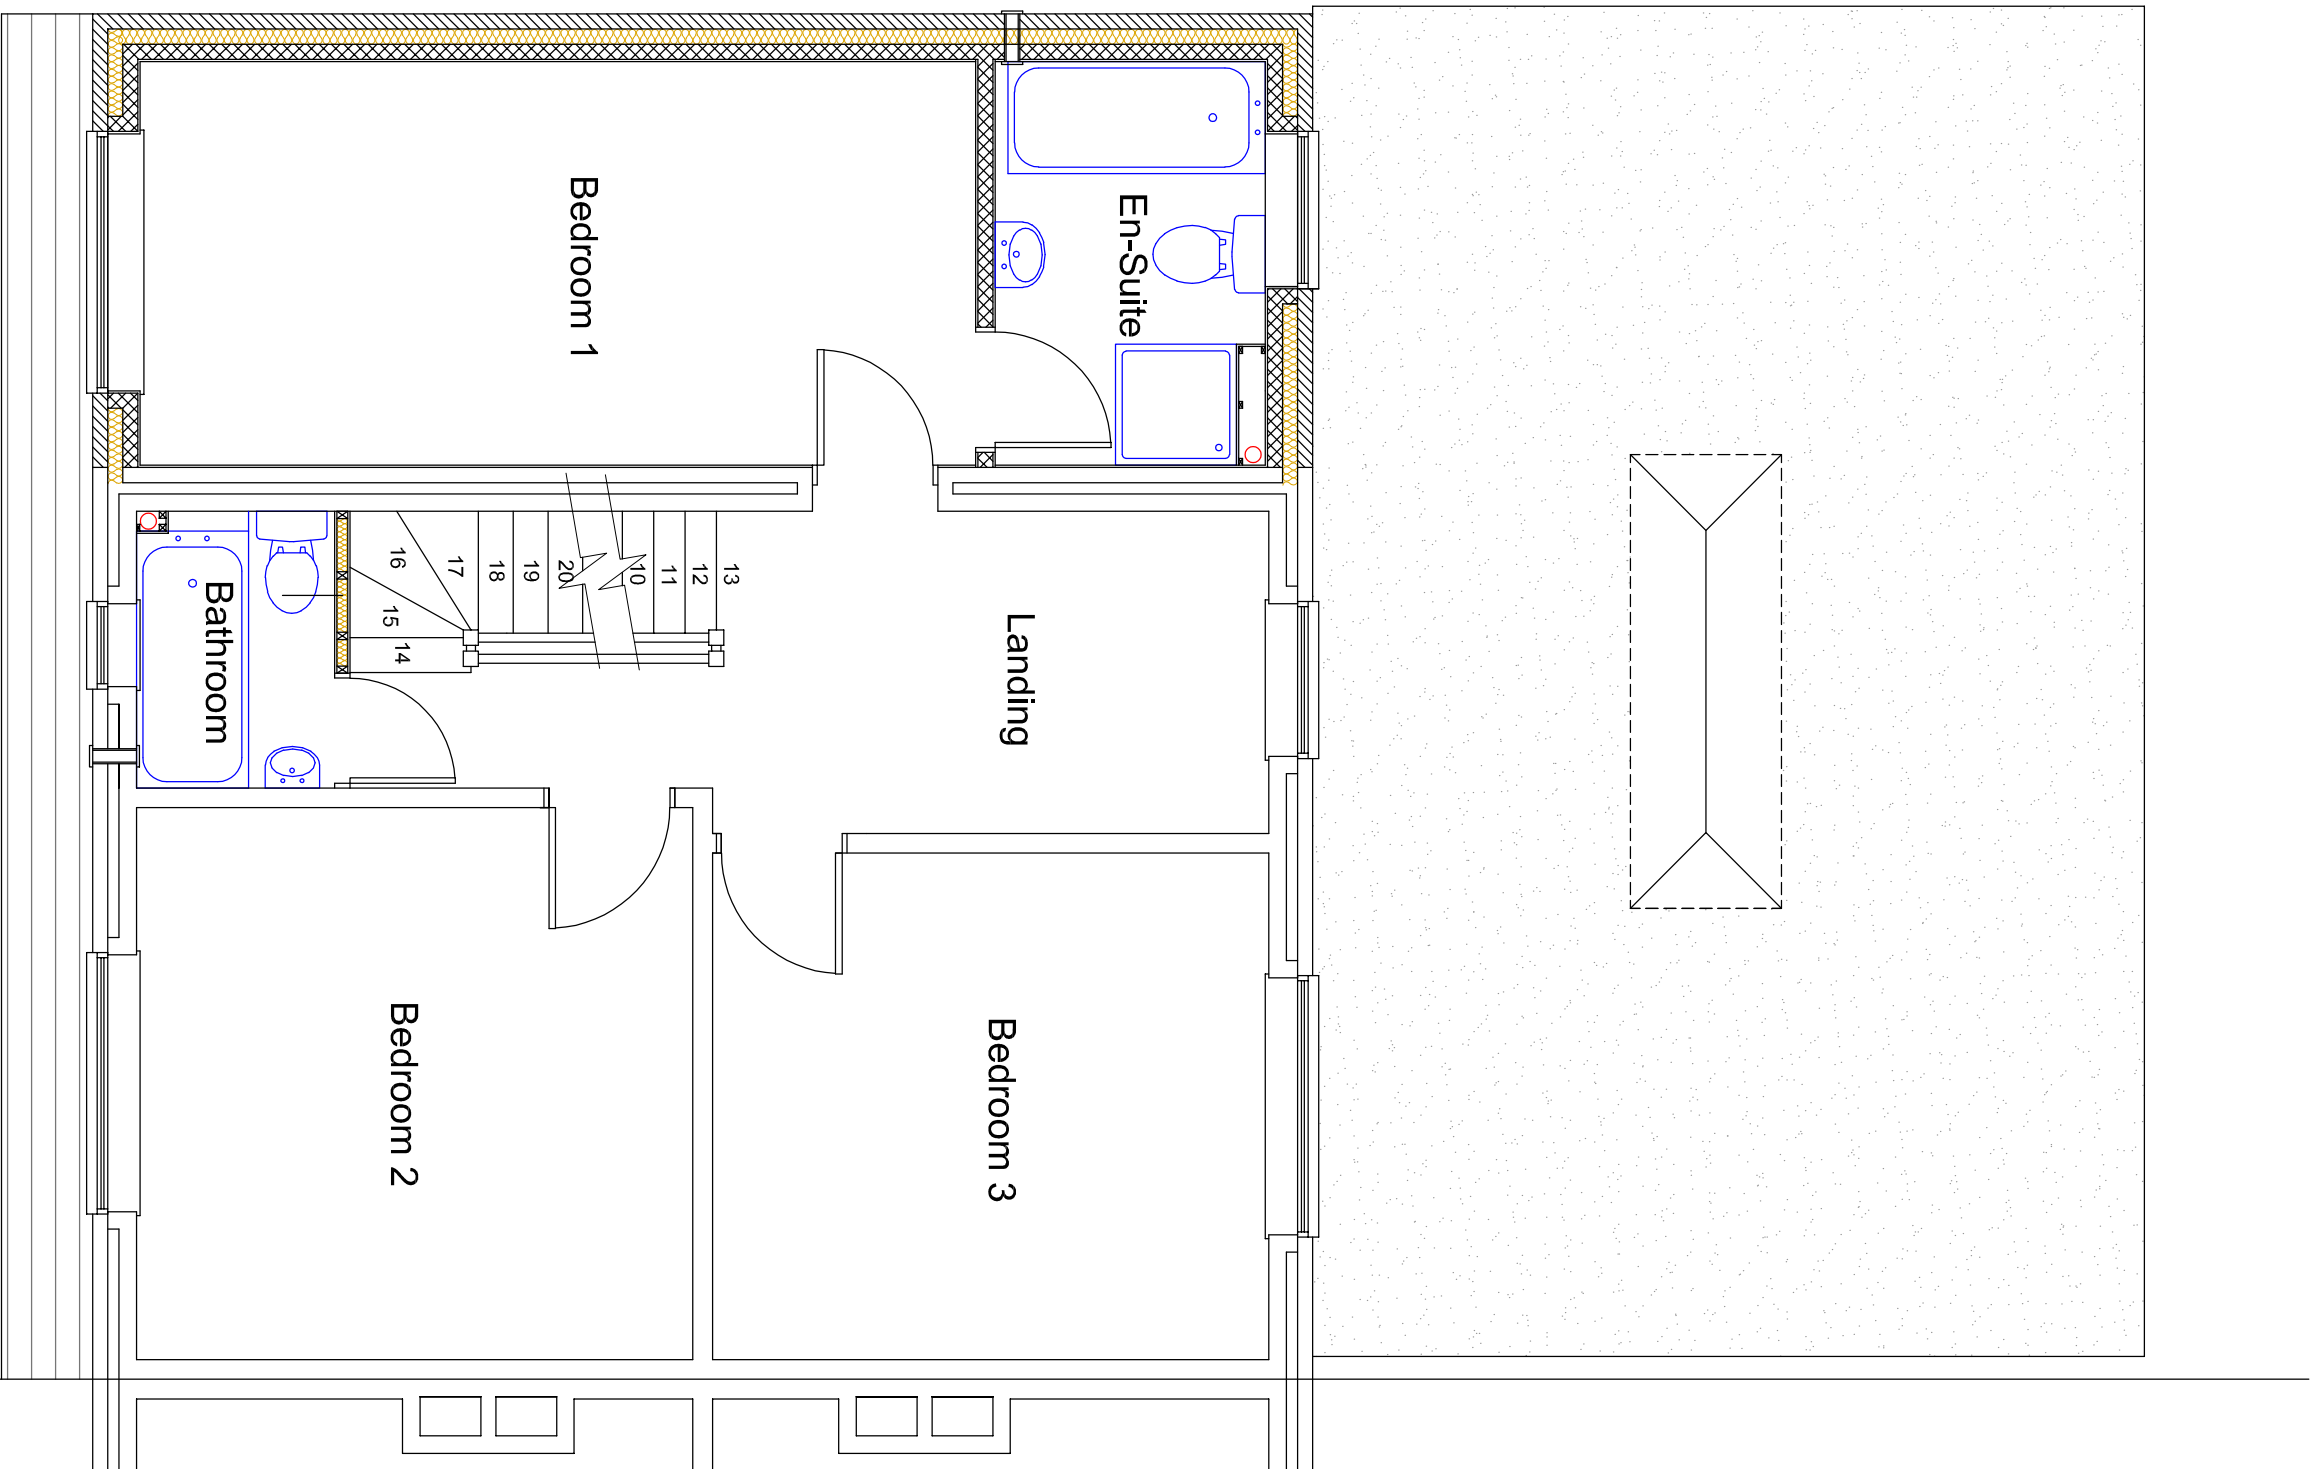

Existing First Floor Plan
(1:50)

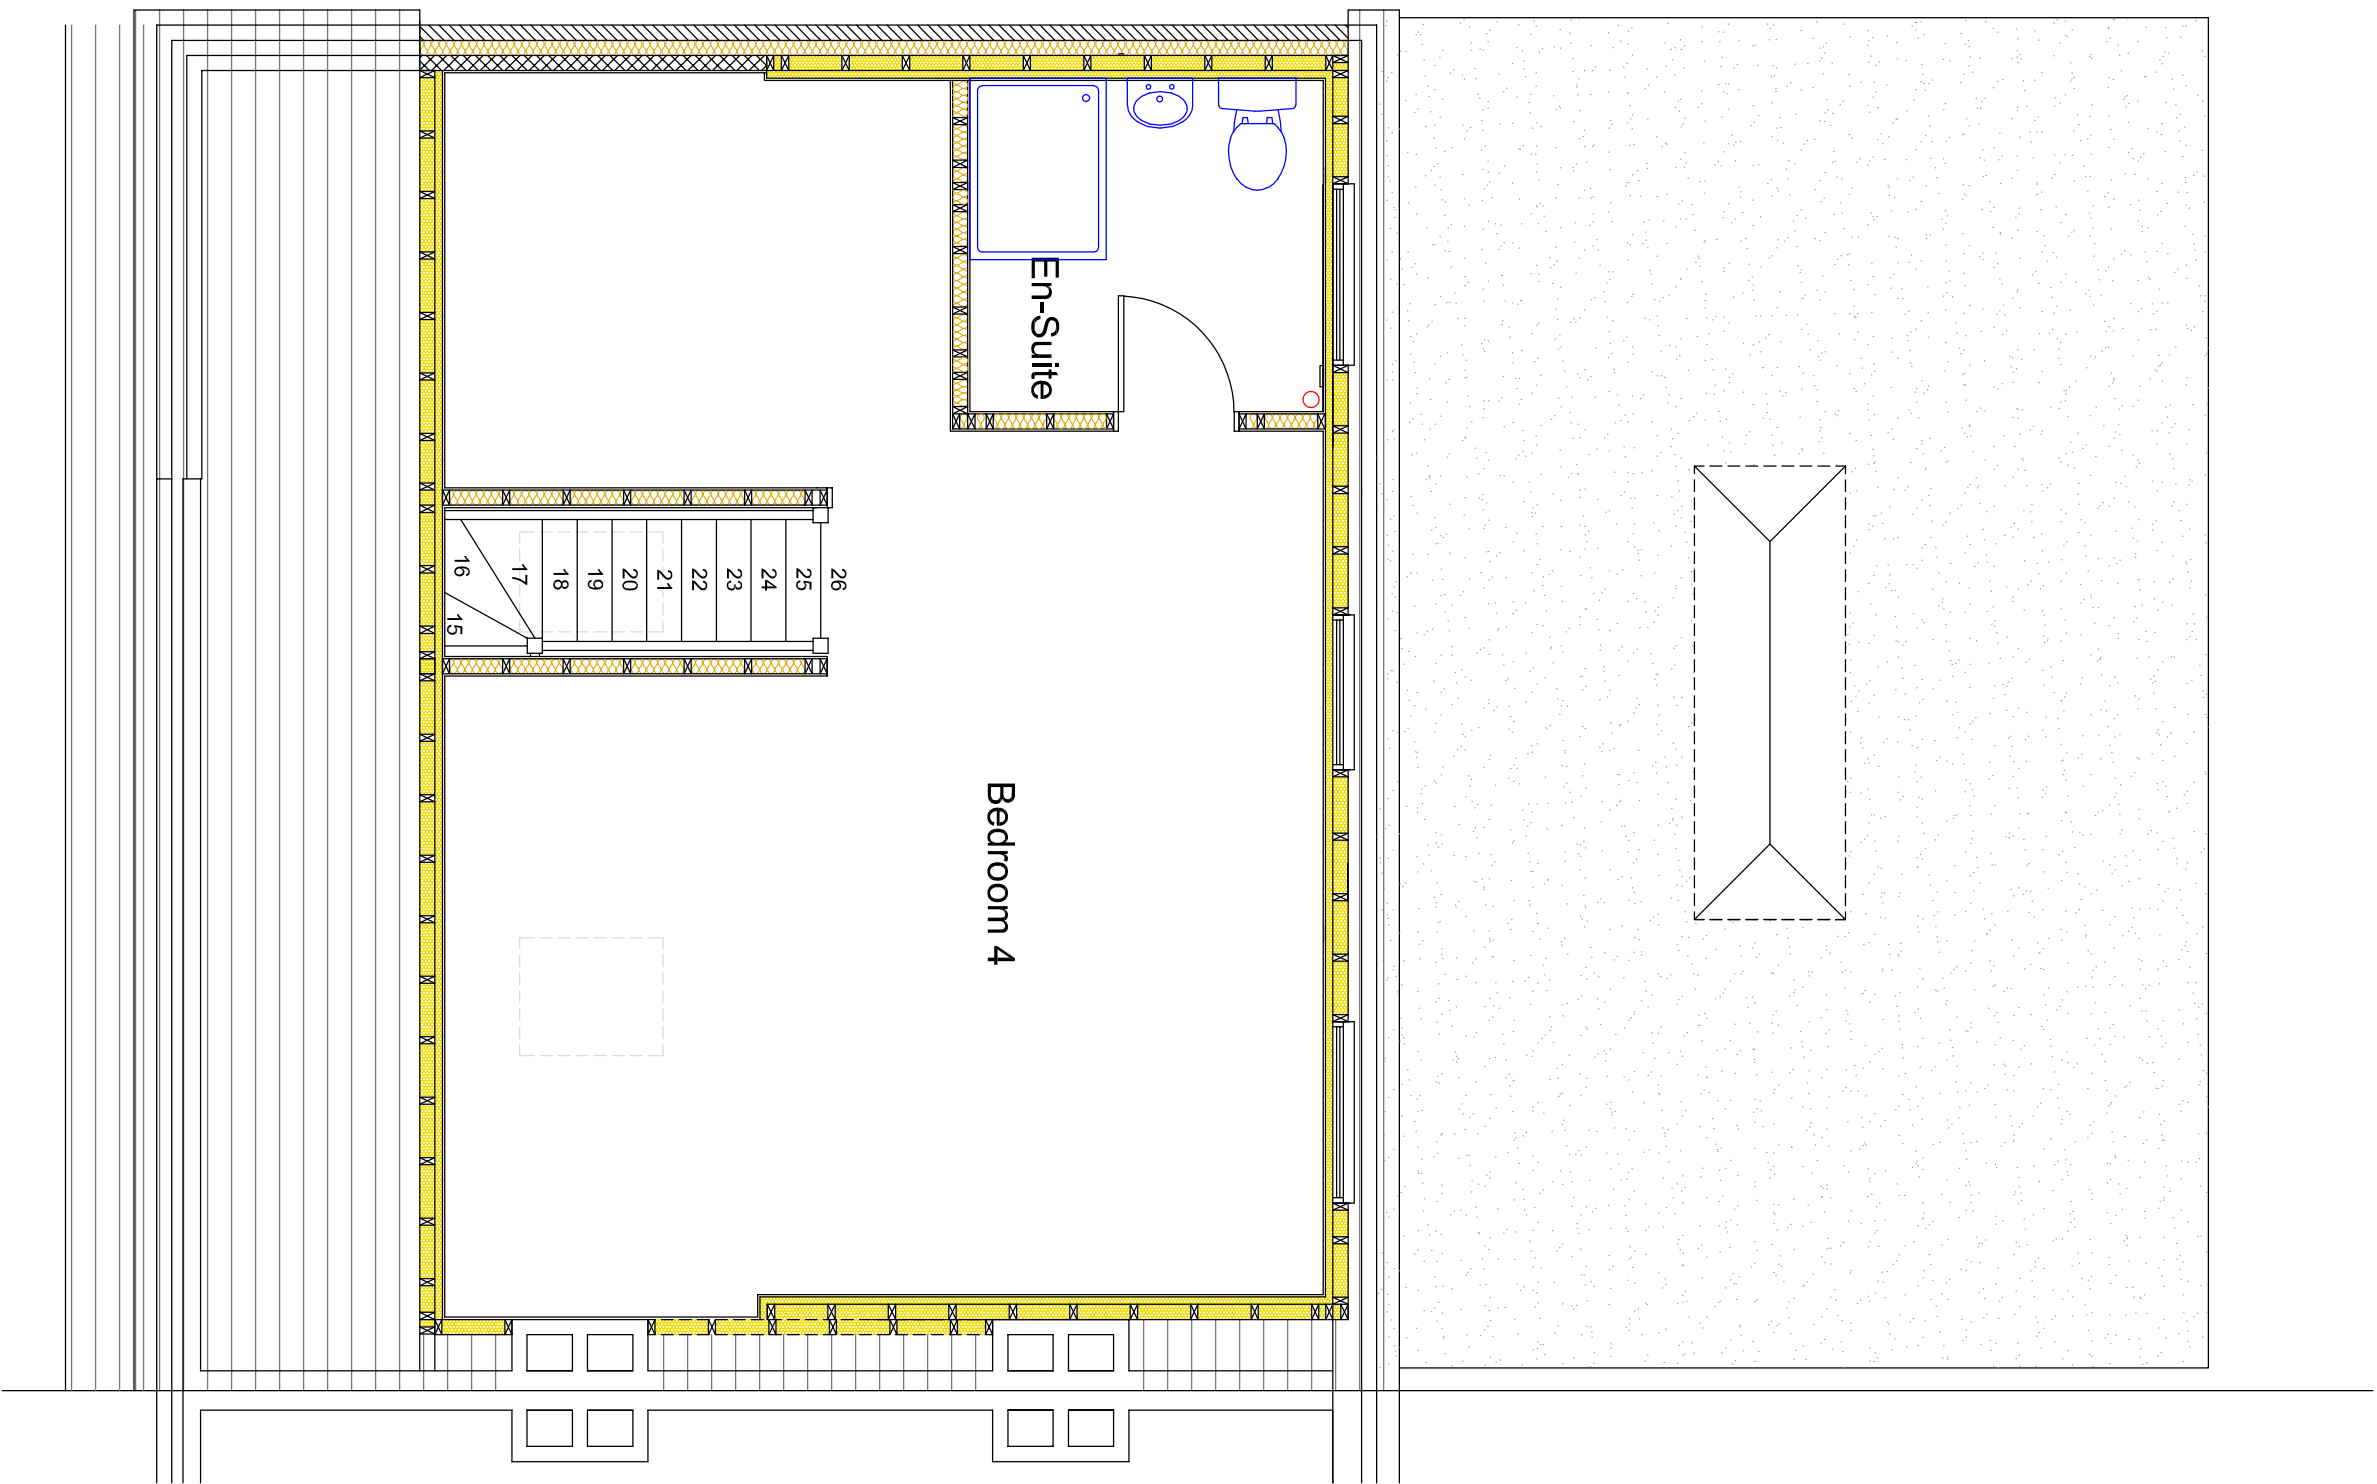

Existing Second Floor Plan
(1:50)

PLANNING APPLICATION

Purpose	Amendment	Date
P2	AMENDED TO DESIGN AS APPROVED APP/2100229	27.02.2022
Client	ASH MAFAZZUL 38 ROWLANDS AVENUE WATERLOOVILLE HAMPSHIRE PO7 7RU	
Project	REAR EXTENSION, SIDE EXTENSION & LOFT CONVERSION 38 ROWLANDS AVENUE WATERLOOVILLE HAMPSHIRE PO7 7RU	

EXISTING PLANS & ELEVATIONS

Scale	Date
1:50; 1:100; 1:500; 1:1250 @ A1	06.05.2021
Drawing No.	Revision
21/010/0002	P2

J.M. Ralph Associates
Chartered Building Surveyors

6-7 Colker's Square
Limerline Road
Portsmouth
Hampshire
PO3 5BU
Tel: 07390 67707
Email: info@jmrh.com

