


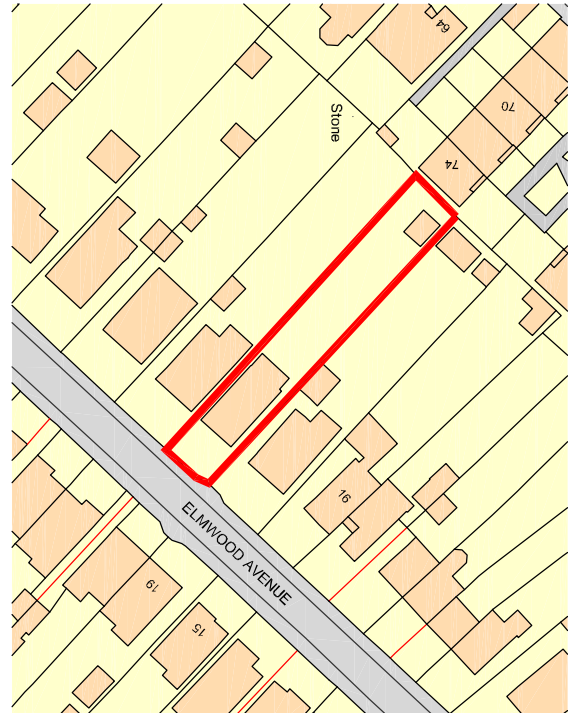


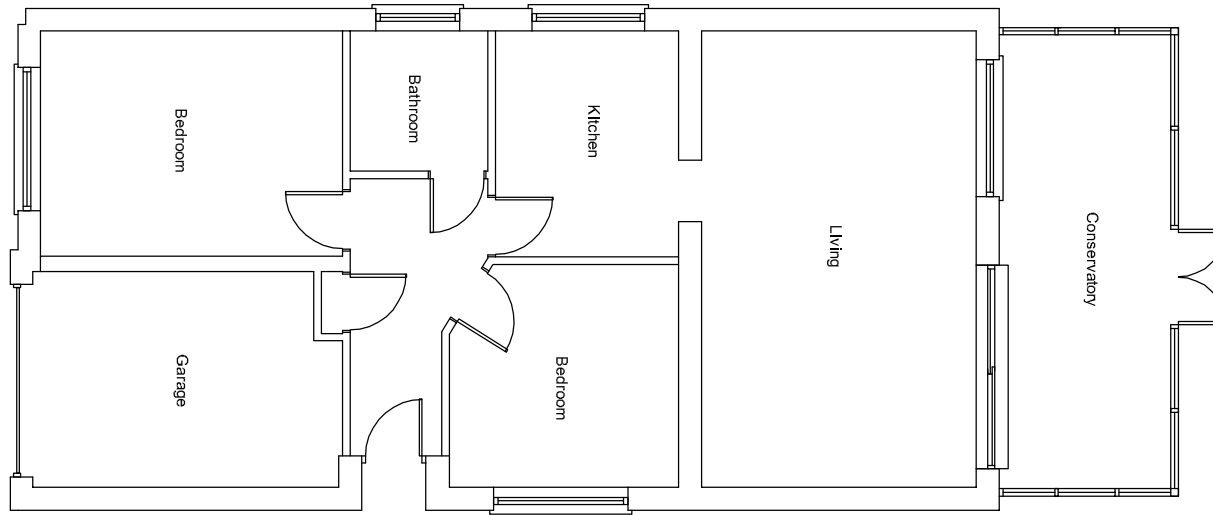


Ordnance Survey, (c) Crown Copyright 2022. All rights reserved. Licence number 100022432

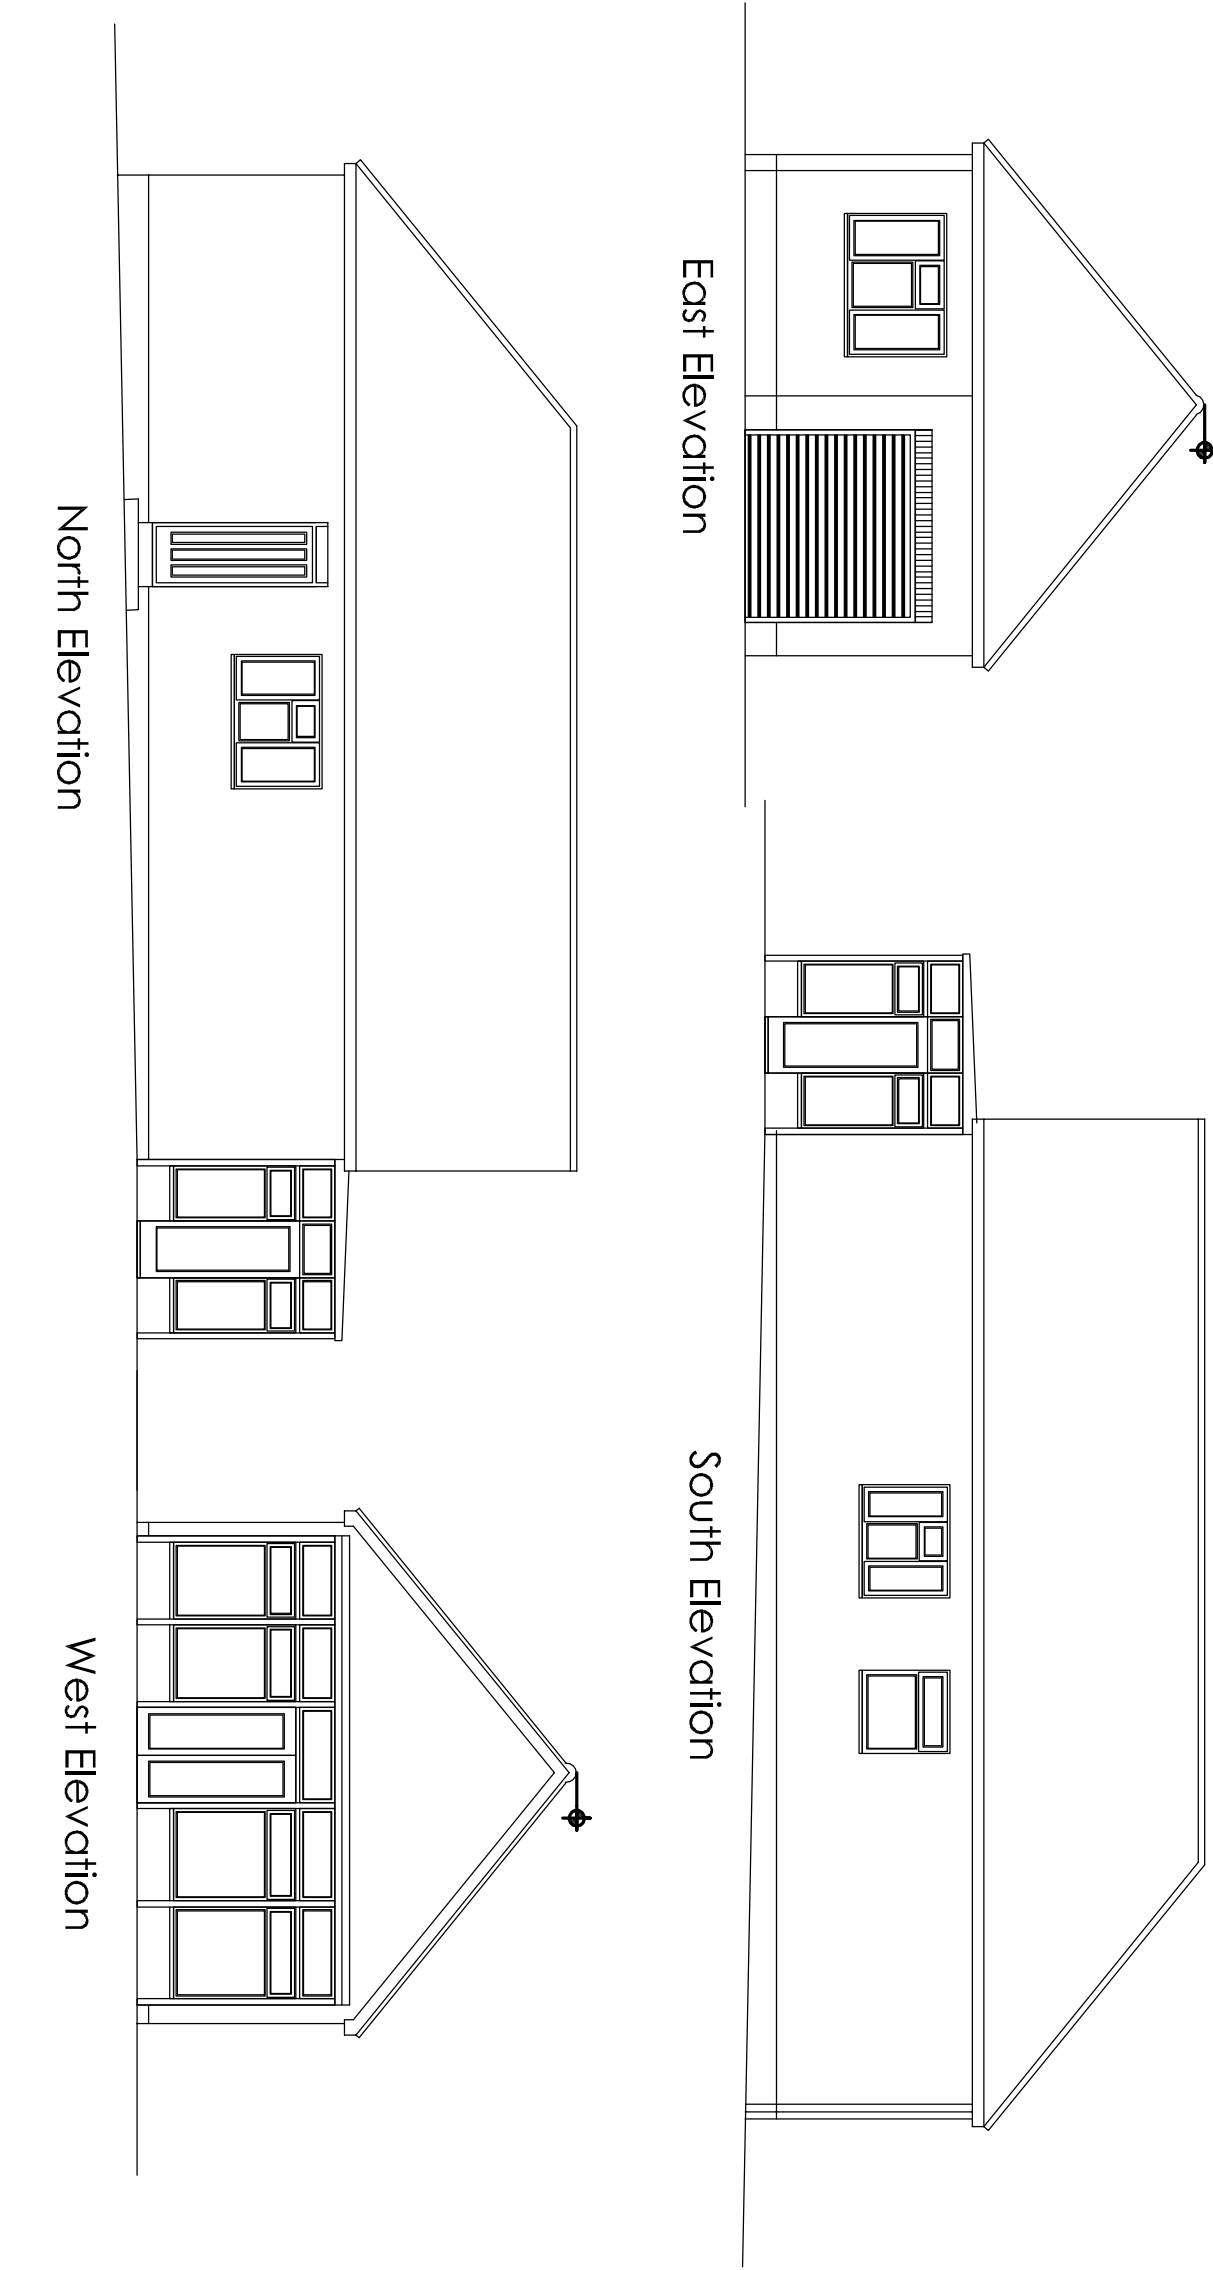


Existing Ground Floor Plan

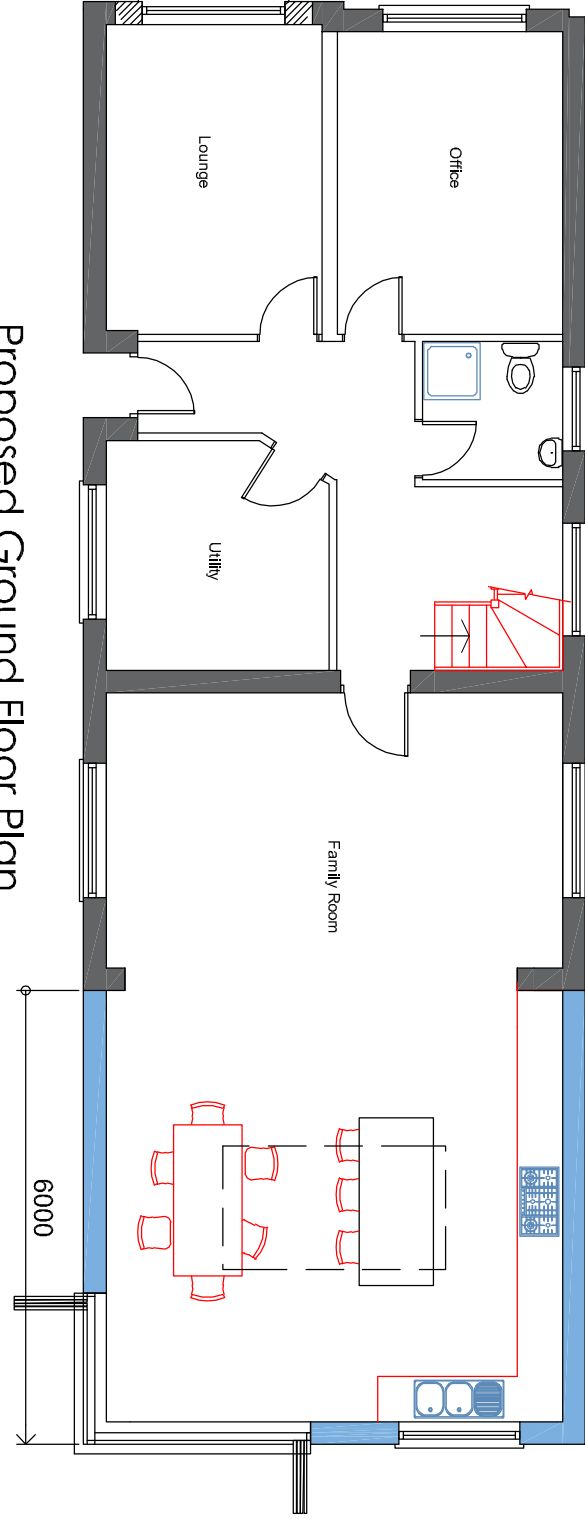


Proposed Ground Floor Plan

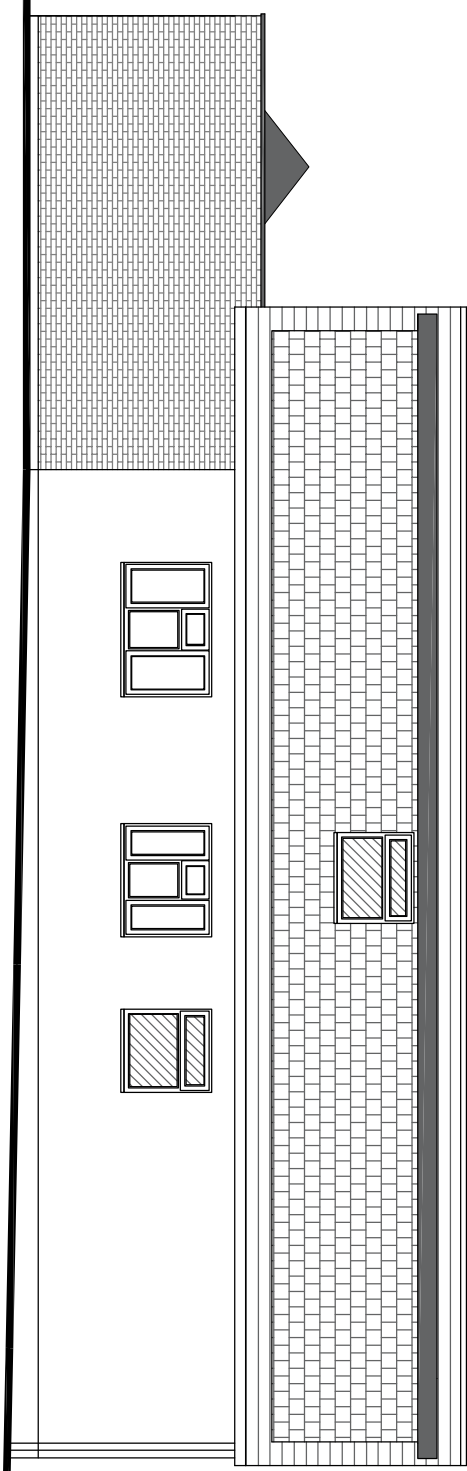


South Elevation

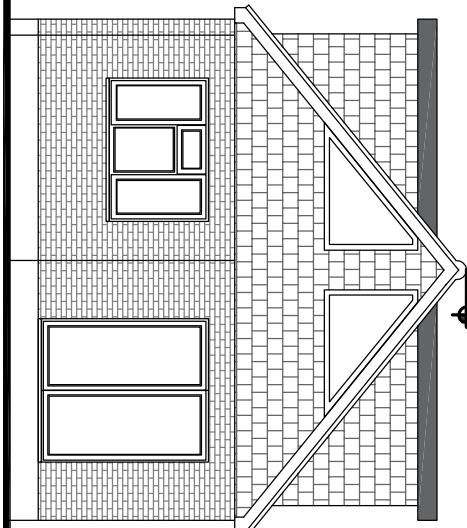


East Elevation

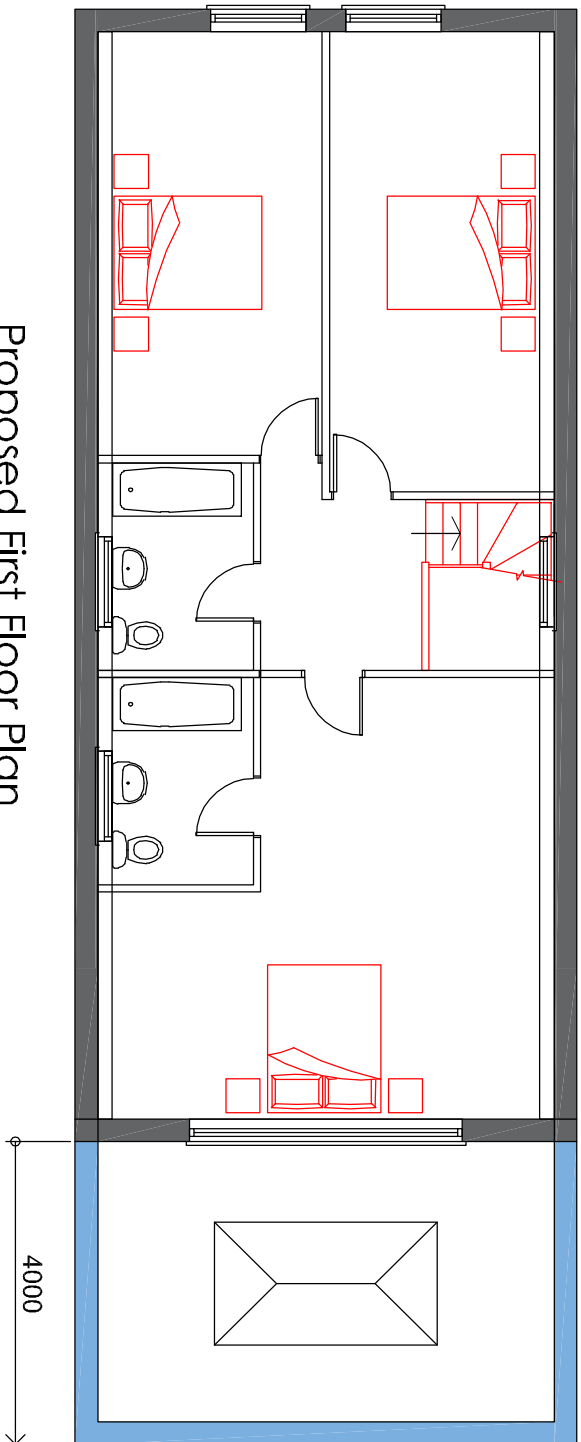


Proposed First Floor Plan

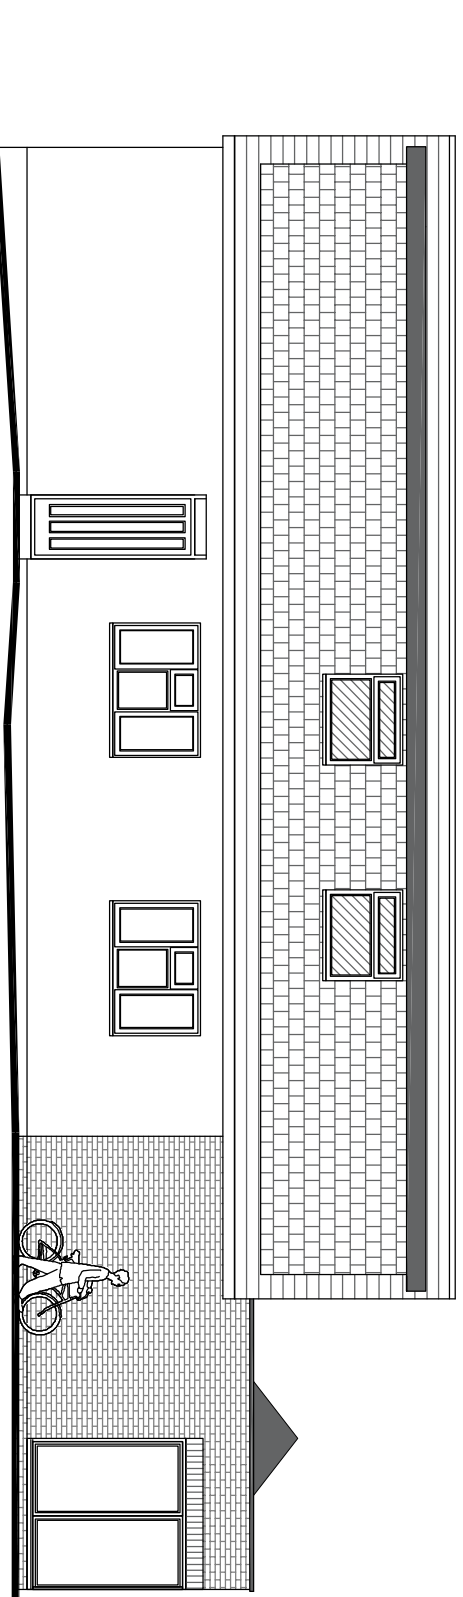

North Elevation

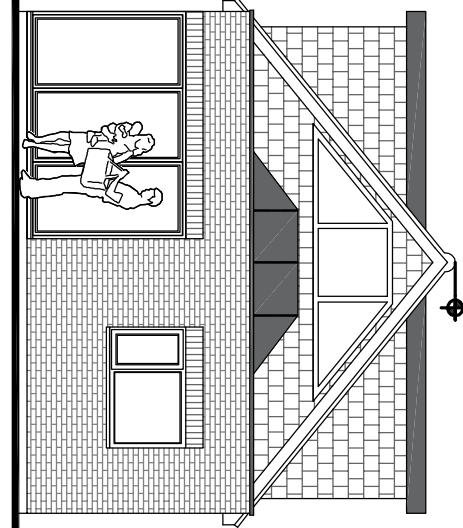

West Elevation

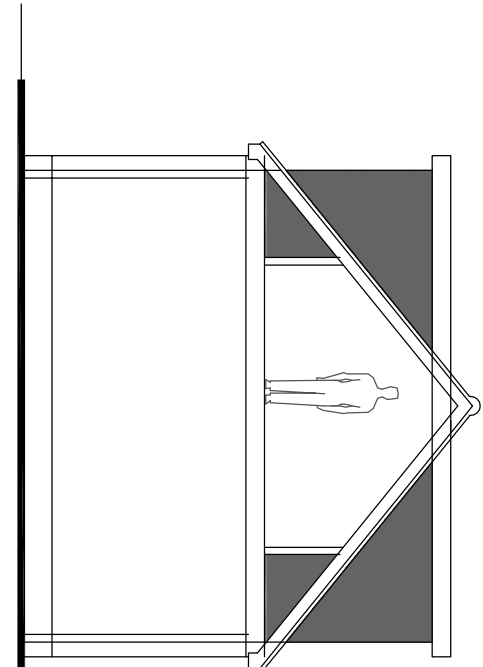

Typical Section

Revision	Description	Date	By	Drawn

Project:

Mr & Mrs D Downs
20 Elmwood Ave
Waterpoville
PO7 7LG

Drawing Title:

Proposed Single Storey and First Floor
Extensions and Garage Conversion

Chris Flint Associates Ltd
CHARTERED SURVEYORS - PROJECT MANAGERS
DEVELOPMENT CONSULTANTS

Drawn By	Date	SHEET SIZE	Approved By	Date
CF	13/01/22	A1		

Drawn By	Date	Revision	Scale
CFA	FULL	01	1-100

PLANNING

2 Emerald Close Waterpoville, Hants PO7 8NZ
tel: 023 92 432484 fax: 023 92 358554
Email: info@flintassociates.co.uk