




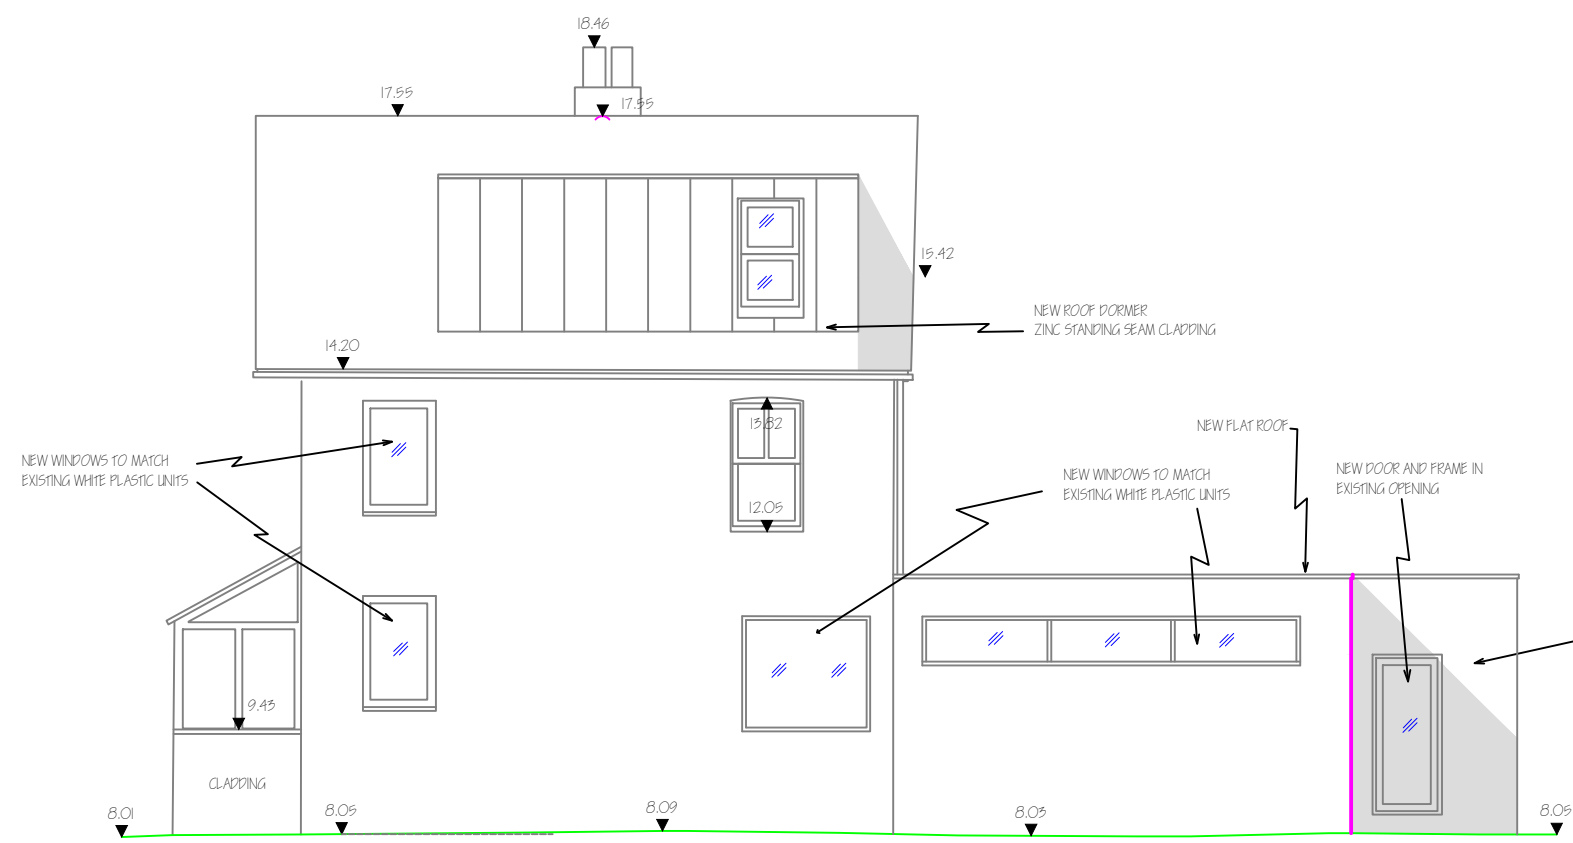


SOUTH ELEVATION

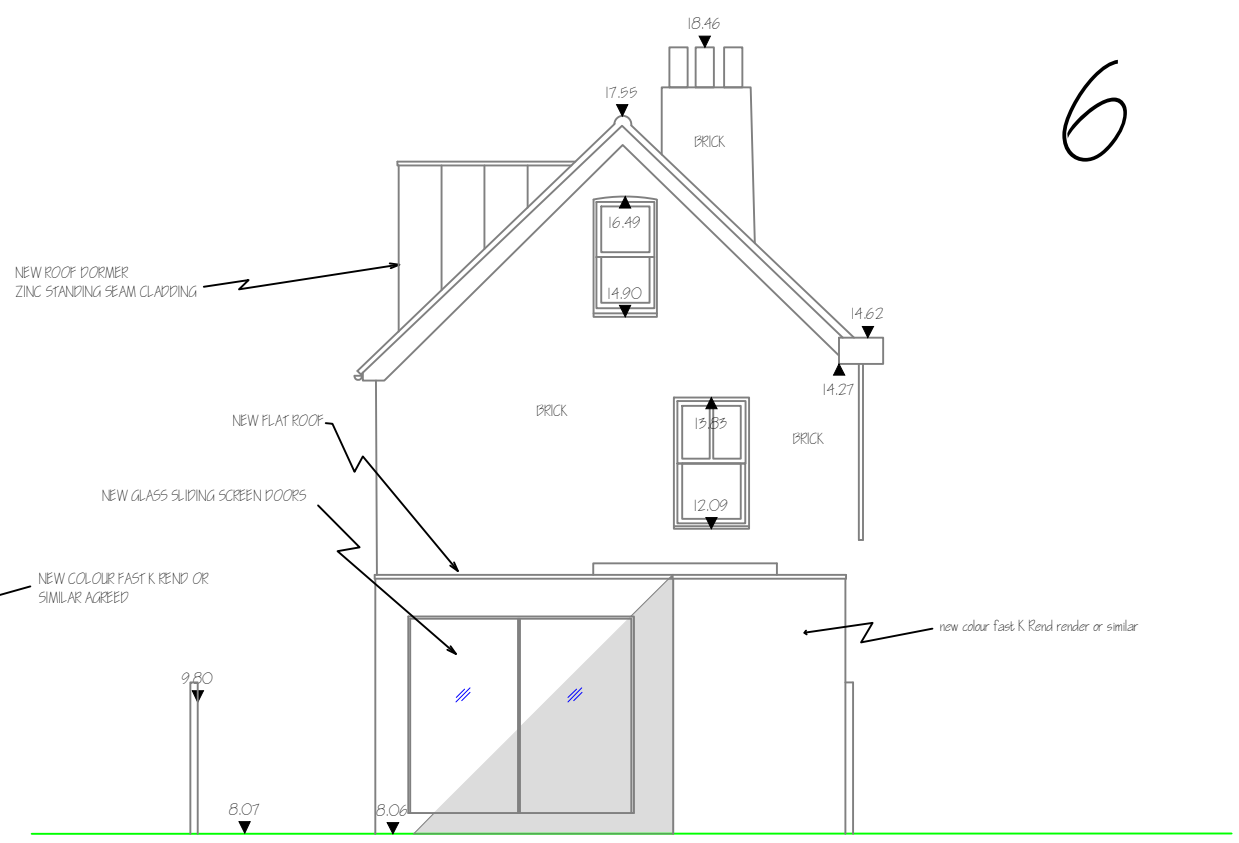

EAST ELEVATION

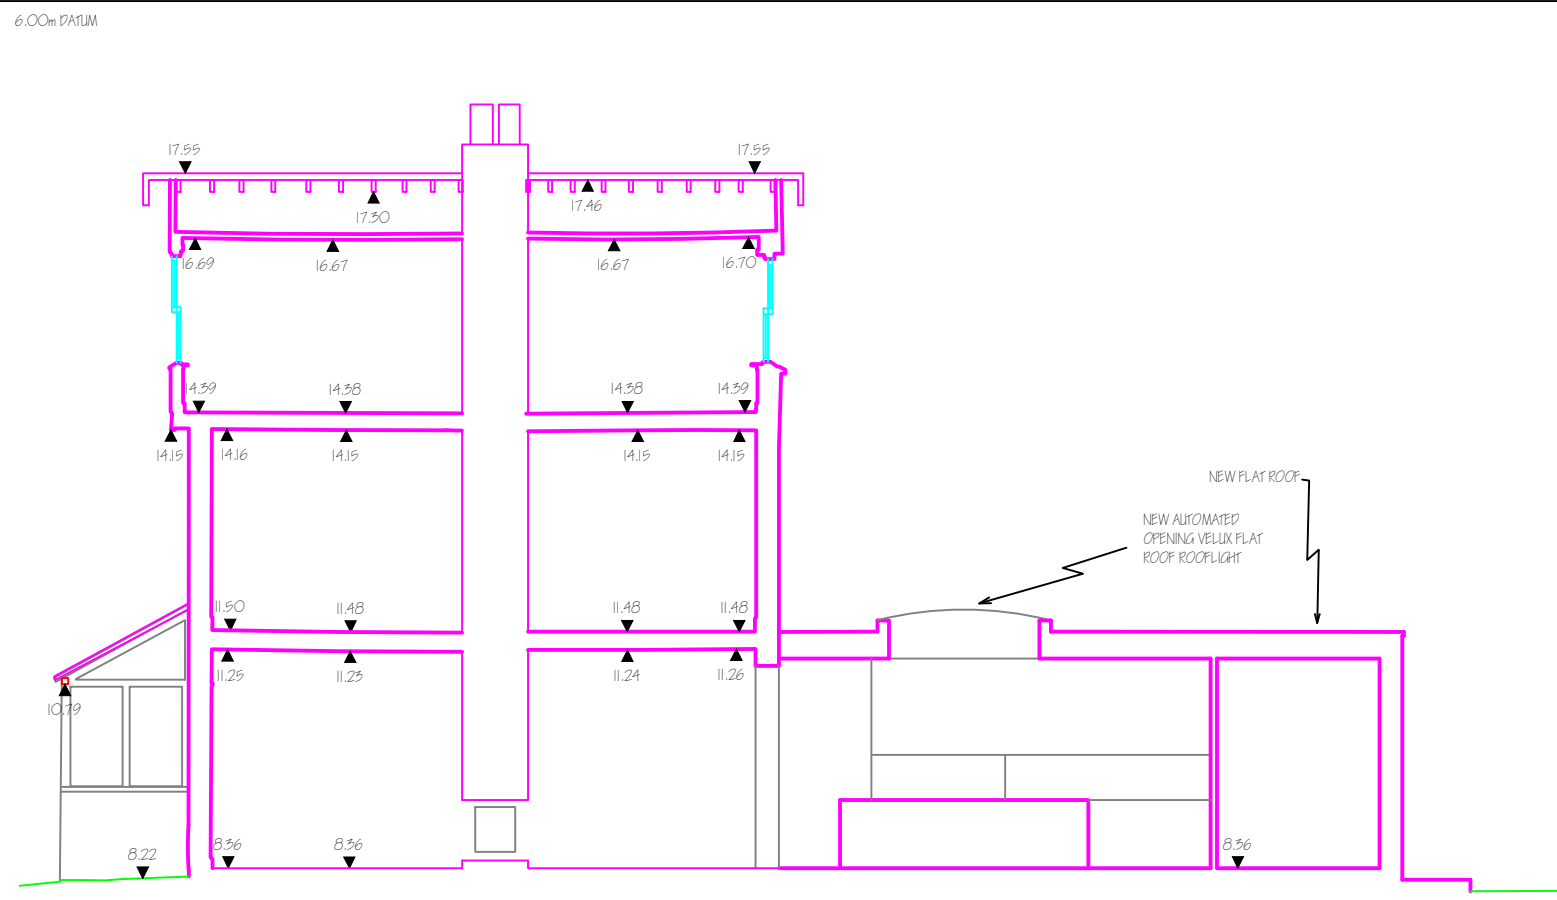

SECTION A - A

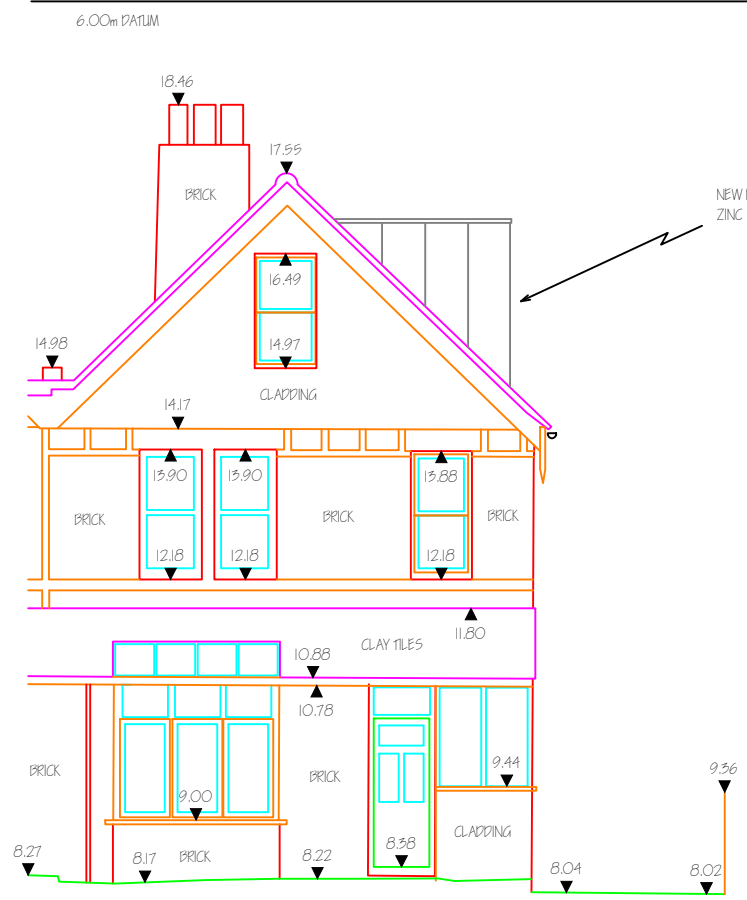

WEST ELEVATION

PL6 DORMER LIFTED UP ROOF SLOPE - PLANNING SUBSTITUTION	18.11.22
PL5 PLANNING APPLICATION	7.9.22
P4 SCHEME REDUCED - FOR COMMENT	28.6.22
P3 PRELIMINARY FOR COMMENT	18.3.22
P2 PRELIMINARY FOR COMMENT	5.3.22
P1 PRELIMINARY FOR COMMENT	10.2.22

EXTENSION AND ALTERATIONS 18 BEACH ROAD EMSWORTH	
PROPOSED SOUTH, EAST AND WEST ELEVATIONS, SECTION A.A.	
SCALE	1:100 @ A3 1:50 @ A1
DATE	09.11.21
DRAWING No.	B.21120/ 6
FILE	DRAWING 3
REVISION	PL6

Brian Hoolahan RIBA Architect
WILLOW TREE SMUGGLERS LANE BOSHAM
CHICHESTER WEST SUSSEX PO18 8QW
bwhoolahan@gmail.com

