

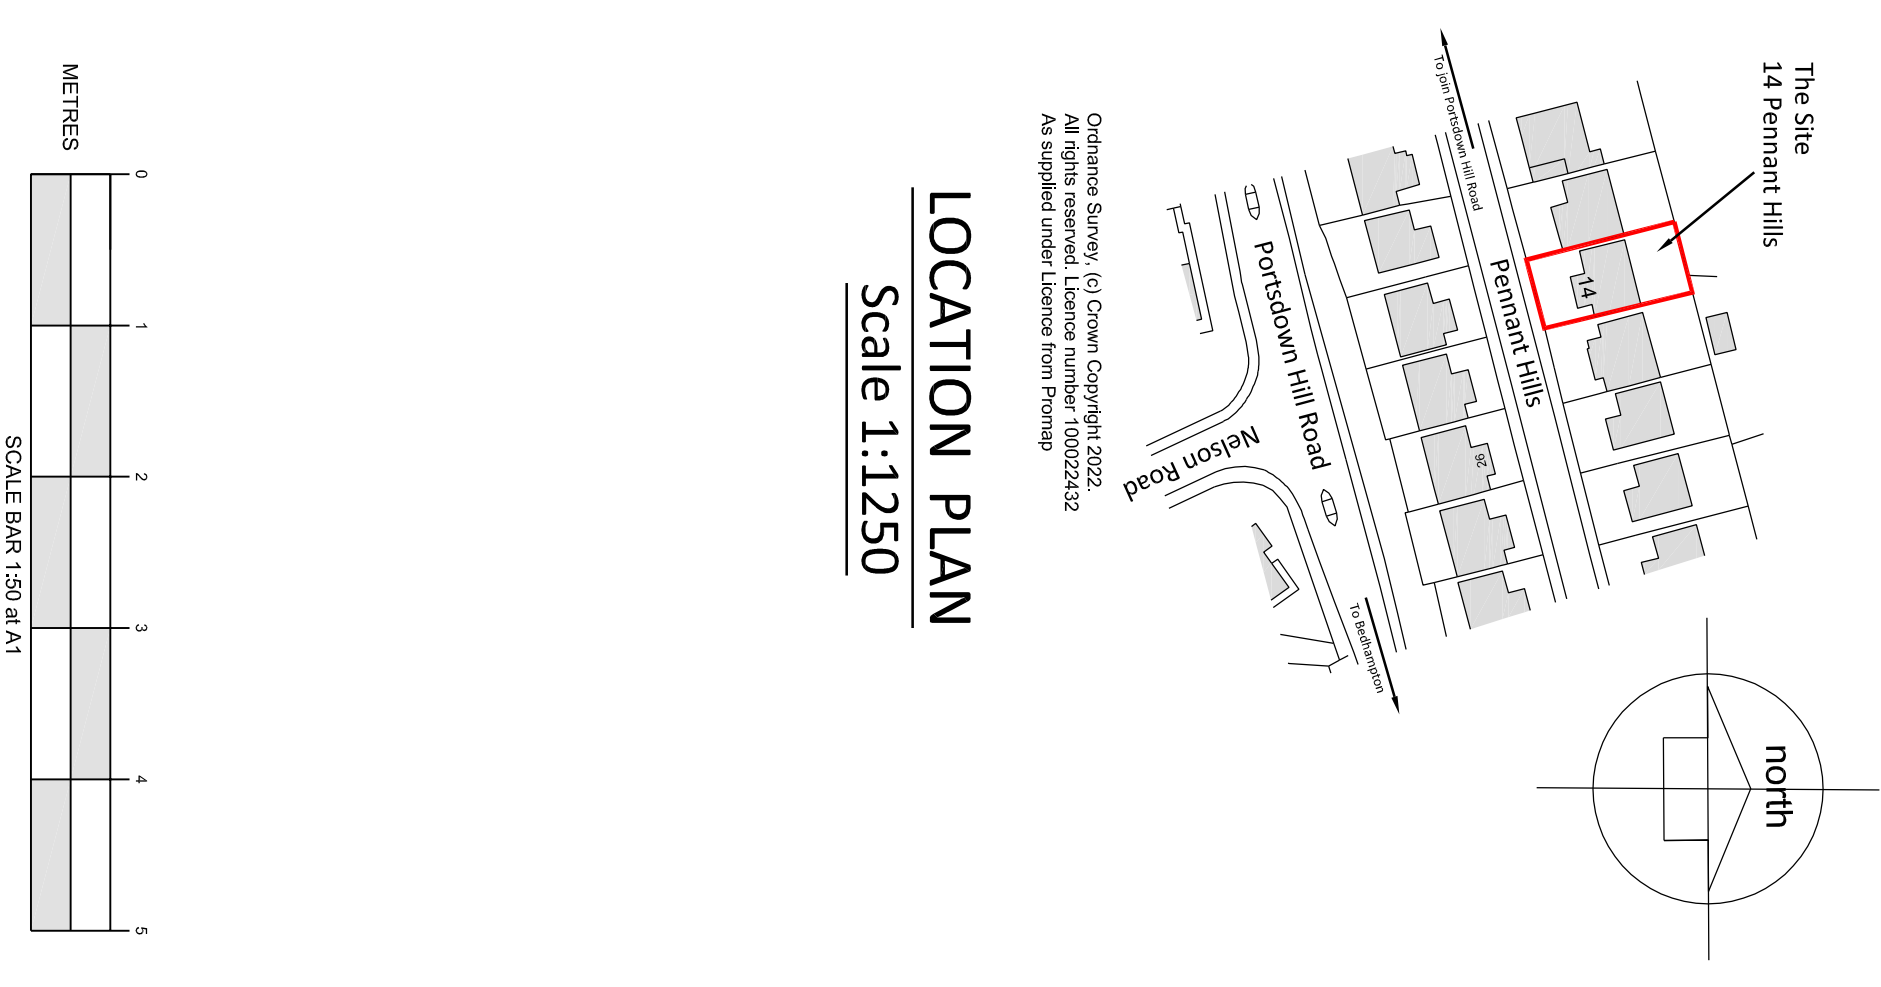
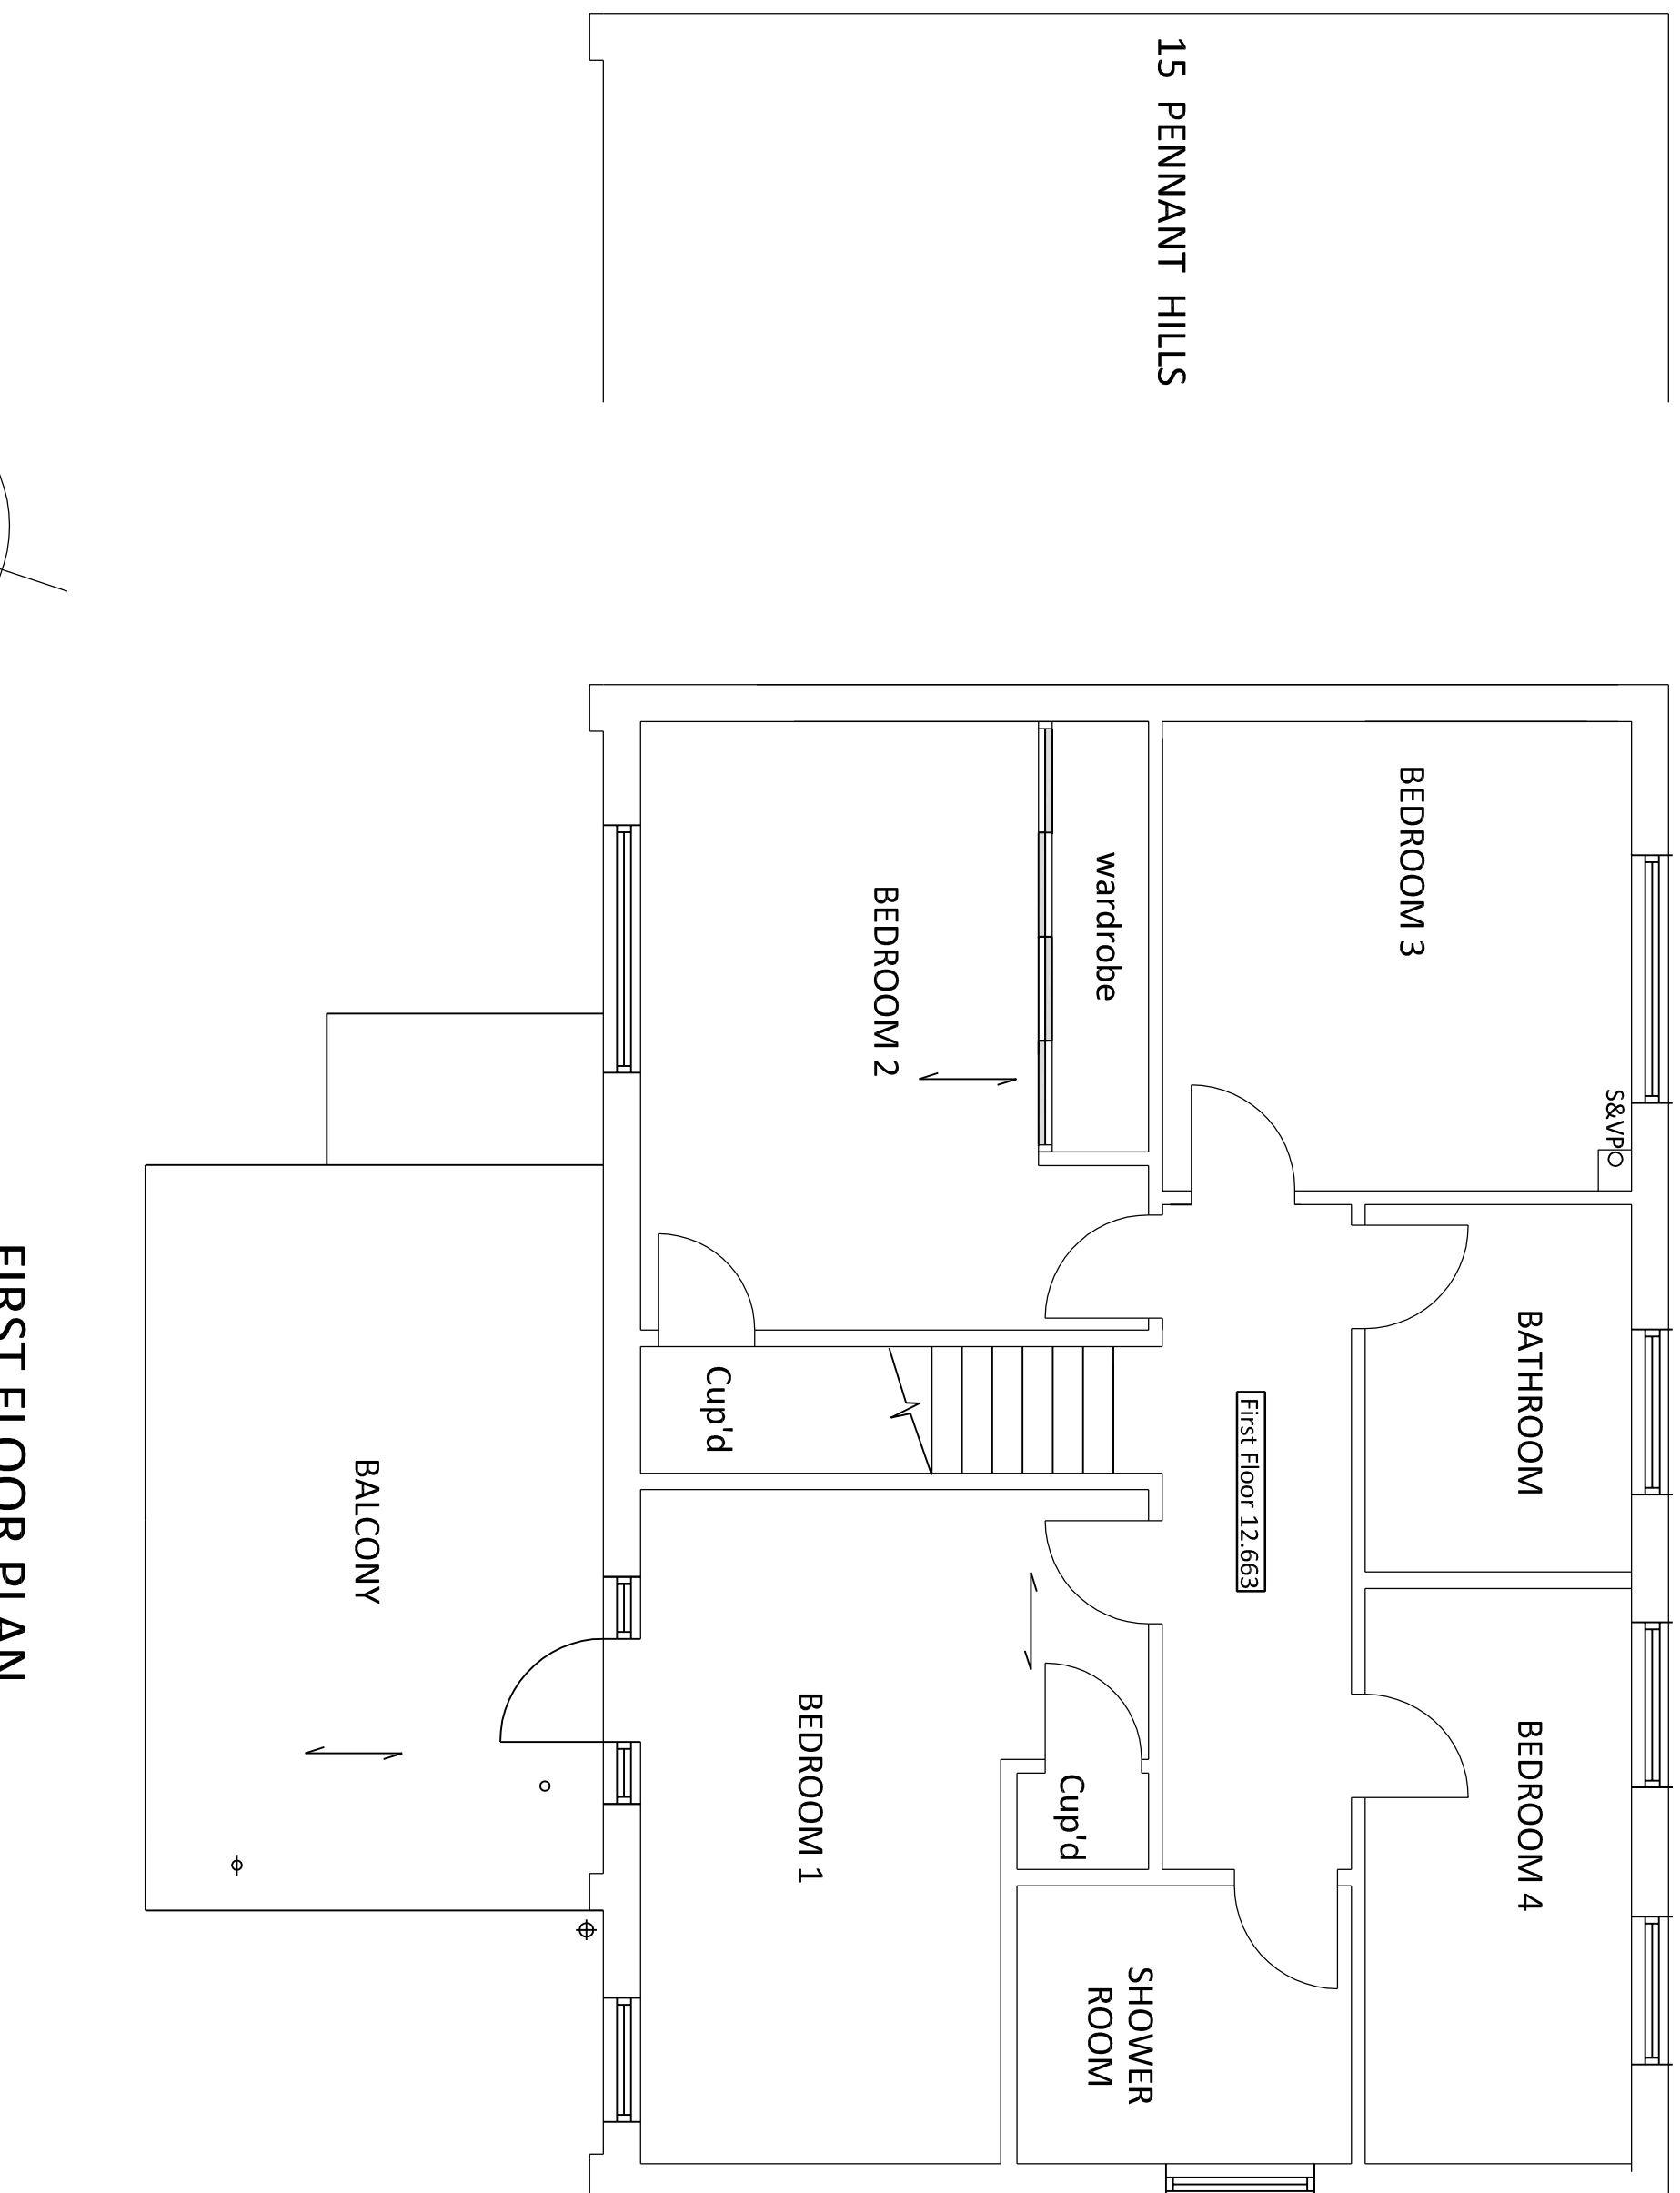
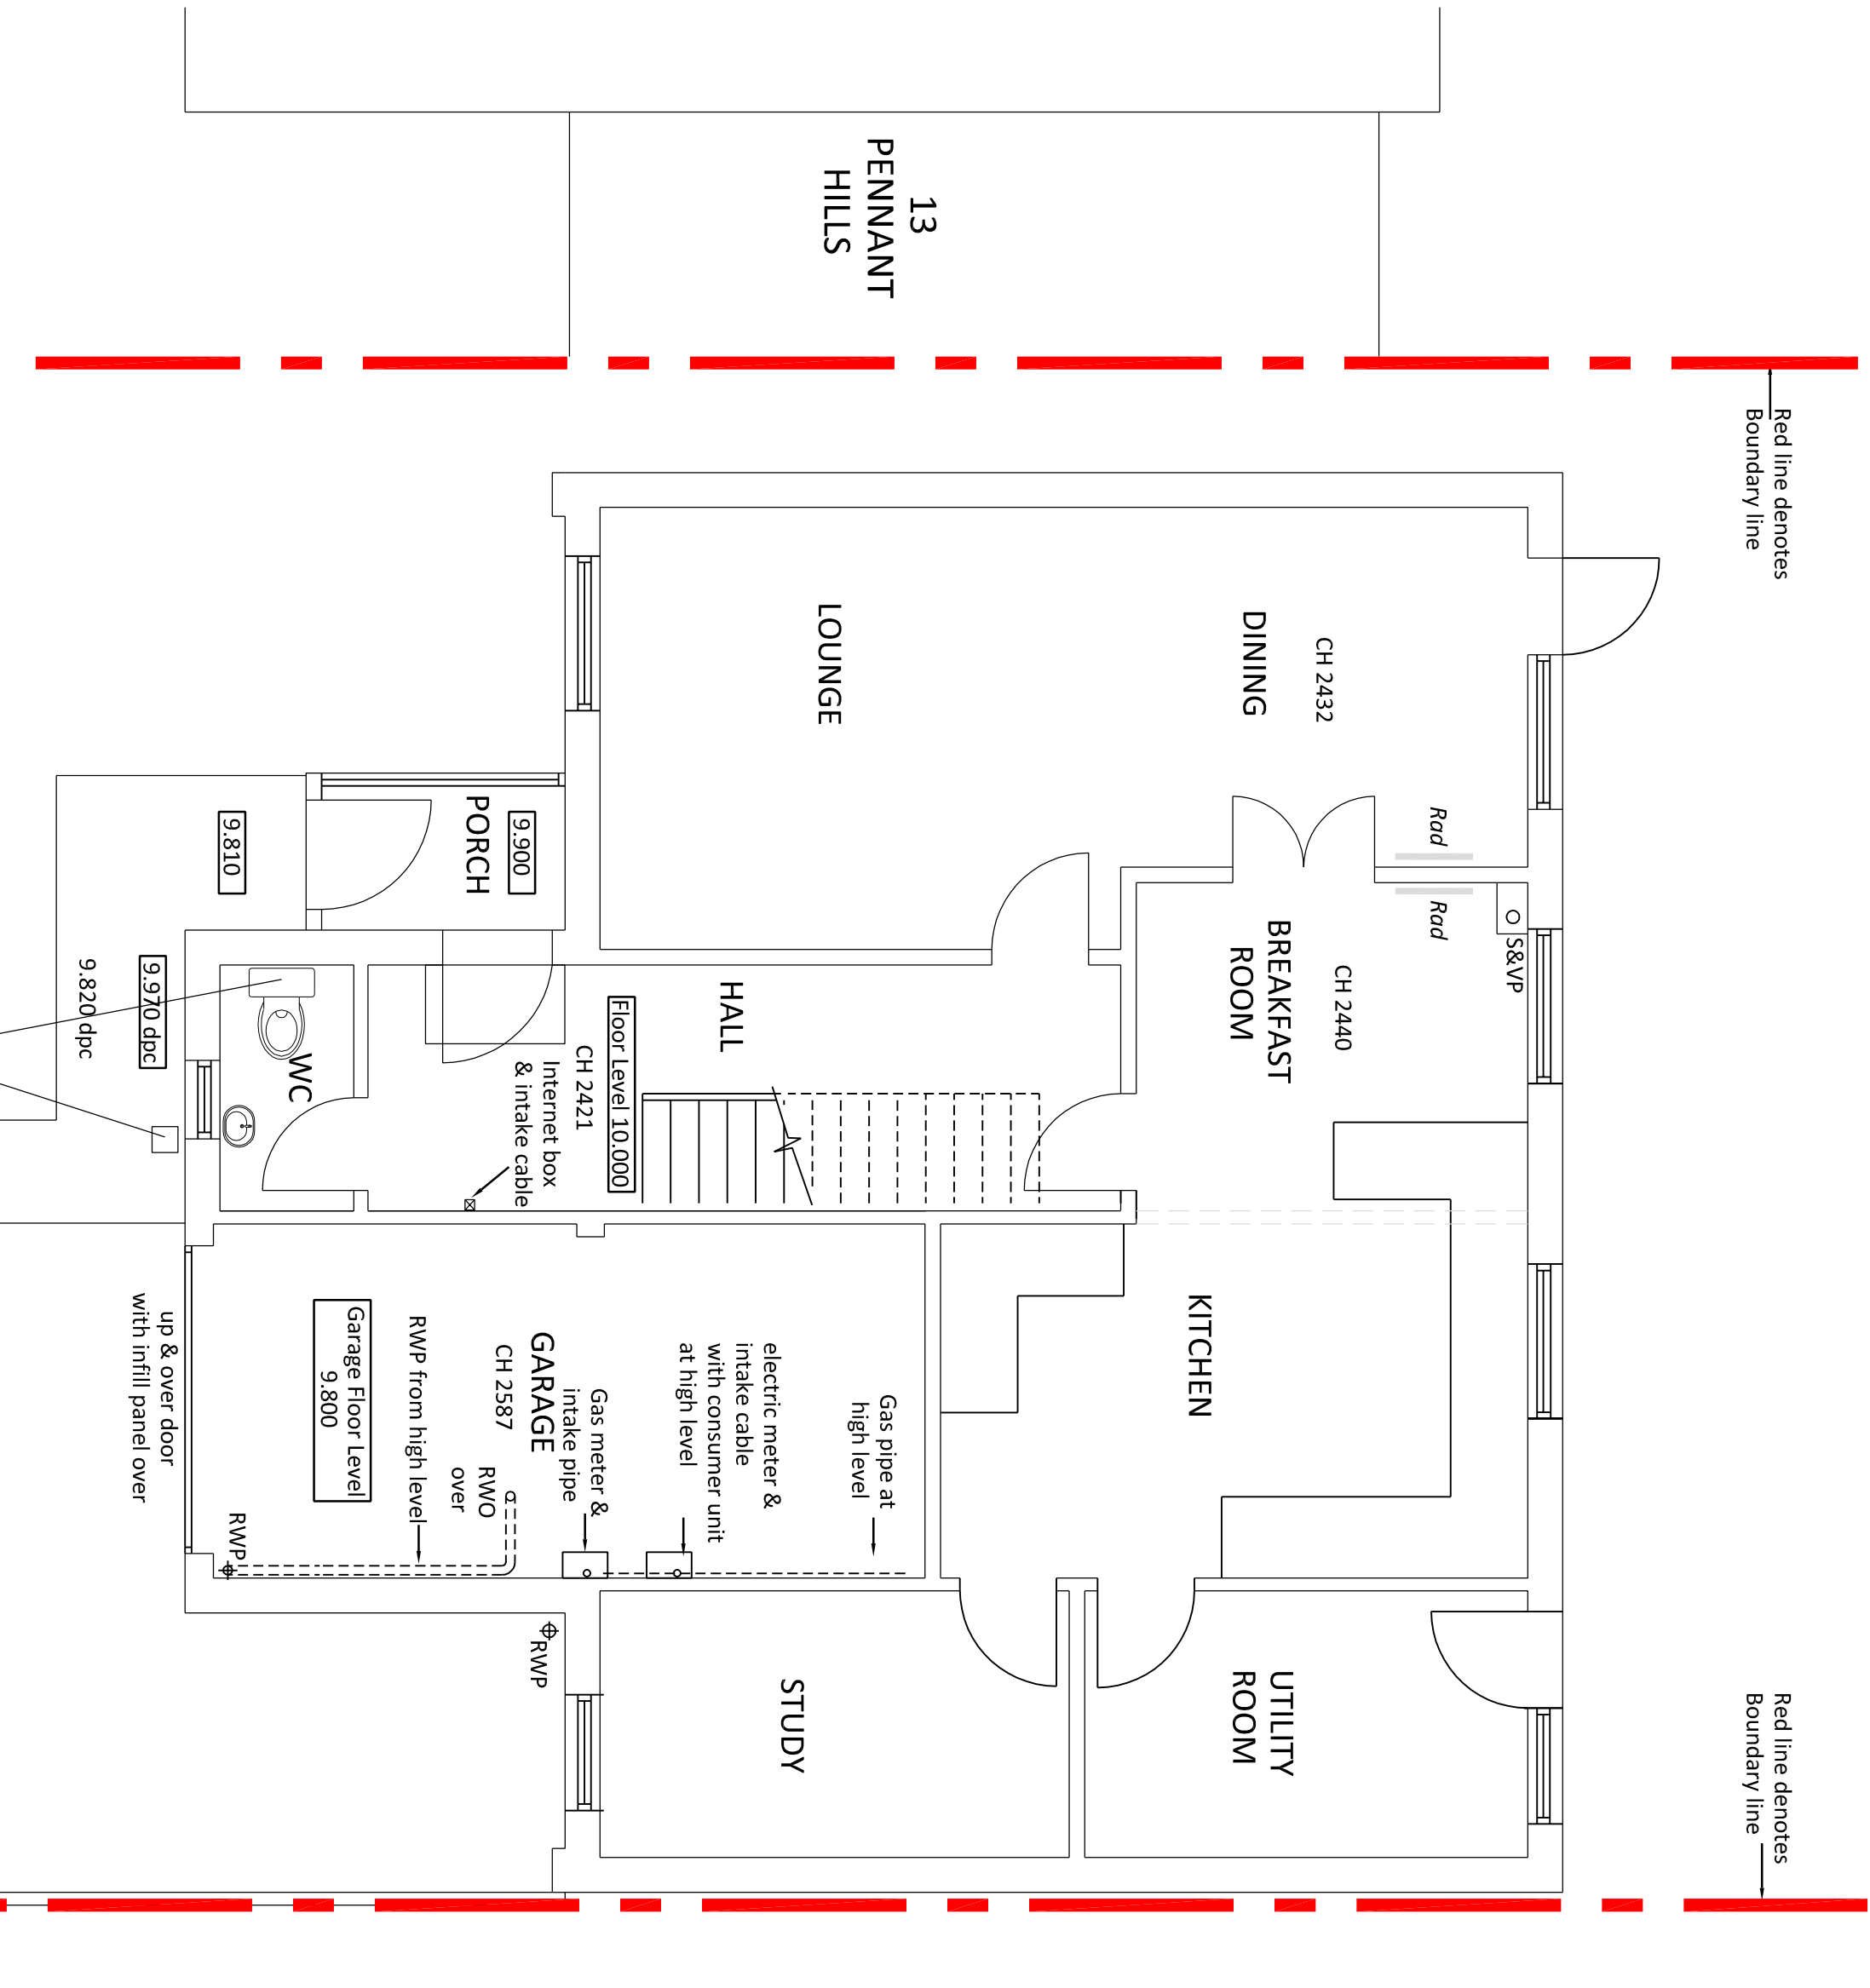



NOTES:
This drawing is the property of The Martin Ralph Group and must not be reproduced, in part or whole, or deviated from, without their permission.

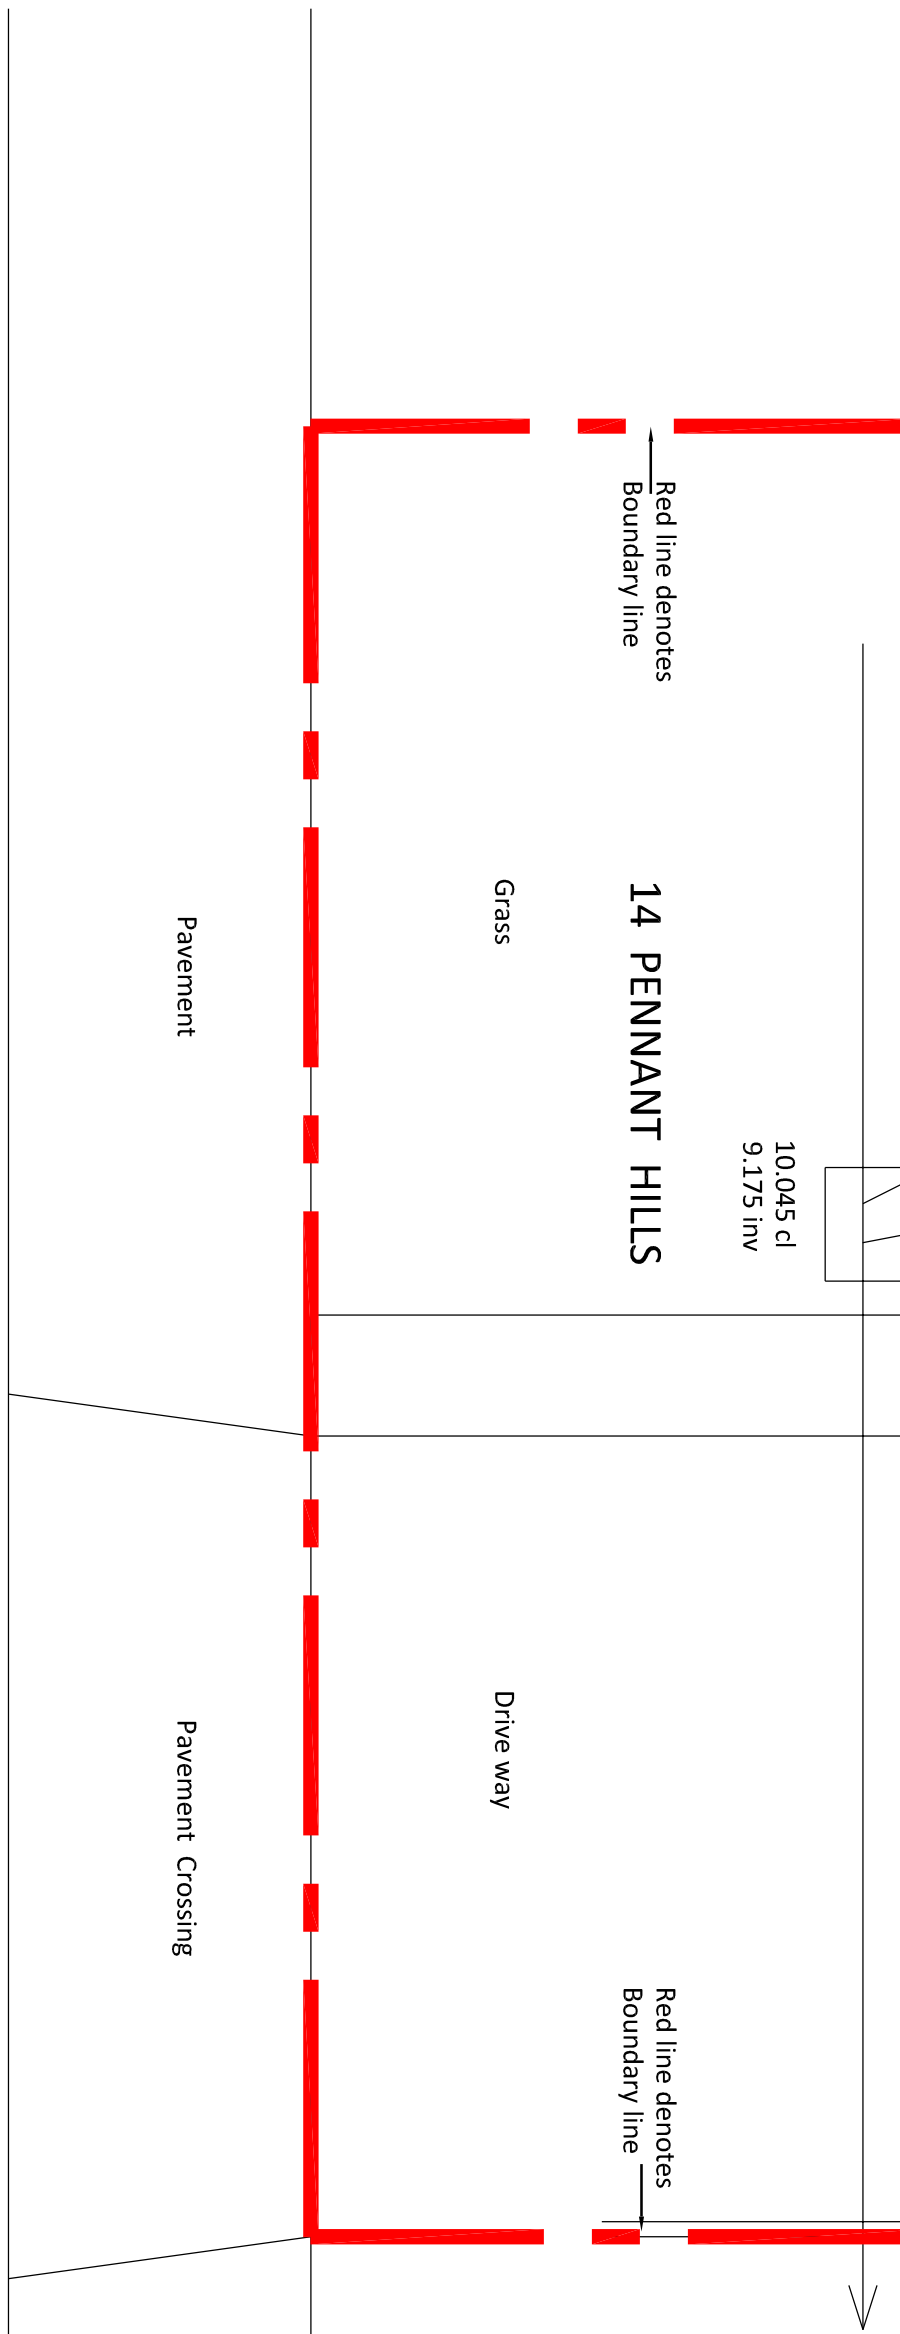

FIRST FLOOR PLAN

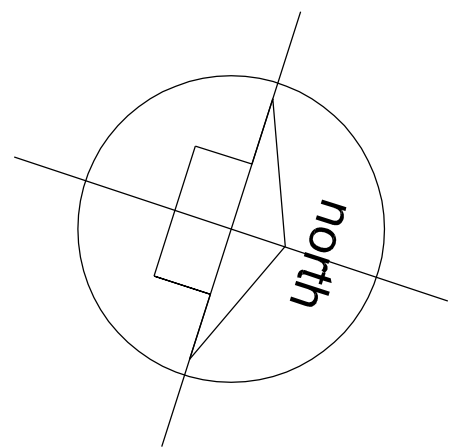

GROUND FLOOR PLAN

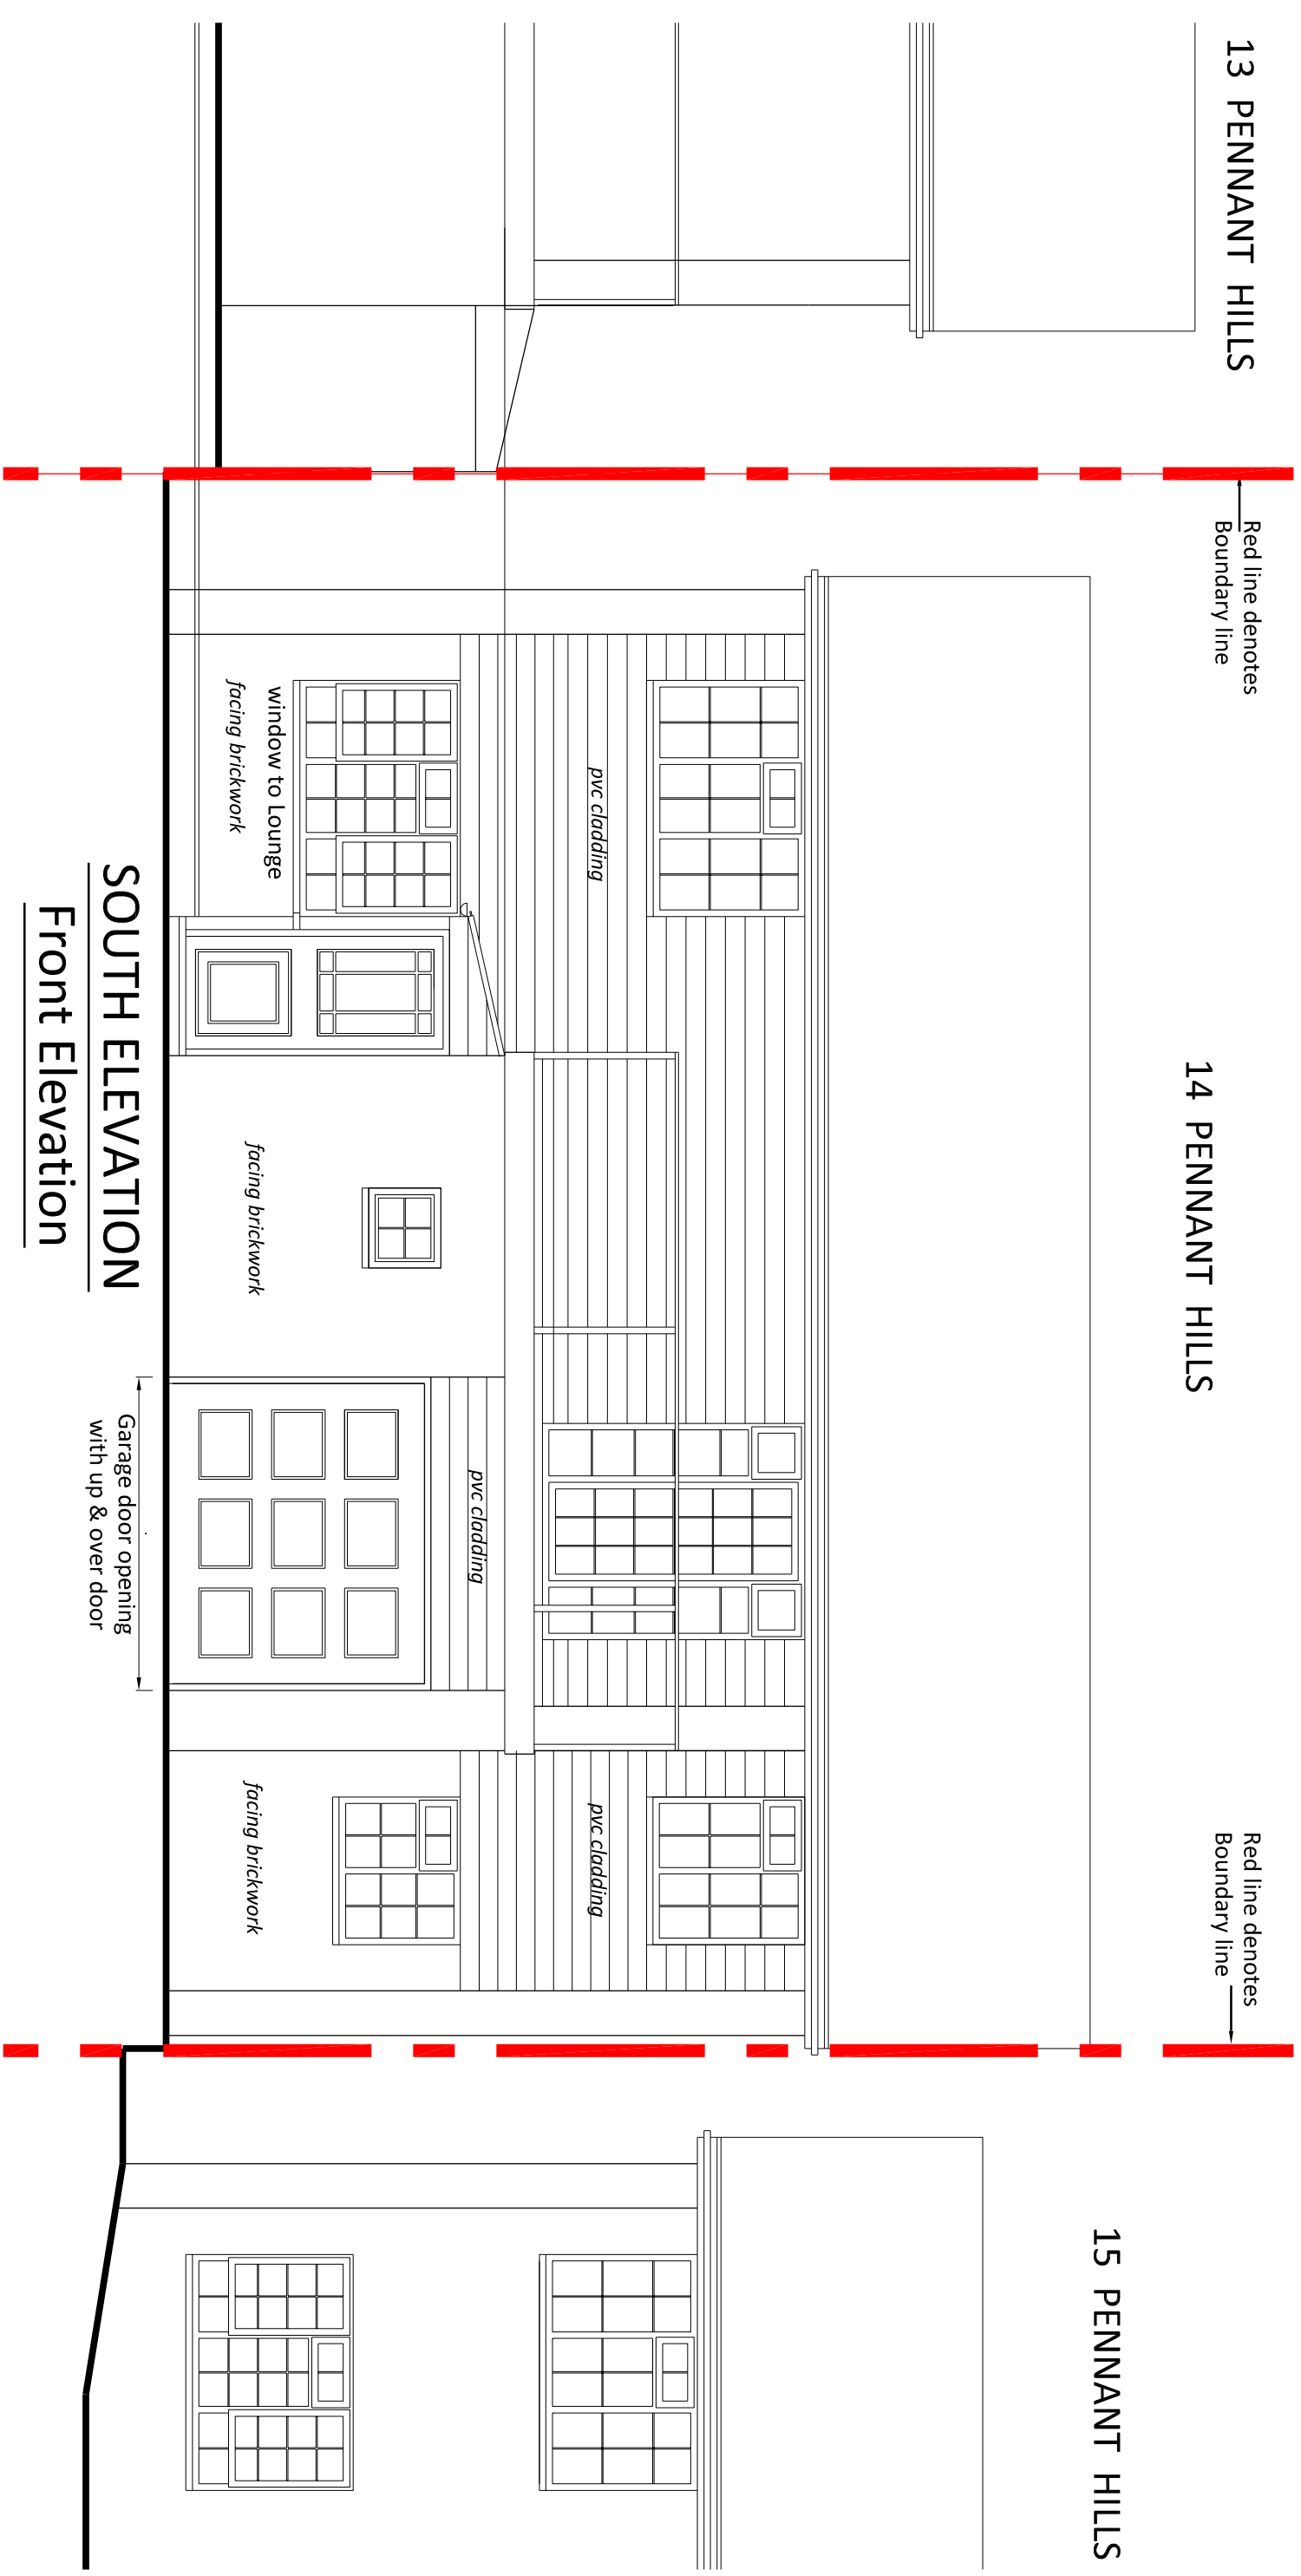

LOCATION PLAN

Scale 1:1250

PURPOSE			
PLANNING			
AMENDMENTS		DATE	
P1 First Issued		26-10-22	
CLIENT		A. WATT	
PROJECT			
14 Pennant hills Bedhampton Hampshire PO9 3JZ			
DRAWING TITLE			
As Exg Plans & South Elevation			
DATE	SCALE	PAPER SIZE	
26-10-22	1:50 @ A1	A1	
DRAWING No		REVISION	
22-03		P1	
			
11 Dragonn House Husker Court 150000 Business Park Portsmouth Hampshire PO7 7SF			
CHARTERED SURVEYORS ARCHITECTS & ENGINEERS www.martinralph.co.uk info@martinralph.co.uk T. 023 9223 7711 F. 023 9223 7712			