




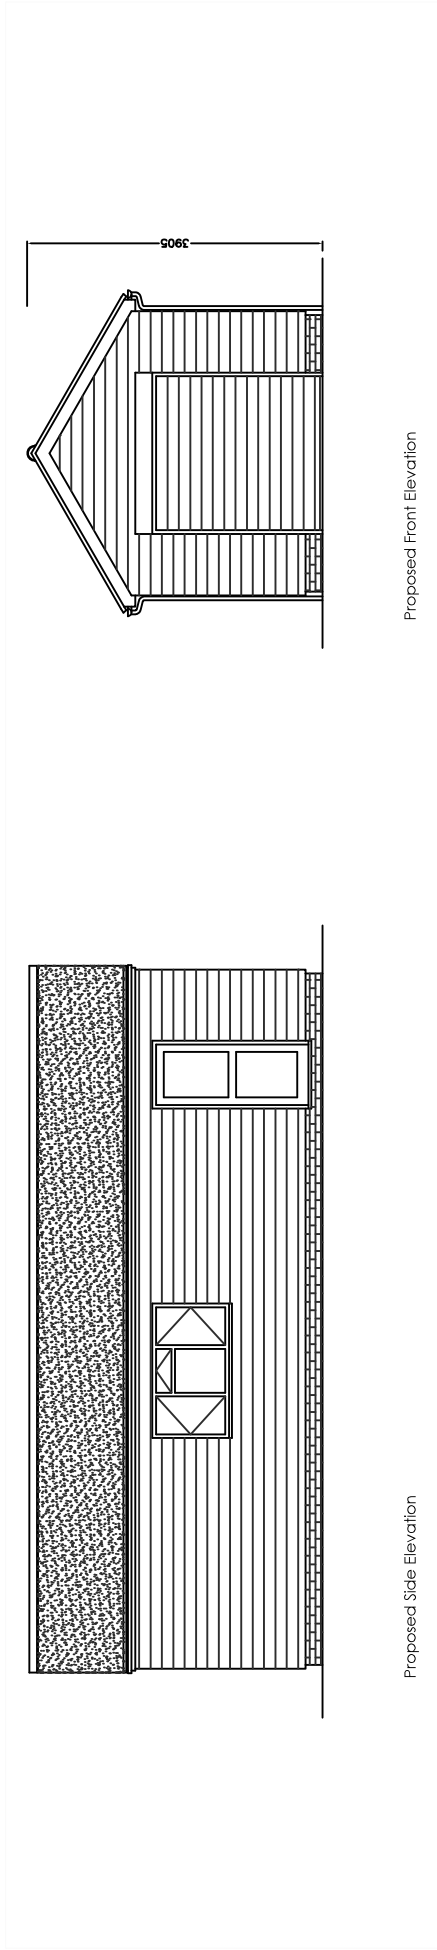


Proposed Side Elevation

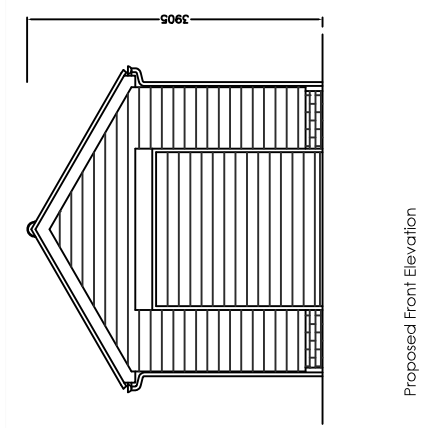

Proposed Front Elevation

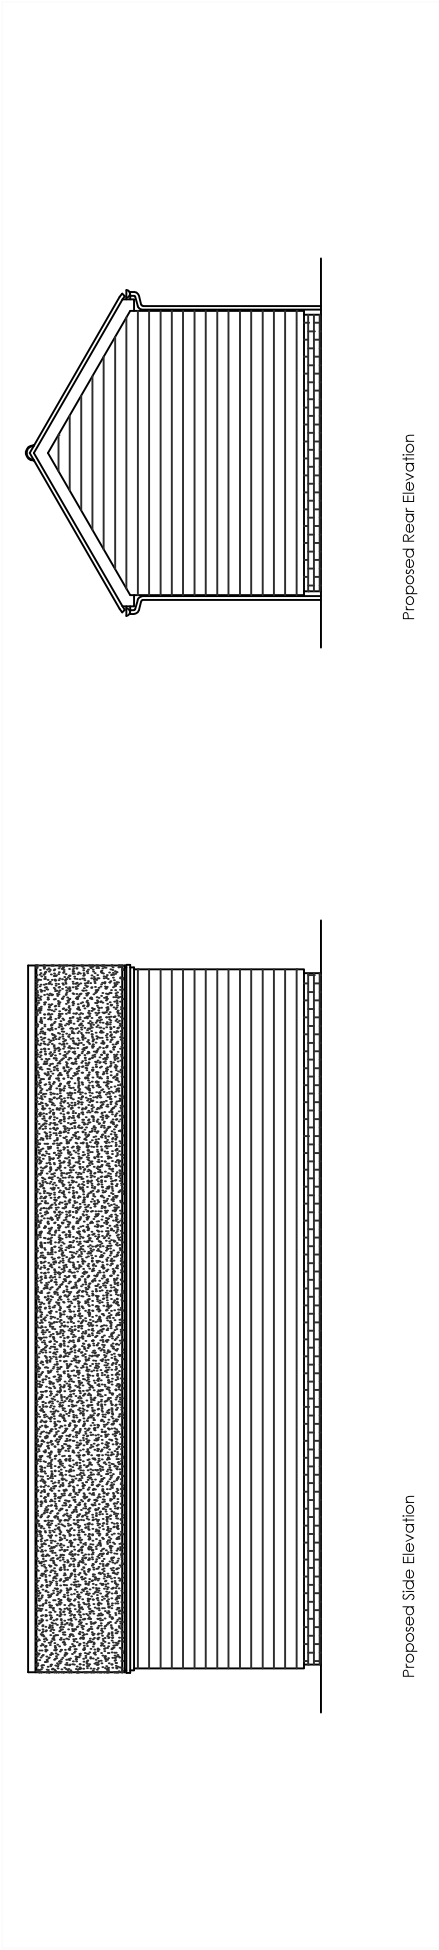

Proposed Side Elevation

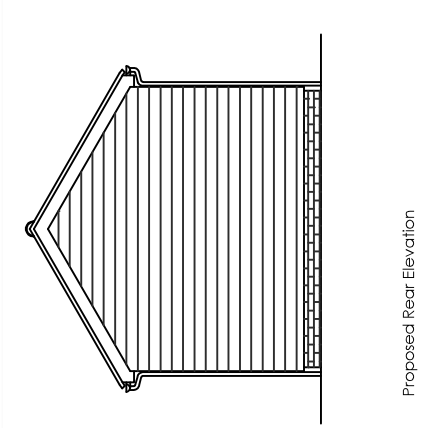

Proposed Rear Elevation



Copyright is reserved by GBS Designs and is issued on the condition that it is not copied or disclosed by or to any unauthorised persons without prior consent in writing from GBS Designs. All dimensions to be checked on site All structural elements to be specified by a suitably qualified structural engineer.		REV	DESCRIPTION	DRAWN	DATE	Drawing Ref	Drawing Title	
		-	Initial design	GBS	04.04.22	35BRNCF 01	35 Barncroft Way	
		A	Revisions	GBS	10.06.22	Scale at A2	Scale at A4	Havant
						1:50	1:100	Hampshire
						Date	04 APR 2022	PO9 3AB
						Drawn by	GBS	



CAD - ARCHITECTURE - DESIGN

6 Shillinglee Waterlooville
Hampshire PO7 5RW
Tel 023 9225 8315
www.gbs-designs.co.uk