



Architectural Design
& Drafting Services
Tel : 01904 762691
Mobile: 07913 285205
Email: info@addsyork.co.uk
Web: www.addsyork.co.uk

All Dimensions in millimetres
unless otherwise stated

This drawing must not be
re-issued, loaned or copied without
the permission of ADDS
Tel: 01904 762691

Drawn By	Date
Paul Roberts	January 2024

Site Plan
Drawing

Planning
Project Phase

Client
Oaklands Catholic School
Stakes Hill Road
Watercove
Hampshire
PO7 7BW

Project
Siting of a Proposed Single Storey Modular
Building


Rev	Date
-----	------

A1 1:500

Drawing Number

24-101 SP

Sheet 1 of 1
Revision 0

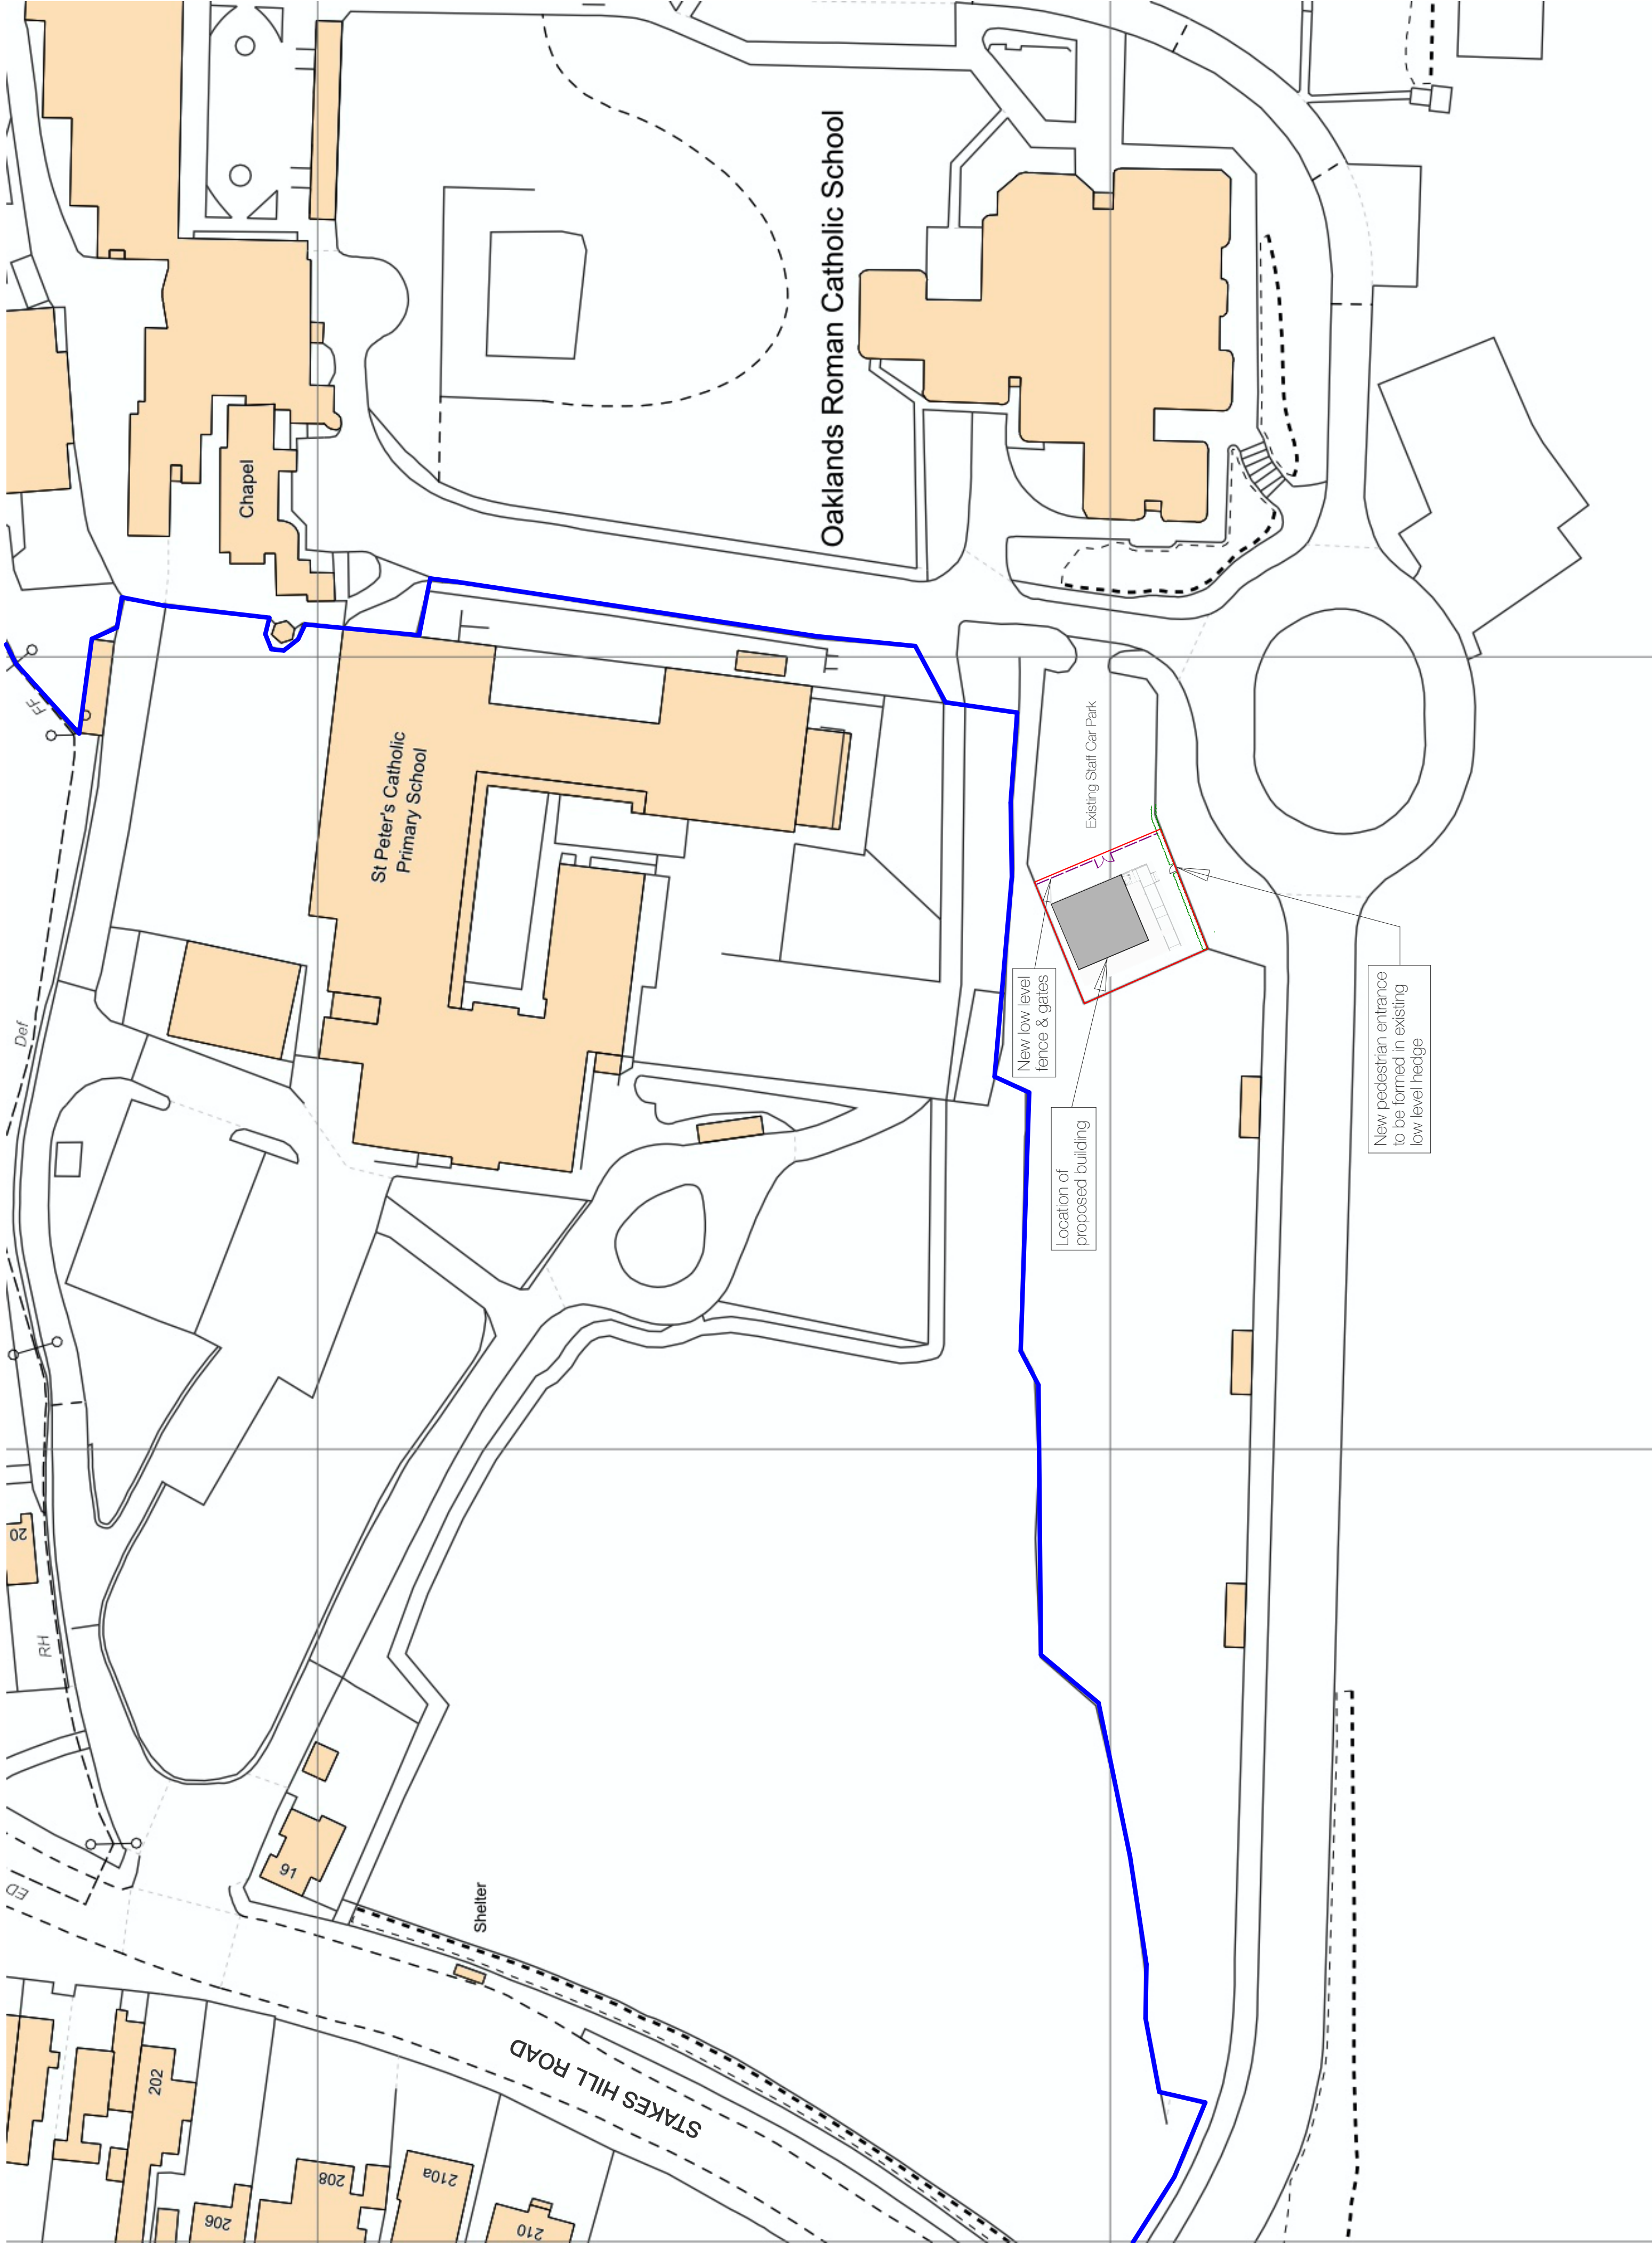

Proposed Site Plan
Scale 1:500

