
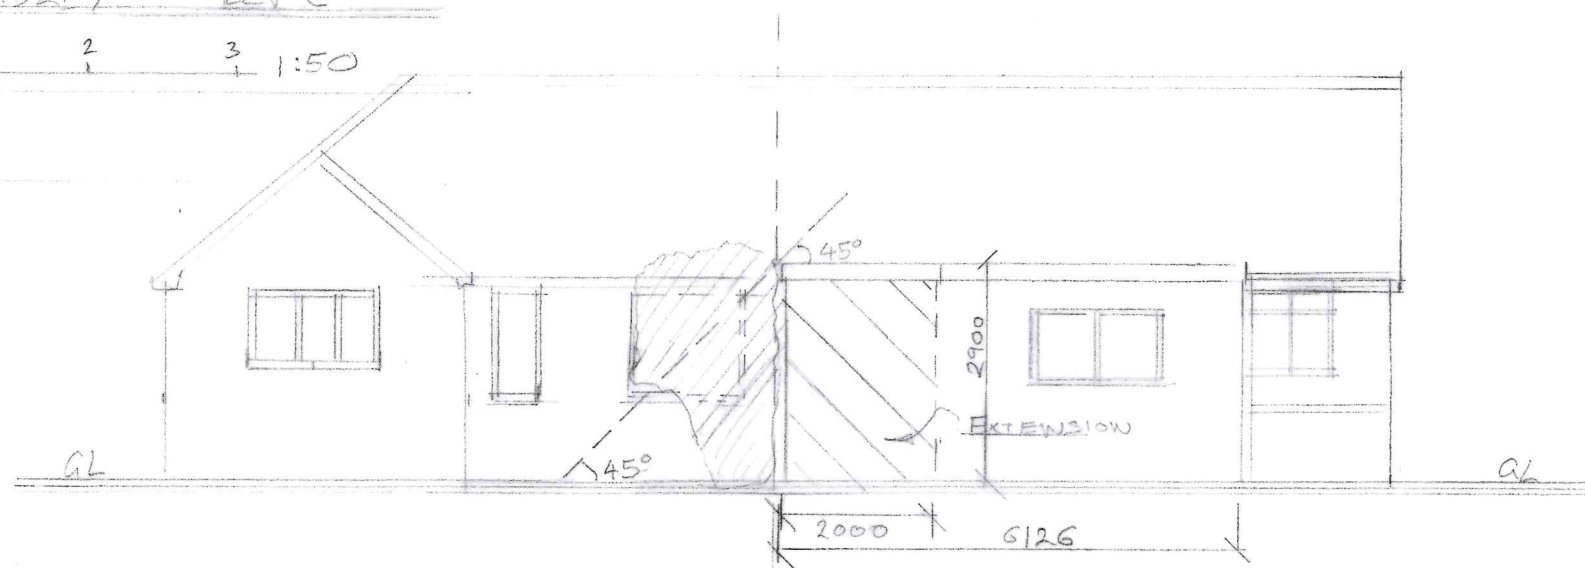


REA 2 EXTENSION 162 PARK AVENUE WIDLEY REV C


Scales 1:50 and 1:100 @ A3

0 1 2 3 4 5 1:100

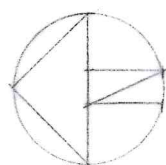

(EAST) REAR ELEVATION NO 160

REAR ELEVATION NO 162 Scale 1:100 @ A3

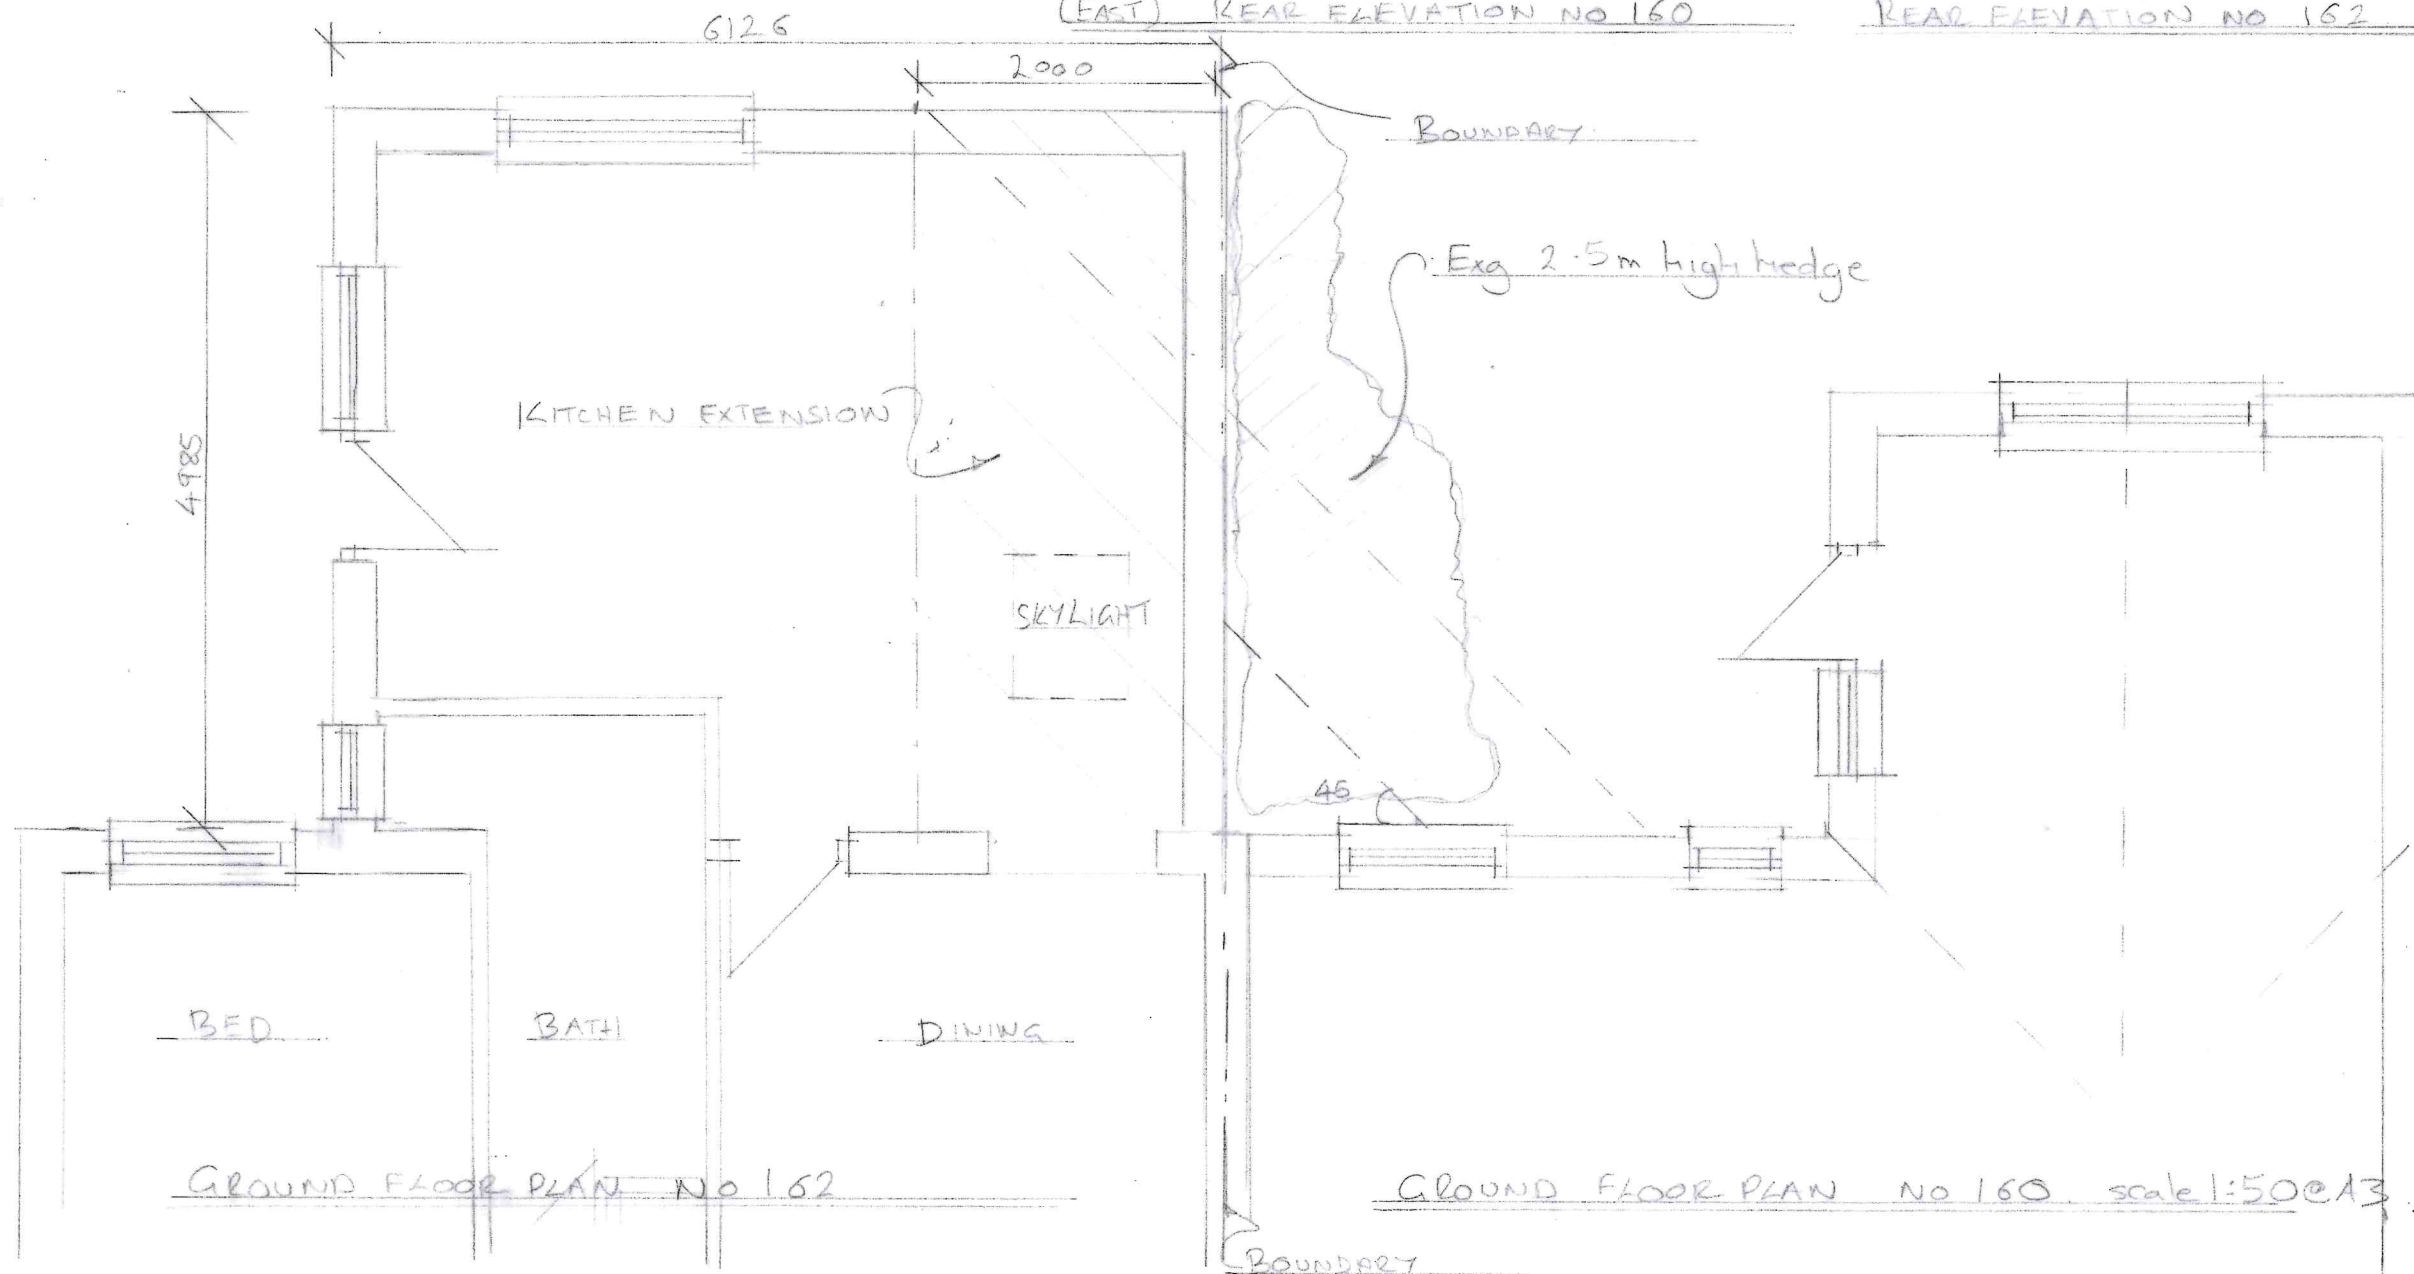

BED

BATH

DINING

GROUND FLOOR PLAN NO 162

GROUND FLOOR PLAN NO 160 scale 1:50 @ A3

BOUNDARY