


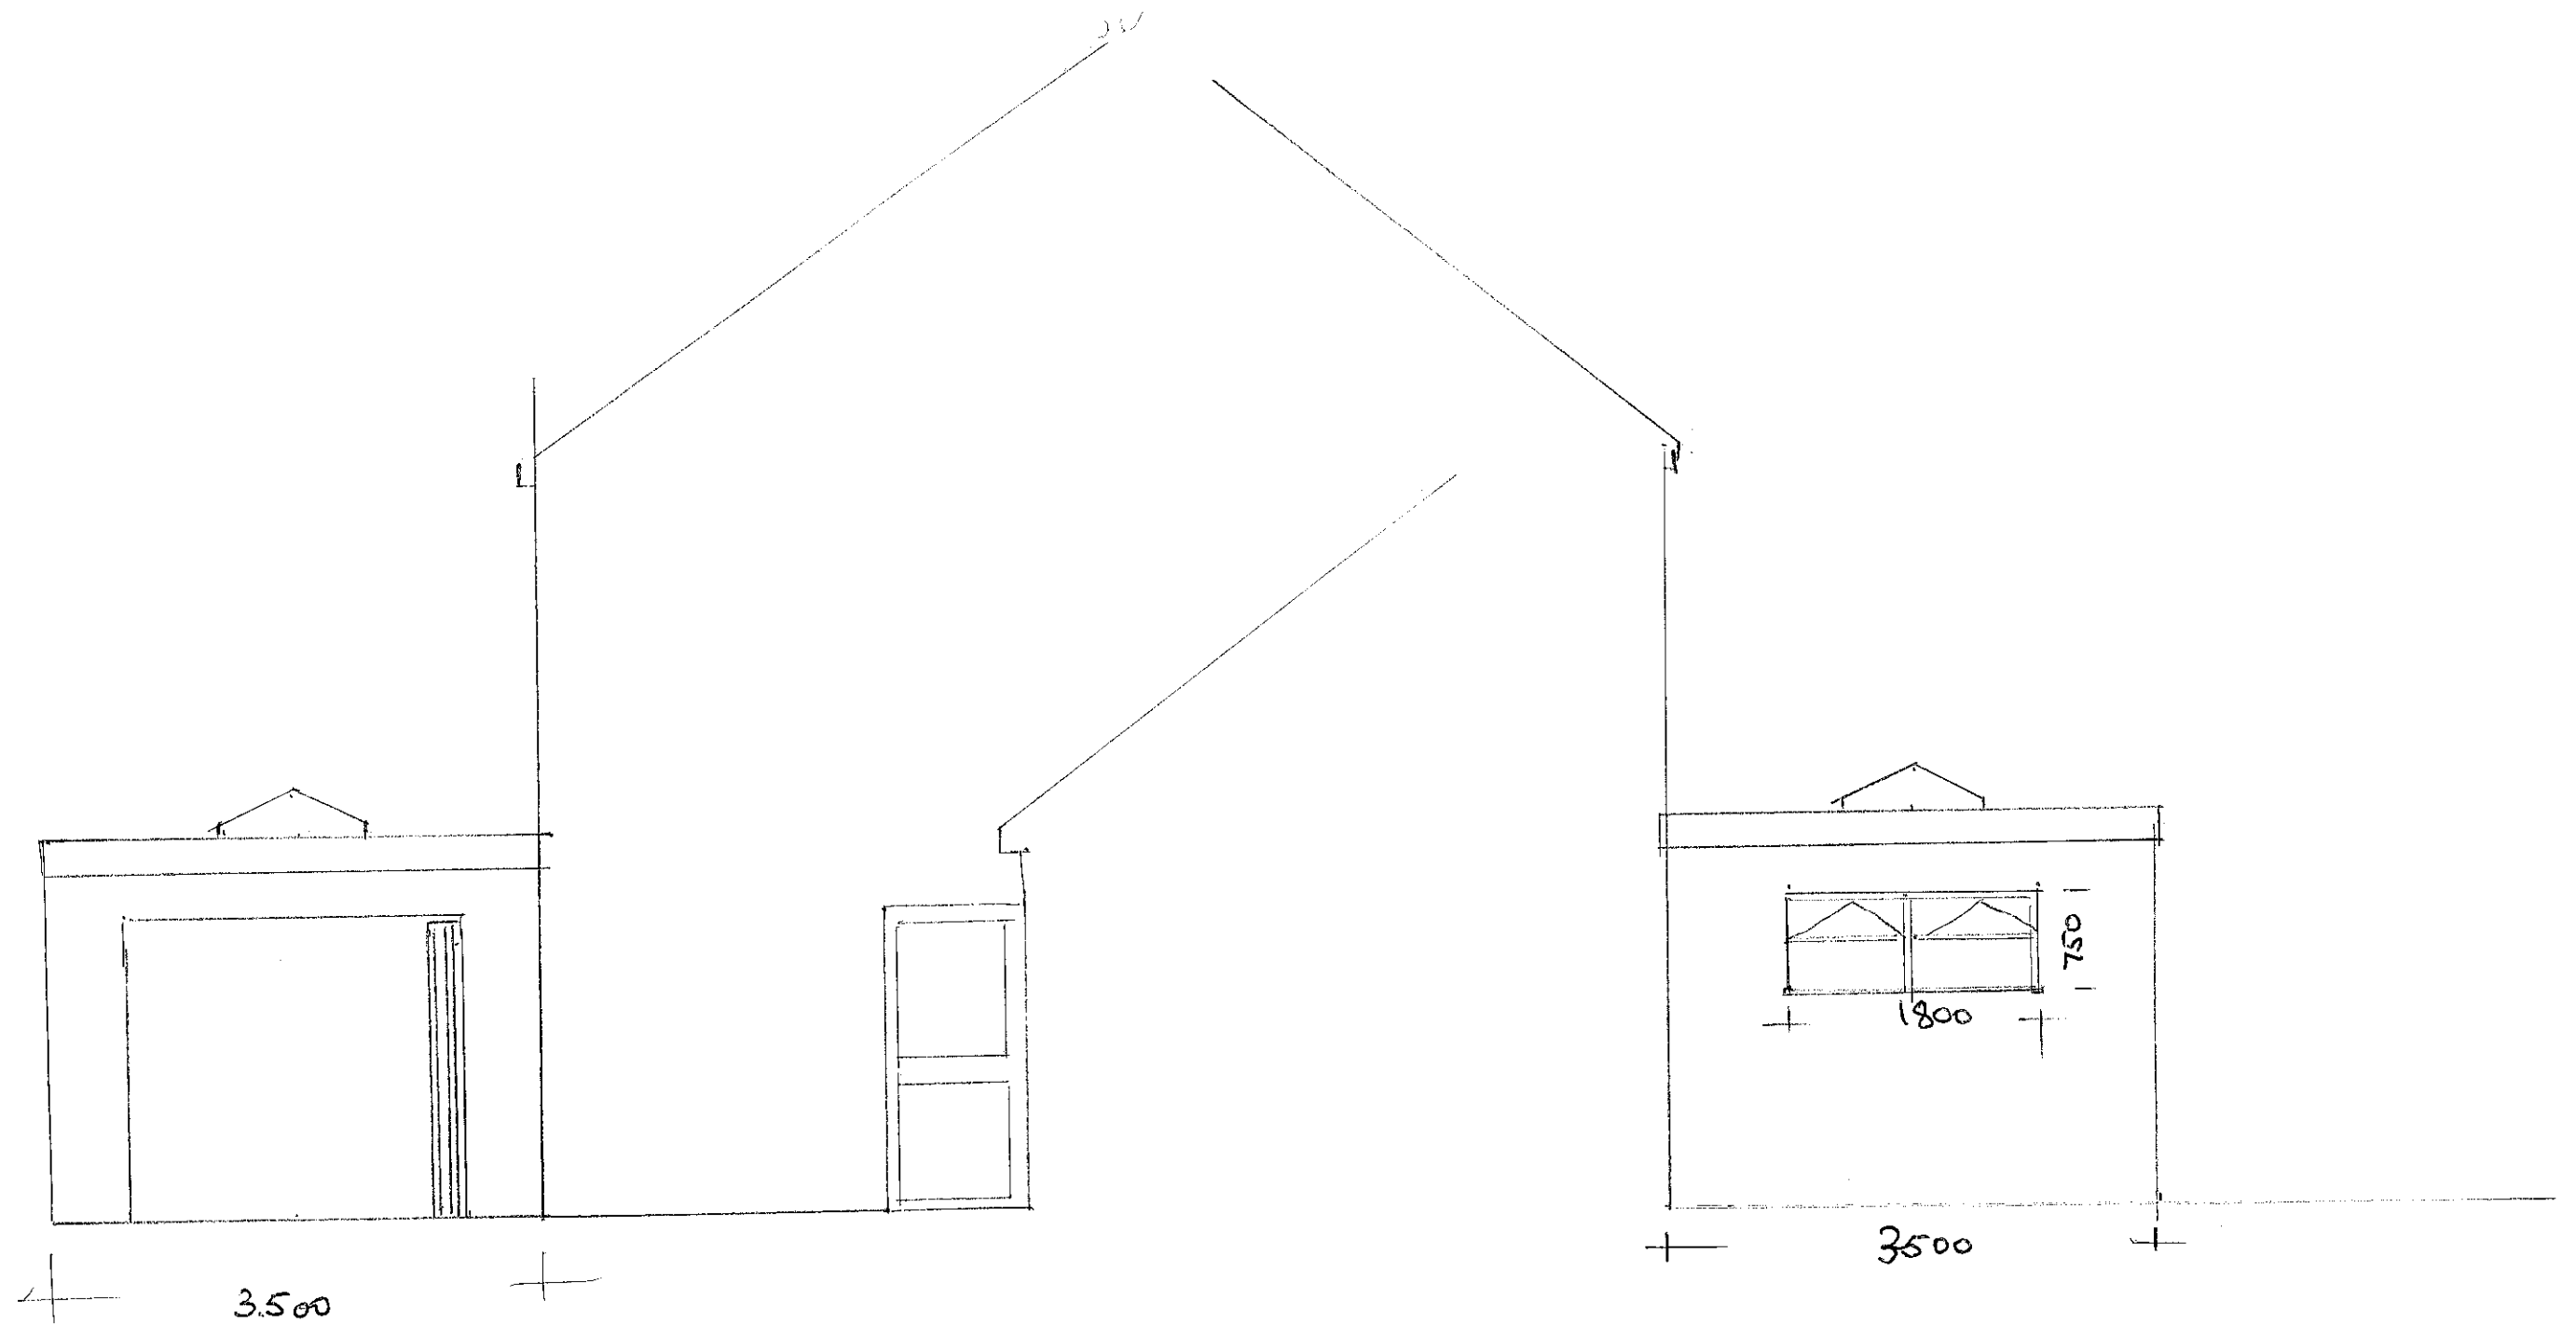

PROPOSED NORTH ELEVATION

PROPOSED SOUTH ELEVATION

1.0 5.0"
 SCALE 1:50