

NOTES:

Dimensions to be checked on site before commencing work. Any discrepancies shall be reported to the architect immediately.

Do not scale from these drawings except for planning purposes. Use figured dimensions only.

Where applicable this drawing is to be read in conjunction with other consultants' drawings.


Altered vehicular access to application site. (please see JB Architecture Design Ltd drawing PL.654.22.01 for vision splay)

Existing vehicular access to be blocked off, new foliage to be planted matching in with existing boundary treatments.

Proposed first floor extensions to existing property.

Proposed timber fence panel installation between piers with face brickwork construction below.

Proposed face brickwork pier installation (2m high) between 9C & 11 Lovedean Lane.


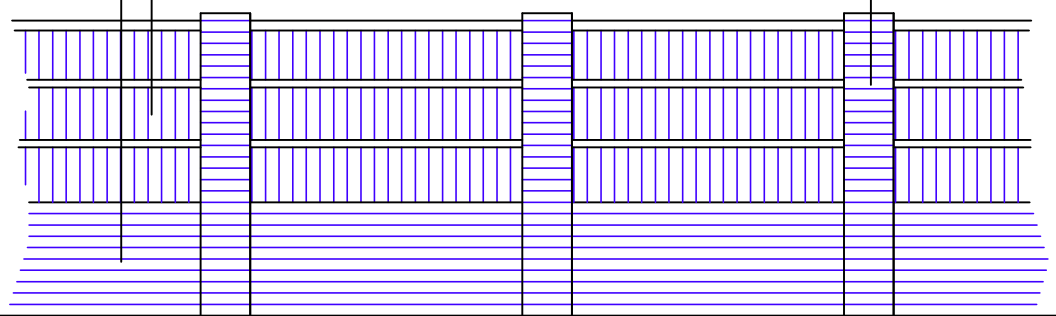


Boundary fence detail scale 1:50

Proposed annex structure to replace existing garden buildings as outlined in dashed red line.

Removed garden buildings (outlined in dashed red line).

No ordnance survey number for this site plan. Site plan obtained from J. "Brotherton & Partners Land Surveys".

  

Site plan scale 1:200

For MR & MRS LATHAM

Project
PROPOSED FIRST FLOOR
EXTENSION & ANNEX AT
9C LOVEDEAN LANE,
WATERLOOVILLE, PO8 8HH

Title
SITE & LOCATION PLANS

Date NOV 2022	Drawn SR	Scale as noted @ A3	Checked -
Job Number PL.654.22	Drawing Number -02	Revision -	

Office Tel:
01243 933732

Email:
admin@jb-architecturedesign.com
Web:
www.jb-architecturedesign.com

