

KEY

REMOVALS

DOWNTAKINGS / REMOVALS

REINSTATEMENTS

EXTERNAL SCOPE

REMOVE THE FOLLOWING EXISTING:


- 1x FASCIA SIGN
- 1x PROJECTING SIGN
- 1x NAMEPLATE
- 1x ATM & TABLET
- 1x NIGHT SAFE BEZEL
- 1x NAMEPLATE
- 1x DIGITAL SCREEN

ALLOW TO REINSTATE NEW GRANITE MATERIAL WHERE ATM & NIGHT SAFE BEZEL IS REMOVED. NEW MATERIAL TO BE INSTALLED TO MATCH THE ORIGINAL COLOUR, TEXTURE, FINISH, PATTERN AND GROUT DETAIL.

ALLOW TO REINSTATE NEW GLASS AND FRAME MATERIALS WHERE ATM & NIGHT SAFE BEZEL IS REMOVED. NEW MATERIAL TO BE INSTALLED TO MATCH THE ORIGINAL COLOUR, TRANSPARENCY AND SEALANT DETAIL.

INFILL ALL HOLES LEFT BY REMOVAL OF SIGNAGE TO MATCH MATERIAL AS REQUIRED. FINISH TO MATCH COLOUR, TEXTURE, GROUT, GEOLOGY, FINISH AND PATTERN OF EXISTING MATERIALS

REFER TO GROUND FLOOR PLAN FOR GENERAL SCOPE

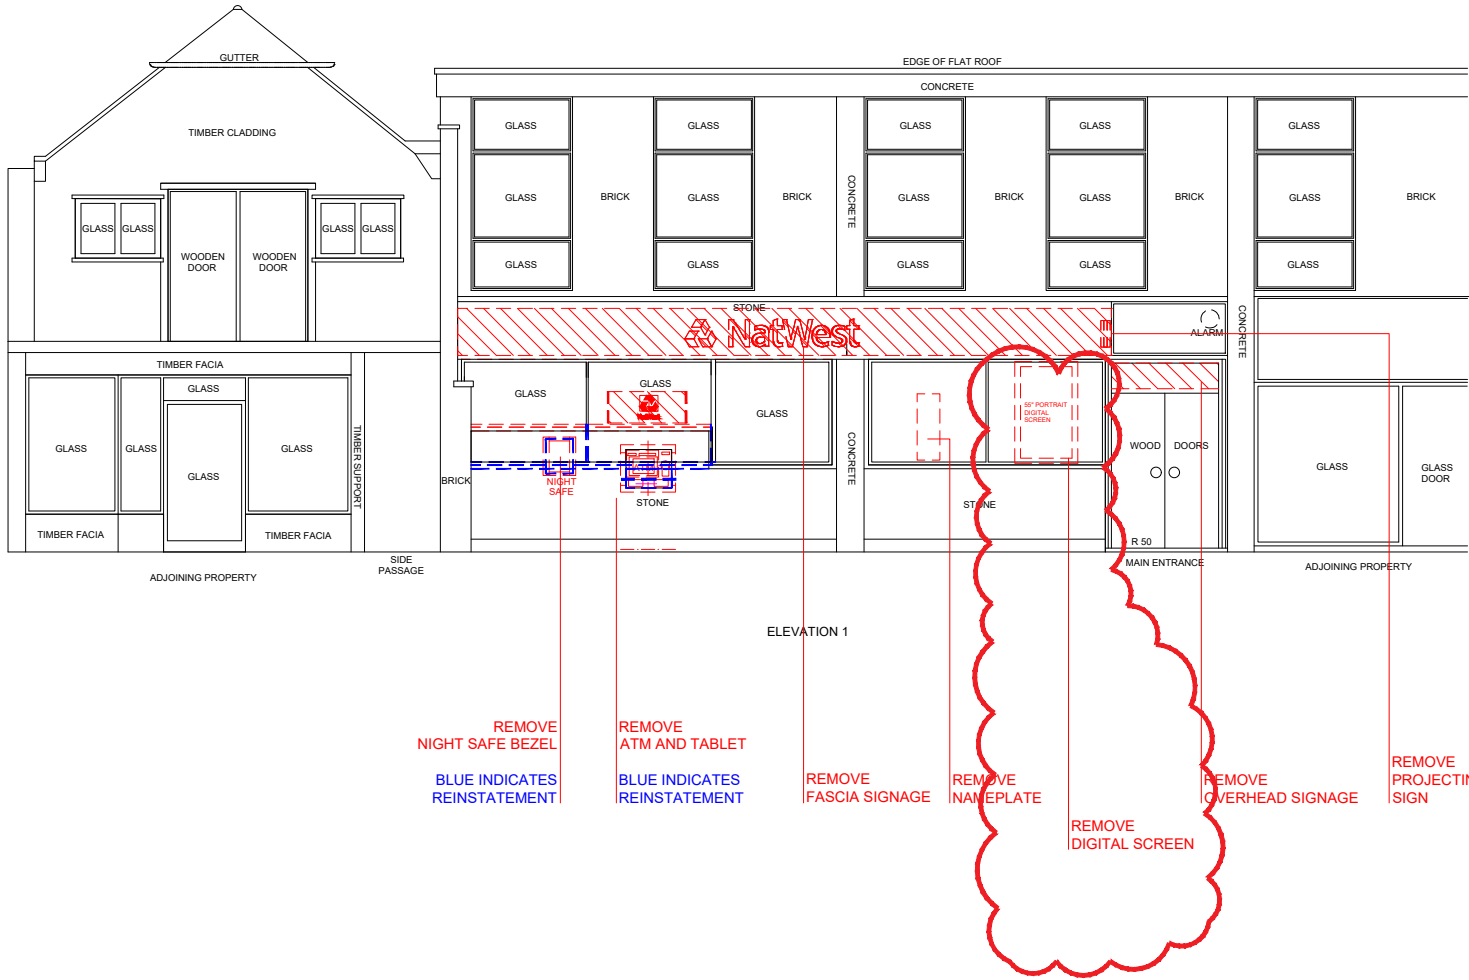

A	10.05.24	ADDED DIGITAL SCREEN TO REMOVALS	KL	10.05.24
rev	date	description	drawn	checked



address
NW HAVANT
23 WEST STREET
HAVANT
PO9 1EU

ref no. 10826 sortcode 601020

description
ELEVATION 1
AS EXISTING

status

IPMS1	-	sqm	-
IPMS2	-	sqm	-
scale	1:50	paper size	A1
scale	1:100	paper size	A3
drn	KL	date	02.04.24
chk	ZR	date	02.04.24

nw drawing number
E7690-EX-E1

rev.
A

