


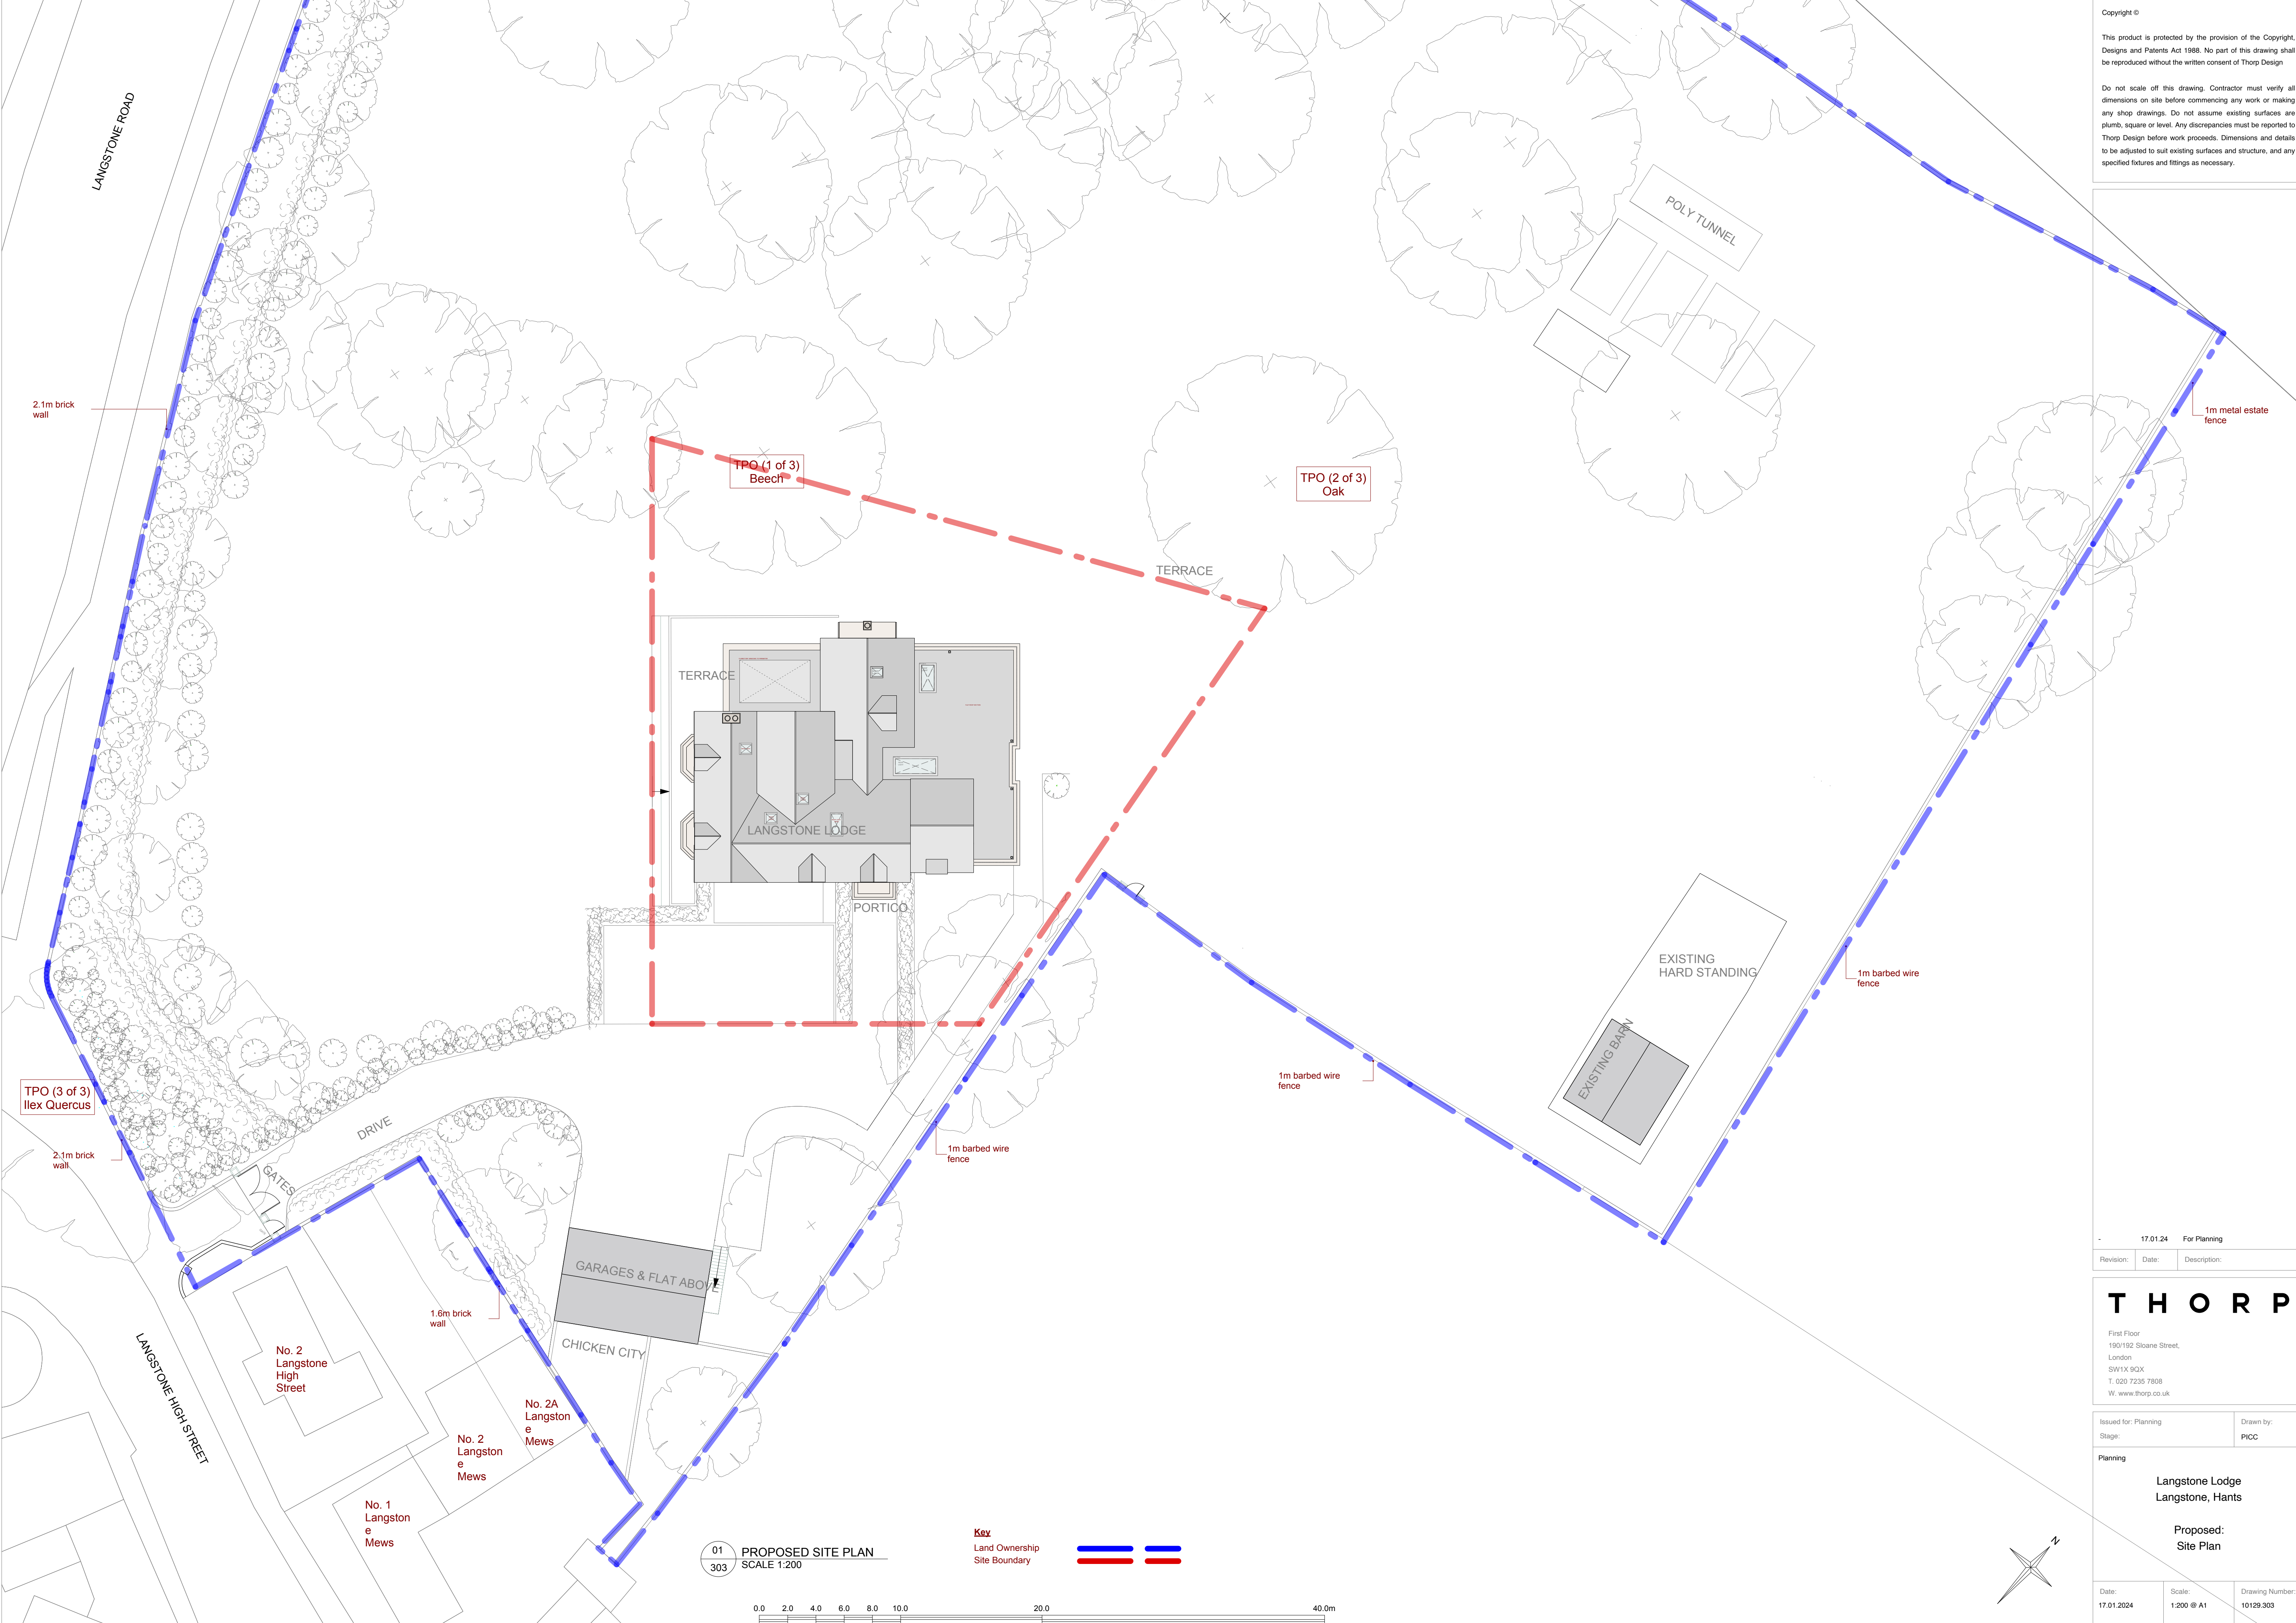

Copyright ©

This product is protected by the provision of the Copyright, Designs and Patents Act 1988. No part of this drawing shall be reproduced without the written consent of Thorp Design

Do not scale off this drawing. Contractor must verify all dimensions on site before commencing any work or making any shop drawings. Do not assume existing surfaces are plumb, square or level. Any discrepancies must be reported to Thorp Design before work proceeds. Dimensions and details to be adjusted to suit existing surfaces and structure, and any specified fixtures and fittings as necessary.

|           |          |              |
|-----------|----------|--------------|
| Revision: | Date:    | Description: |
| -         | 17.01.24 | For Planning |

THORP

First Floor

190/192 Staine Street,  
London  
SW1X 9QX  
T. 020 7235 7808  
W. www.thorp.co.uk

|                                     |                      |
|-------------------------------------|----------------------|
| Issued for: Planning<br>Stage:      | Drawn by:<br>PICC    |
| Planning                            |                      |
| Langstone Lodge<br>Langstone, Hants |                      |
| Proposed:<br>Site Plan              |                      |
| Date:<br>17.01.2024                 | Scale:<br>1:200 @ A1 |
| Drawing Number:<br>10129.303        |                      |