

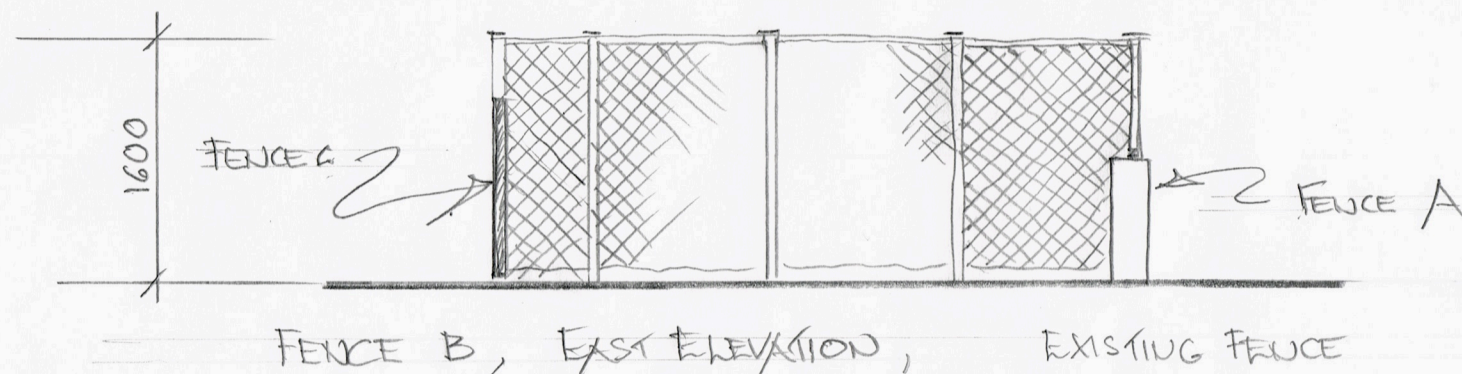


FENCE A, NORTH ELEVATION
HEIGHT OF FENCE A NOT TO EXCEED 1800

 

NOTES:

- SEE DRAWING 617-04C FOR SITE LOCATIONS OF FENCES
- ALL DIMENSIONS TO BE CHECKED ON SITE BY THE CONTRACTOR BEFORE PROCEEDING
- DO NOT SCALE UNLESS FOR PLANNING PURPOSES

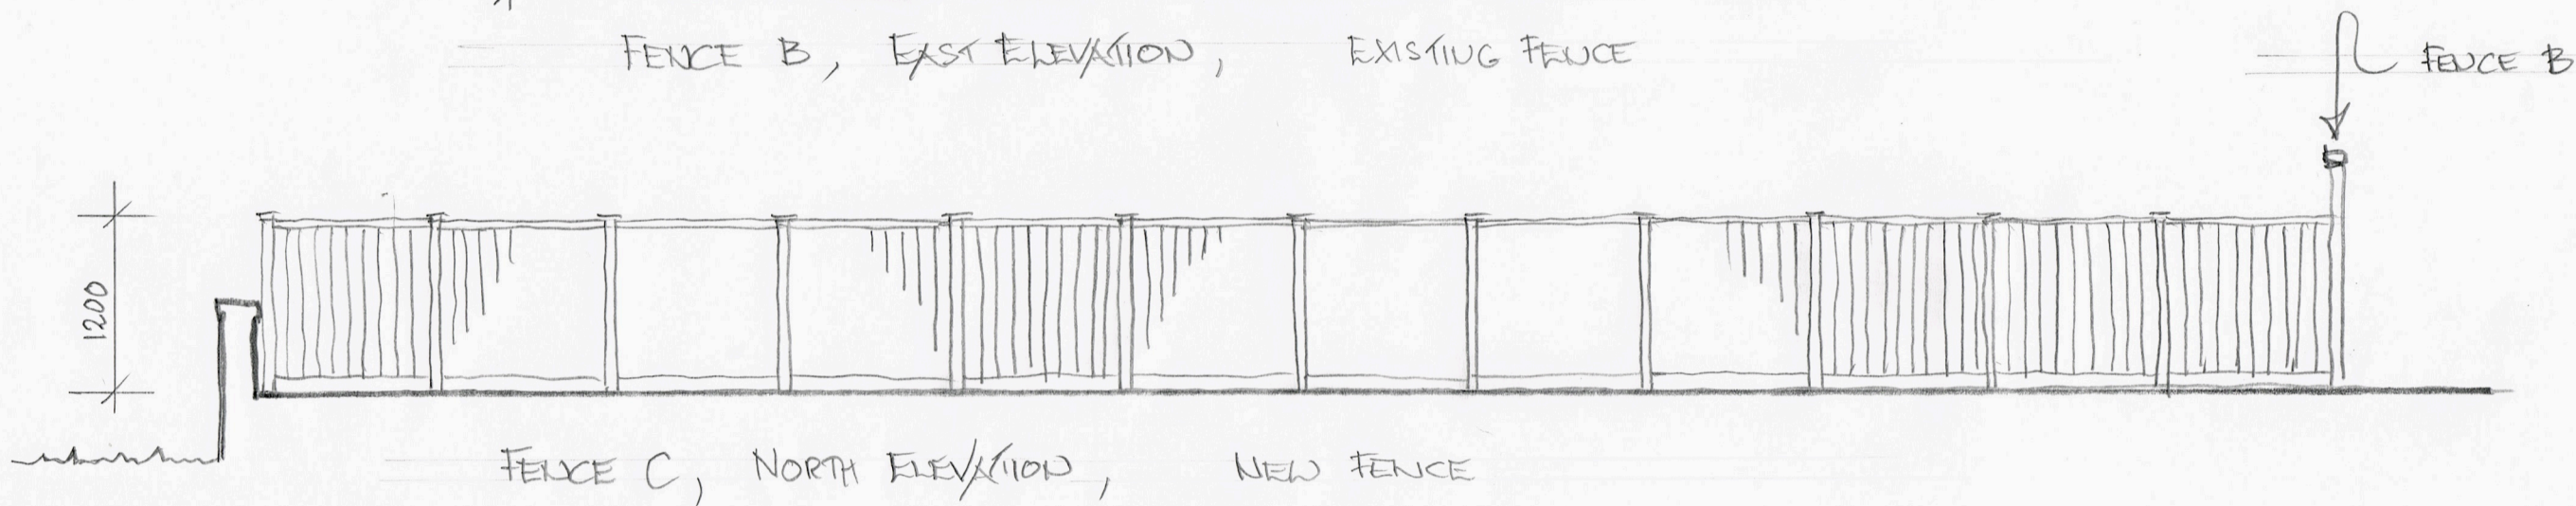

BOUNDARY FENCE ELEVATIONS, WESTVIEW, 60 BATH ROAD, EUSWORTH
Scale 1:50 @ A3
DRG. No. 617-05

04.10.22

Handwritten signature/initials

Vincent Edberg Architect

Chartered Practice
28a The Spain, Petersfield
Hampshire GU32 3LA
Tel. 01730 264499

Email: office@vincentedberg.co.uk
www.vincentedberg.co.uk