




ReQuestAPlan
Map number: TQRQM21364183249055
Title: 24 Warfield Crescent PO7 7JP
Map Produced for: Parkers Design

10 m 50 m 100 m

Location Plan
1:1250

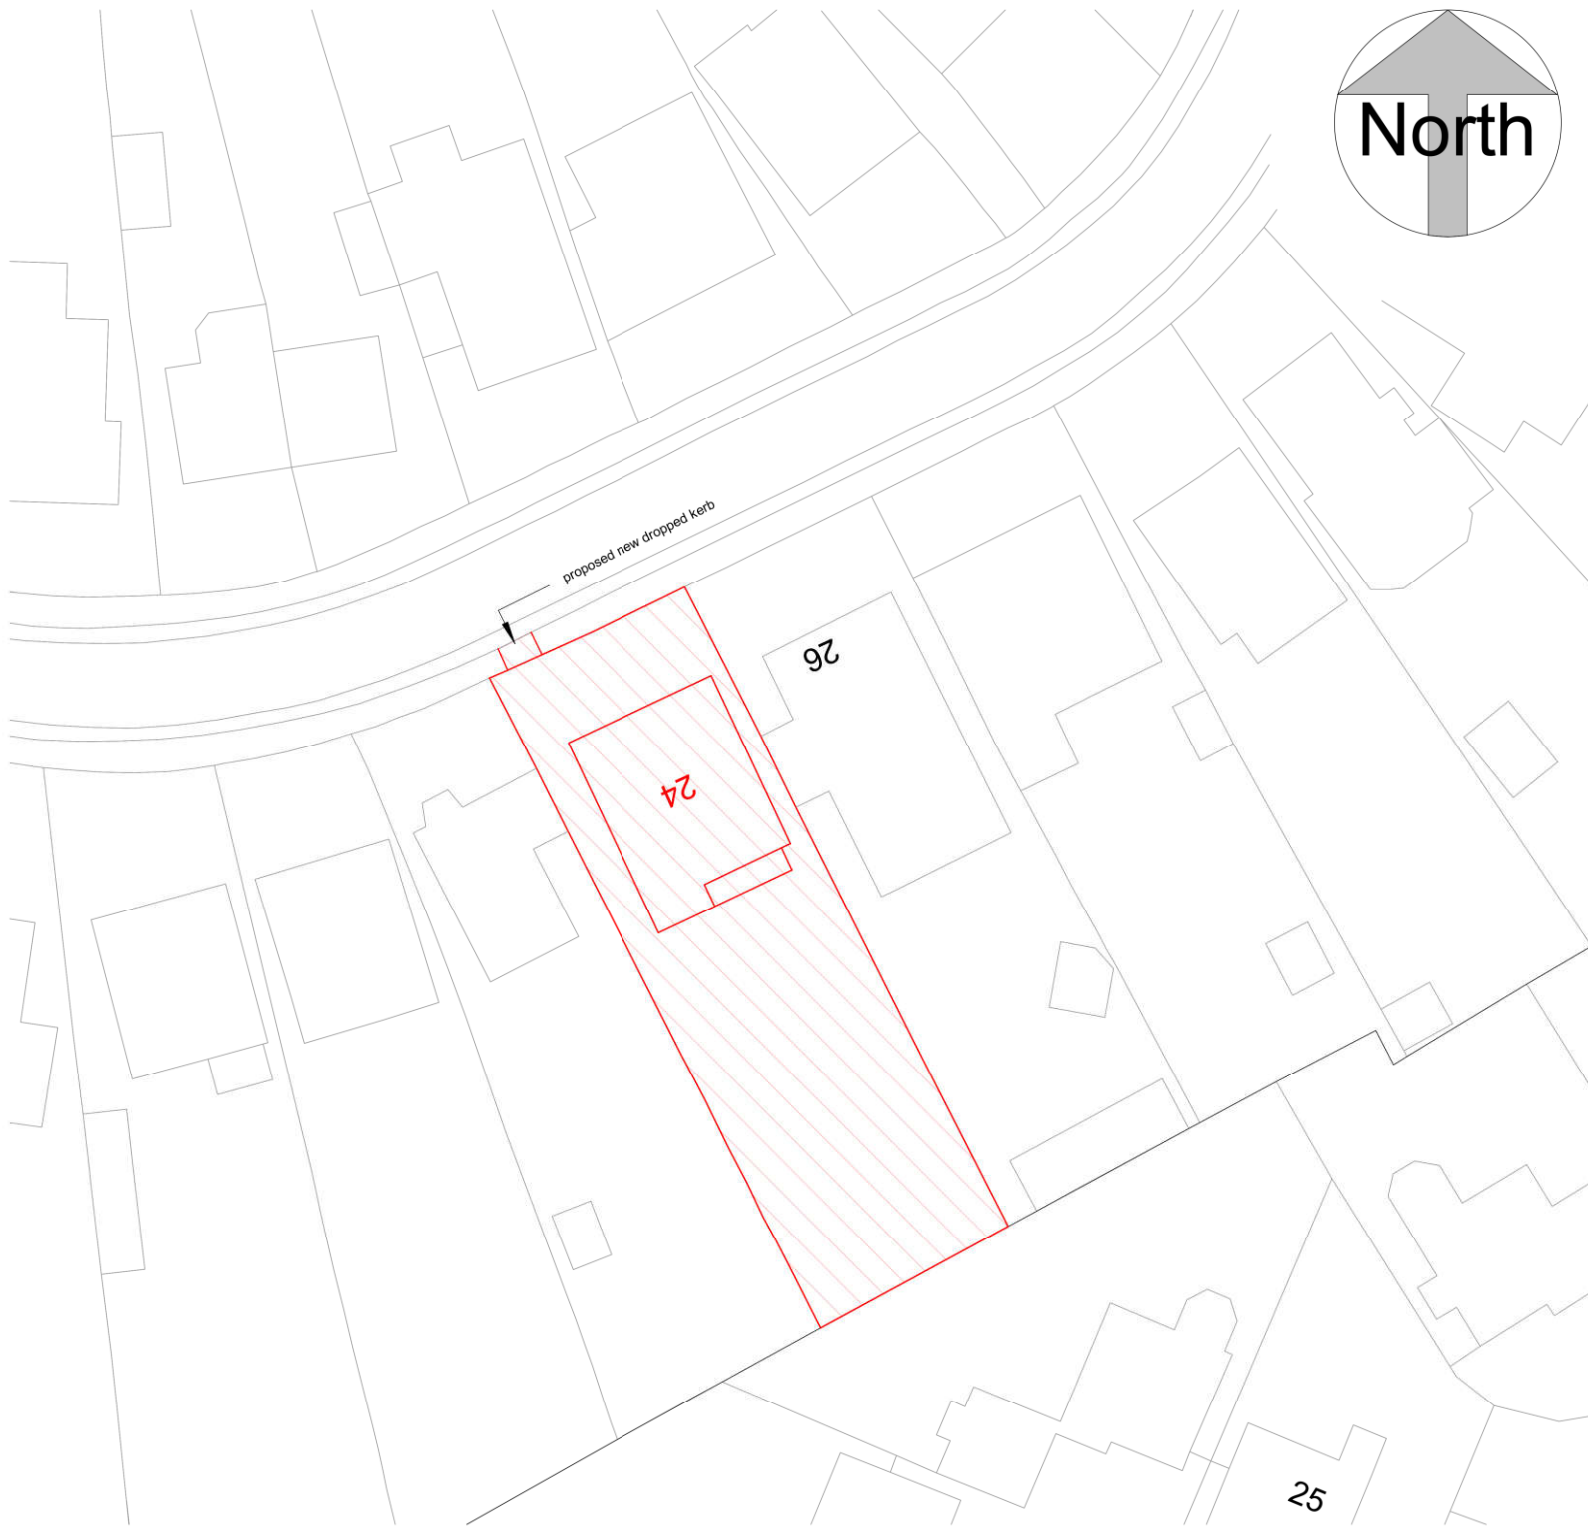

5 m 15 m 25 m

ReQuestAPlan
Map number: TQRQM21364183249055
Title: 24 Warfield Crescent PO7 7JP
Map Produced for: Parkers Design

Block Plan
1:500



All measurement to be checked on site prior to any comment
(C) Copyright of Parkers Design (Southern) Limited. Any reproduction of these drawings will require written authority from the copyright owner.

Parkers Design Limited - The Studio @ 90, PO9 2PR

www.pexd.co.uk - info@pexd.co.uk - 07776 008822

PROJECT
24 Warfield Crescent PO7 7JP

SHEET
Site Plan

CLIENT			
Bulter			
Date	Issue Date	Scale (@ A3)	As indicated
Drawn by	SW	DRAWING NUMBER	REV
Checked by	SR	P 2	