

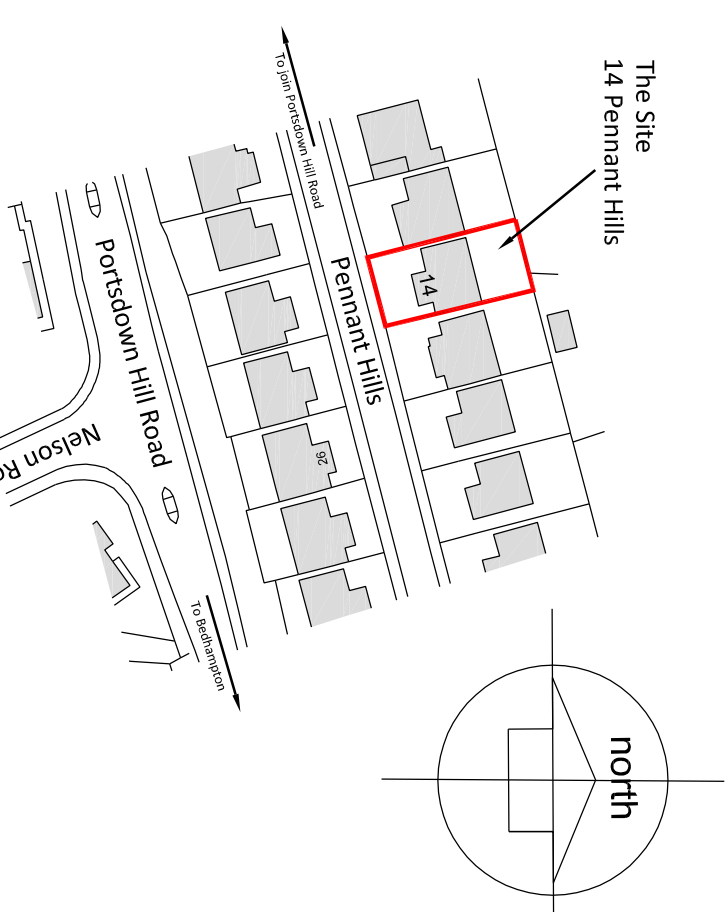
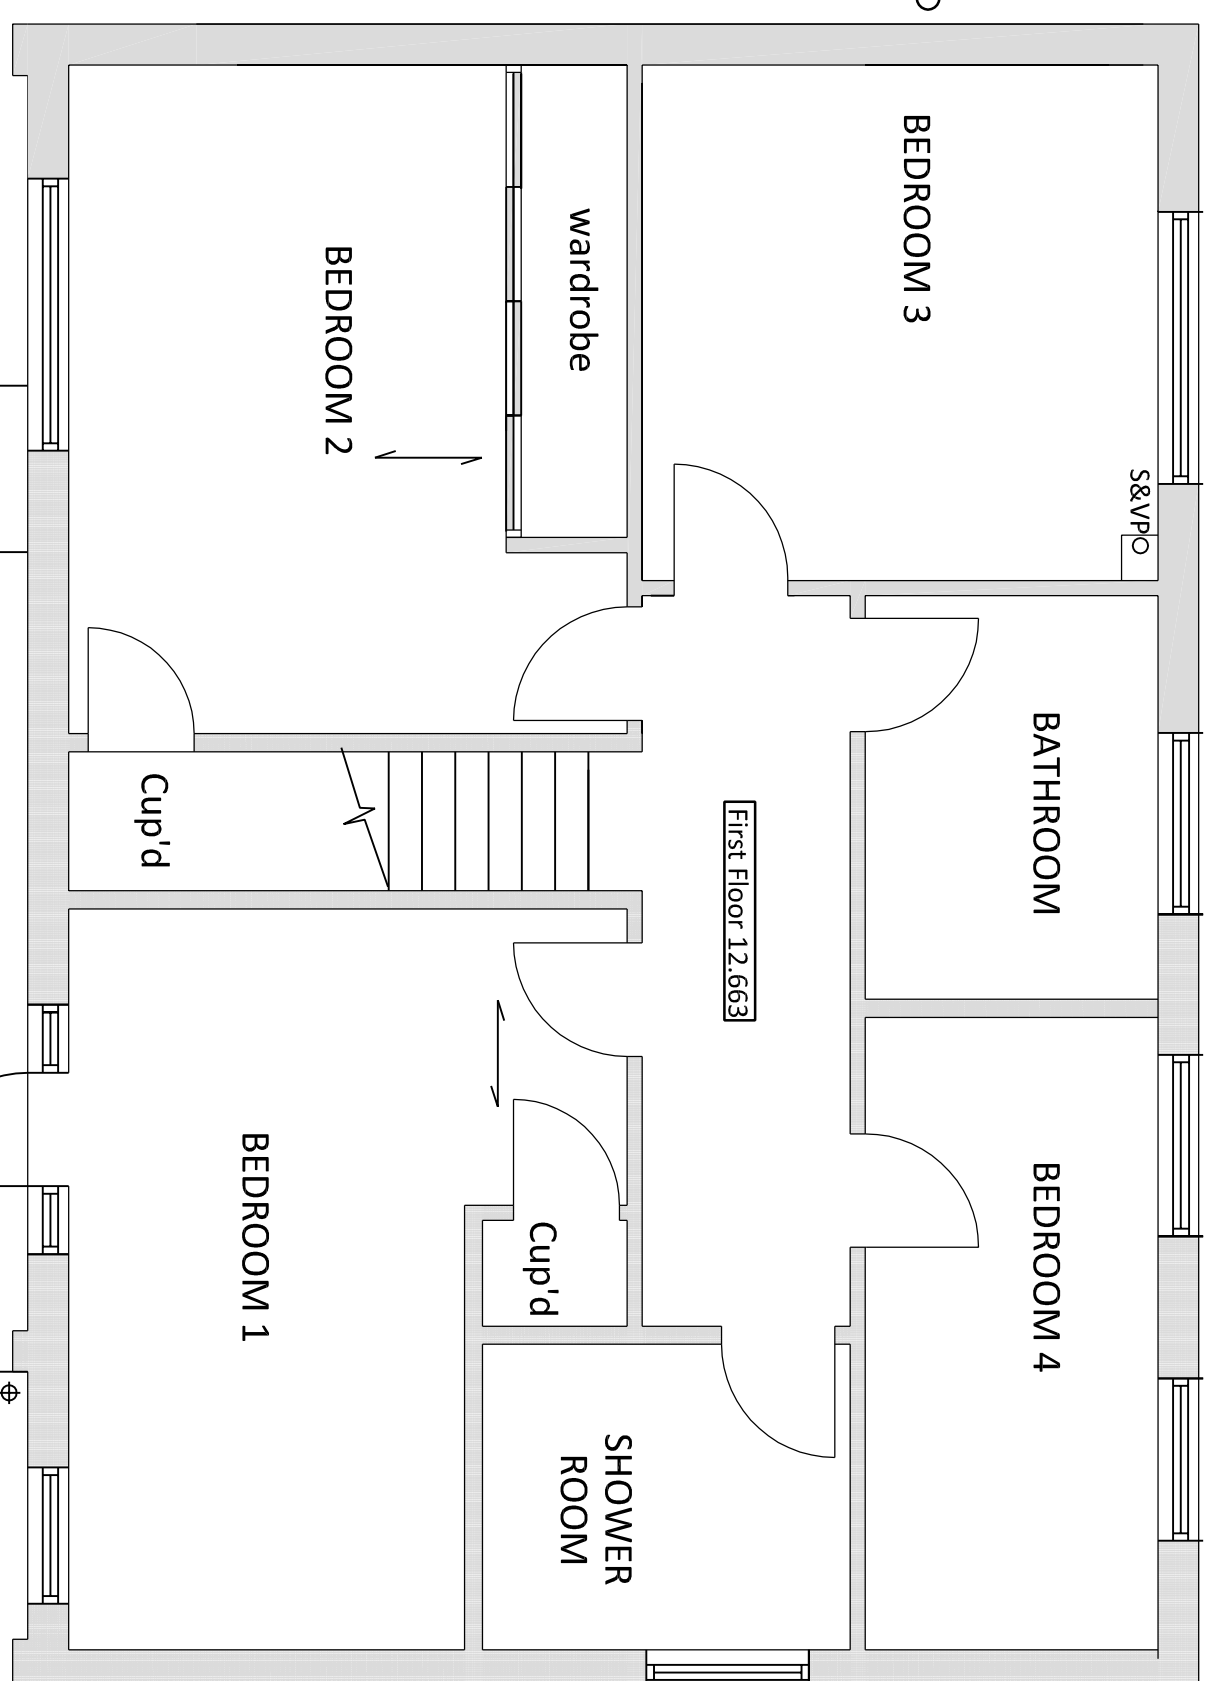
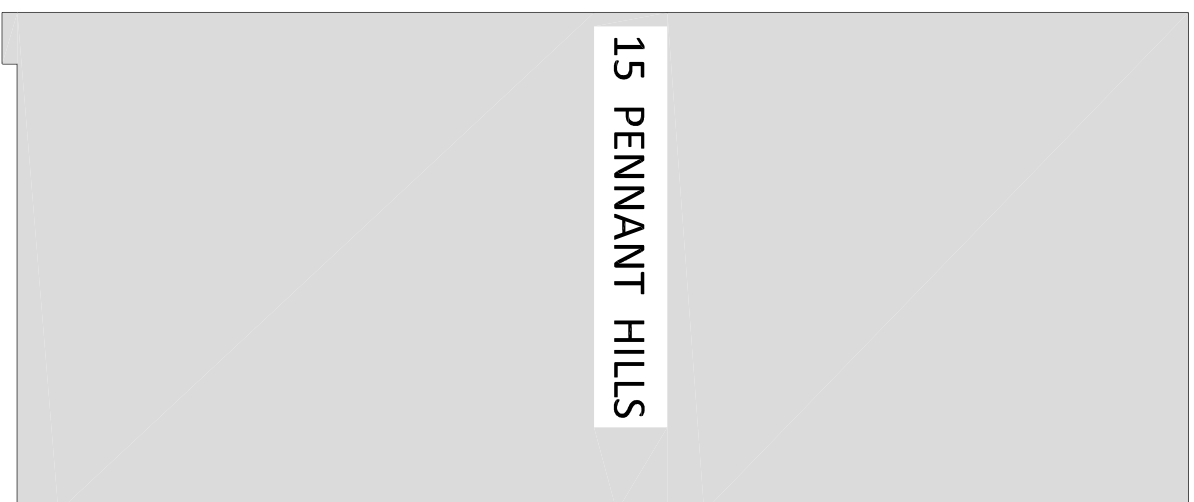


NOTES:
This drawing is the property of The Martin Ralph Group and must not be reproduced, in part or whole, or deviated from, without their permission.




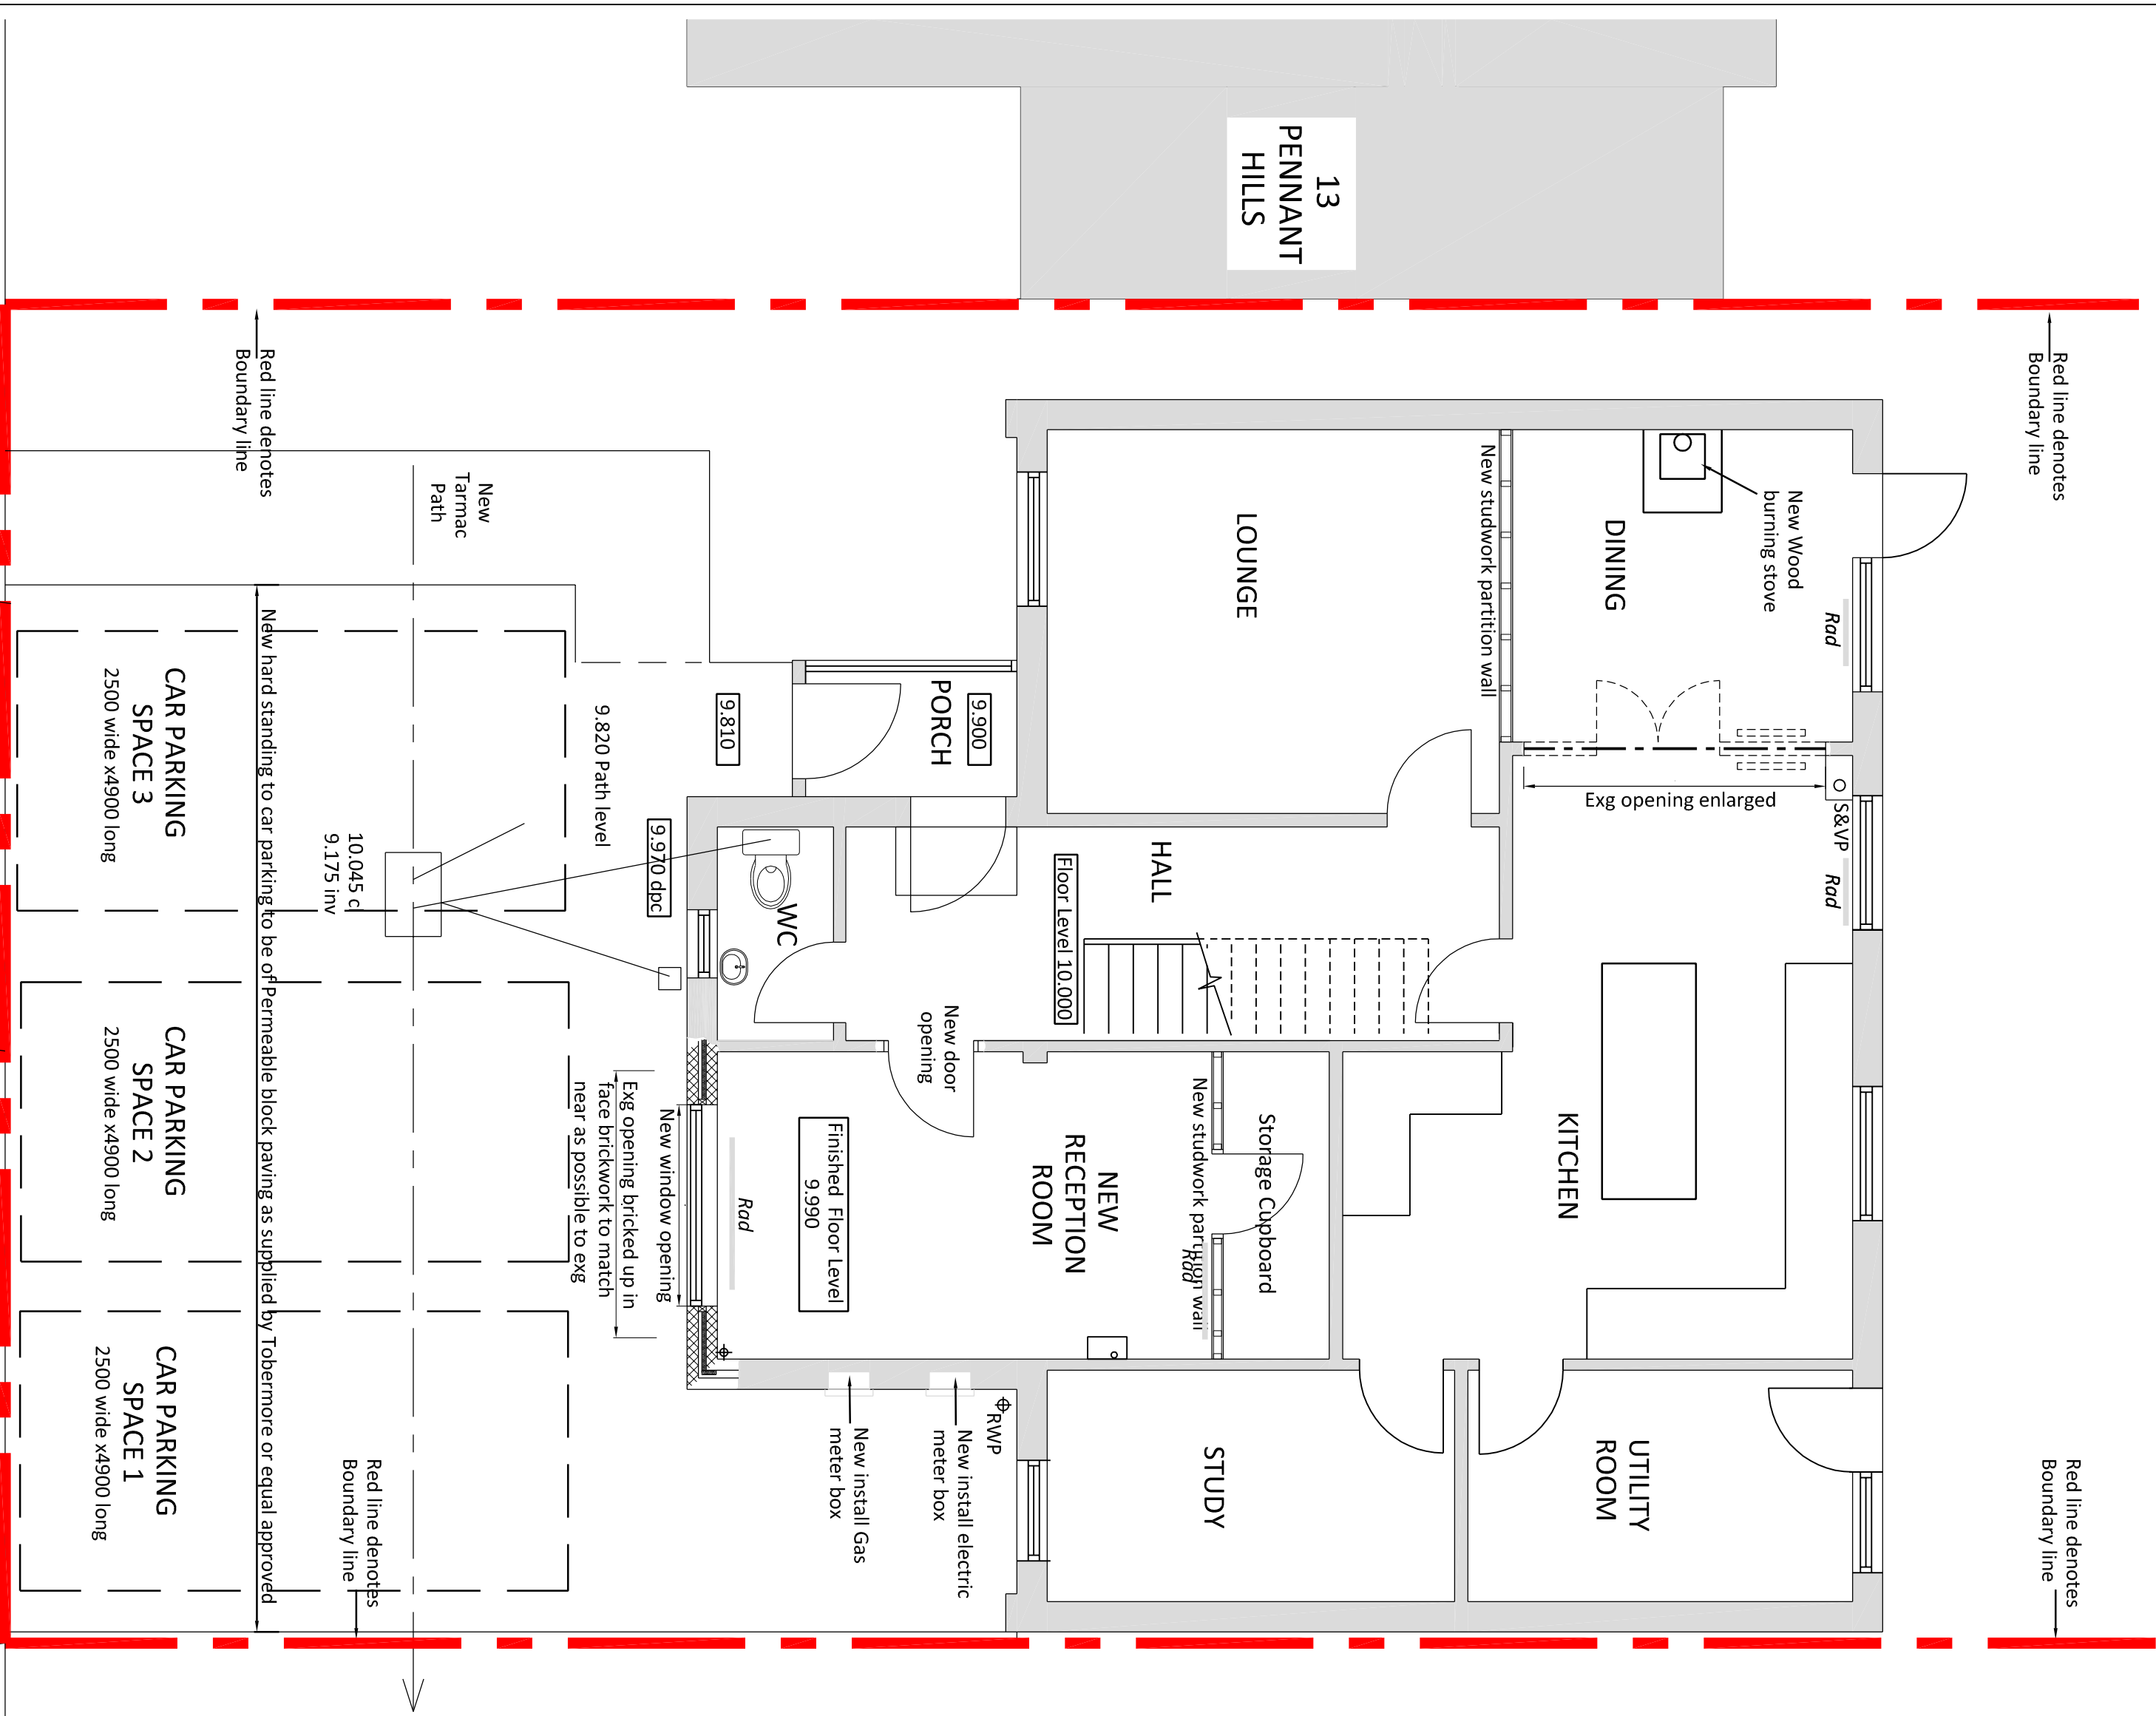


LOCATION PLAN

Scale 1:1250

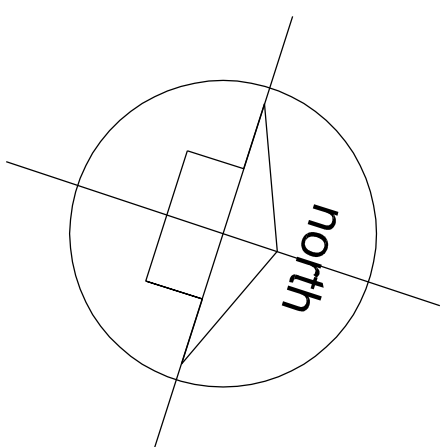

FIRST FLOOR PLAN

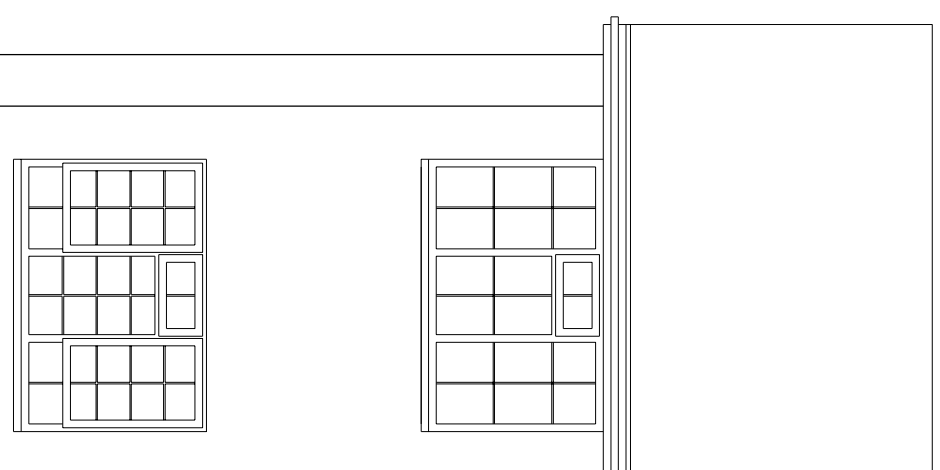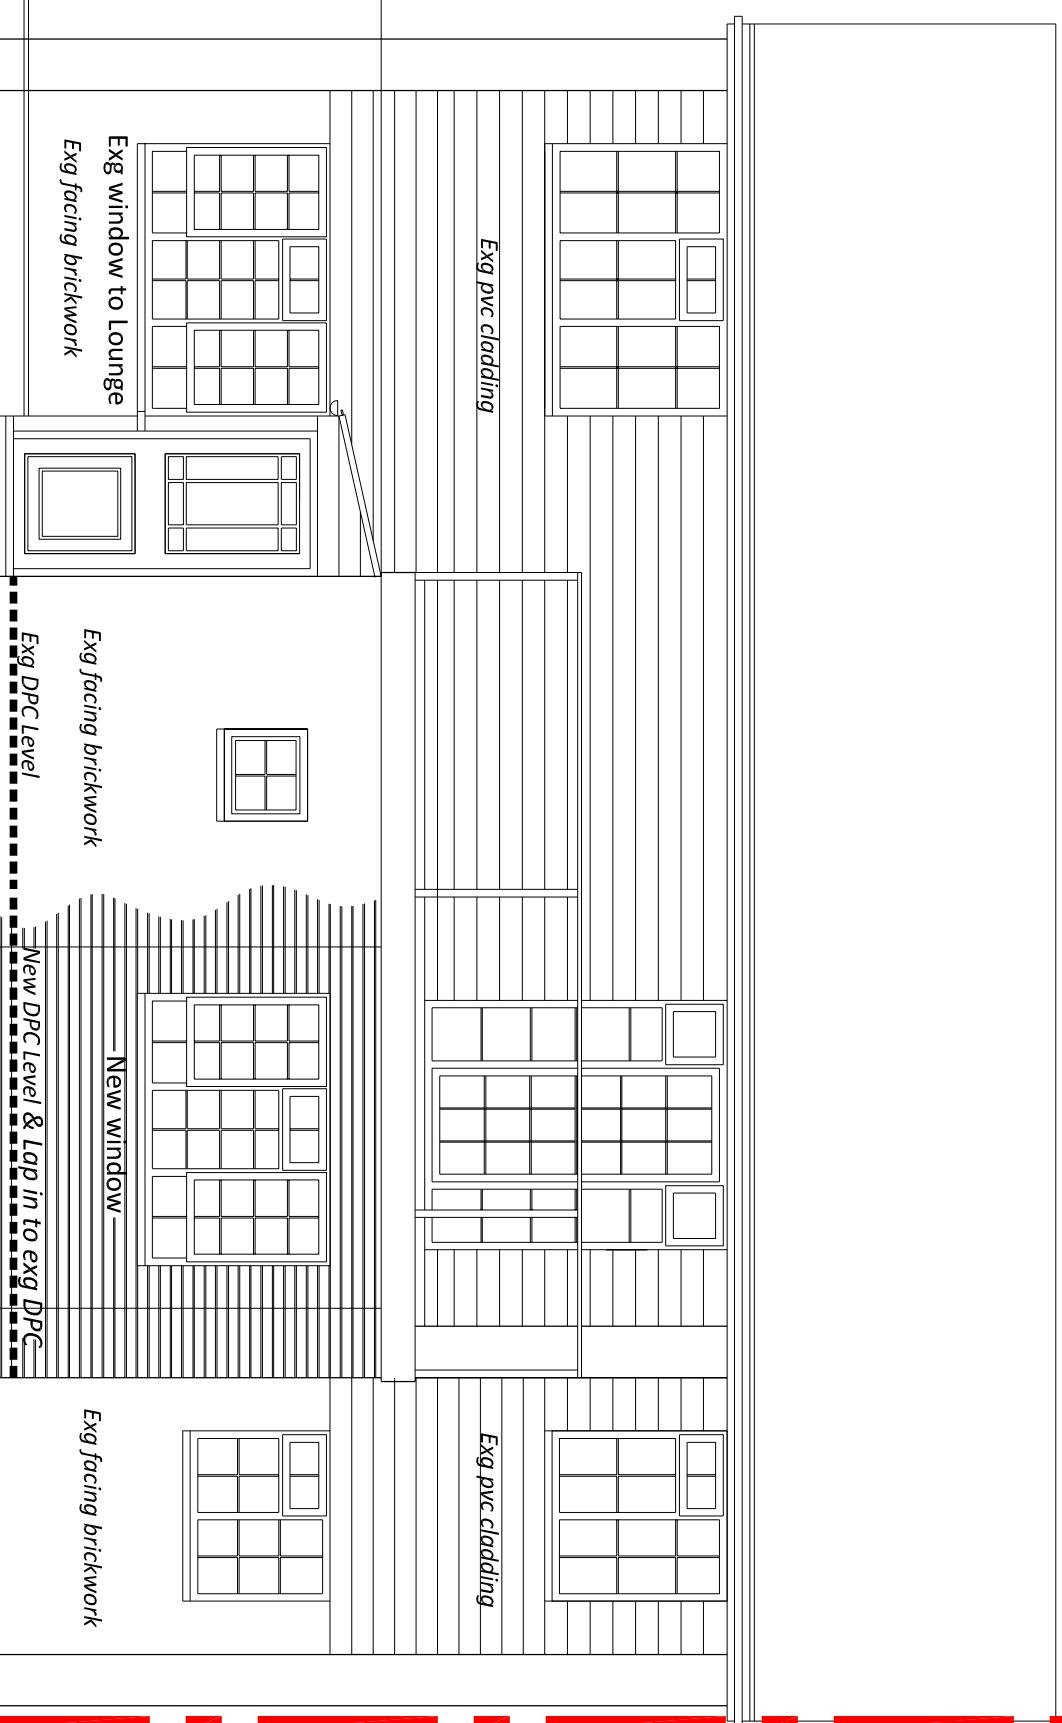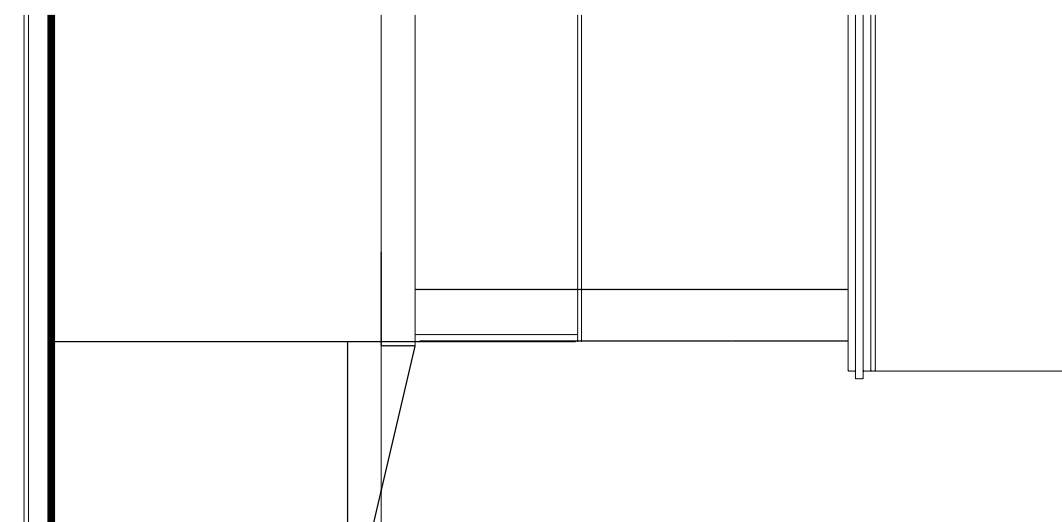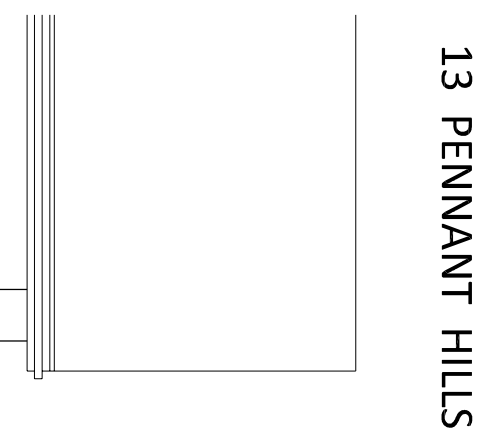

PURPOSE	
PLANNING	
AMENDMENTS	DATE
9/23/80, parking spaces added	14-11-22
First issued	26-10-22

CLIENT	A. WATT		
PROJECT	14 Pennant hills Bedhampton Hampshire PO9 3JZ		
DRAWING TITLE	Proposed Conversation of Garage to Reception Room		
DATE	26-10-22	SCALE	1:50 @ A1
DRAWING NO.	22 - 04	REVISION	A1 P2

MARTIN

RALPH

11 Dragon House
Husar Court
Bramble Business Park
Hemsworth
PO7 7SF

www.martinralph.co.uk
info@martinralph.co.uk

T. 023 9225 7711
F. 023 9225 7712

CHARTERED SURVEYORS
ARCHITECTS & ENGINEERS