




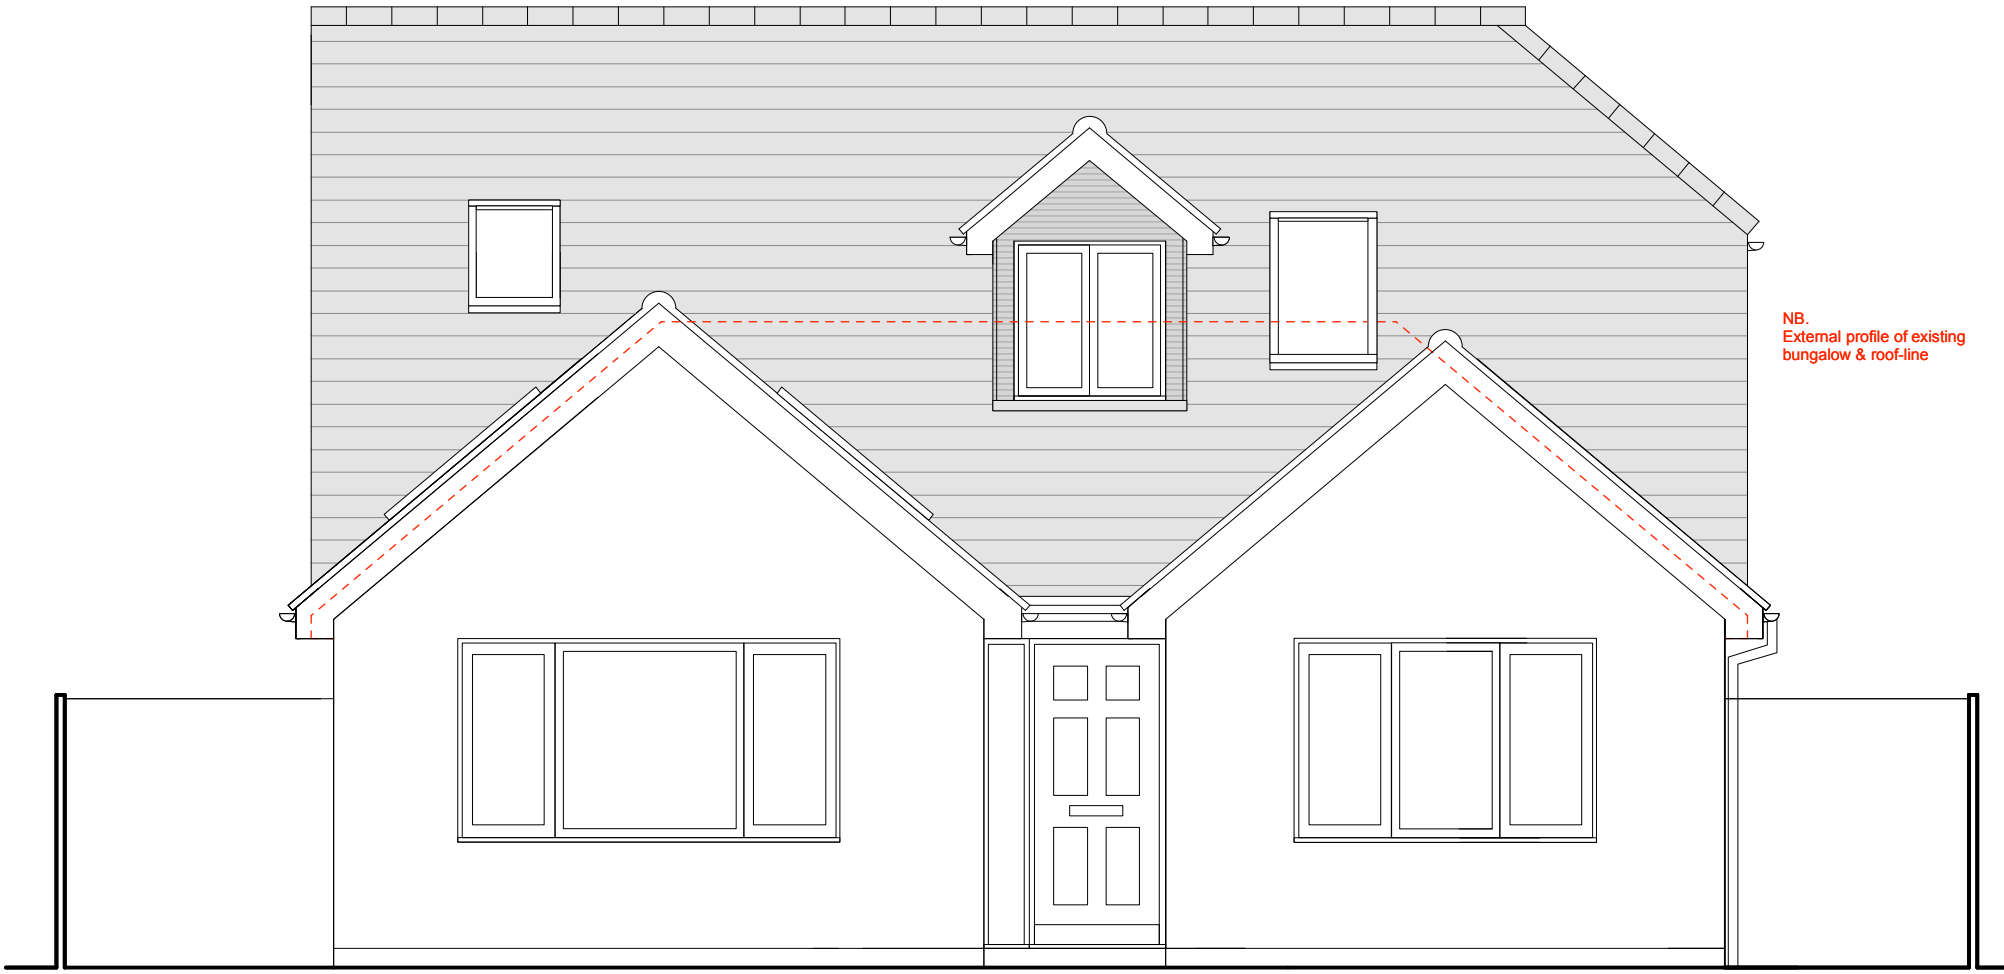


**PROPOSED FRONT ELEVATION
(EAST FACING)**
scale 1:50

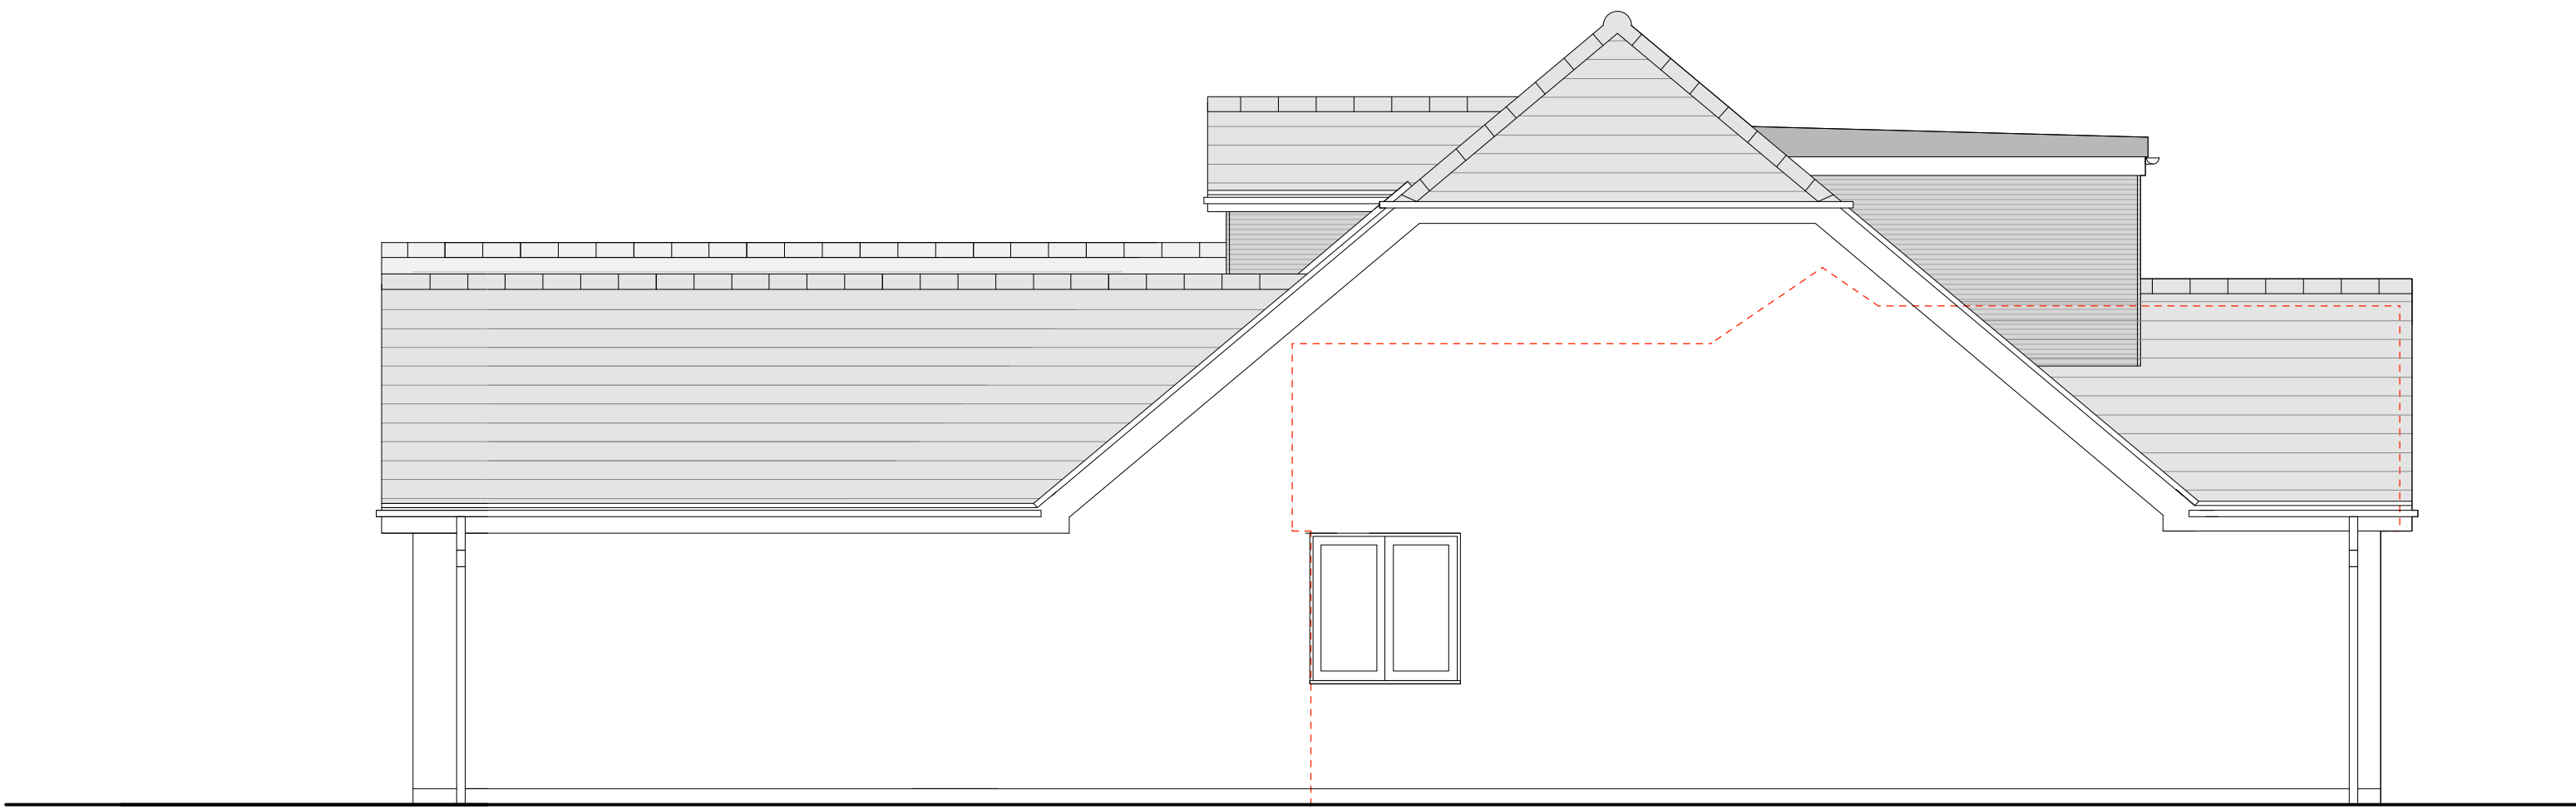

**PROPOSED SIDE ELEVATION
(NORTH FACING)**
scale 1:50

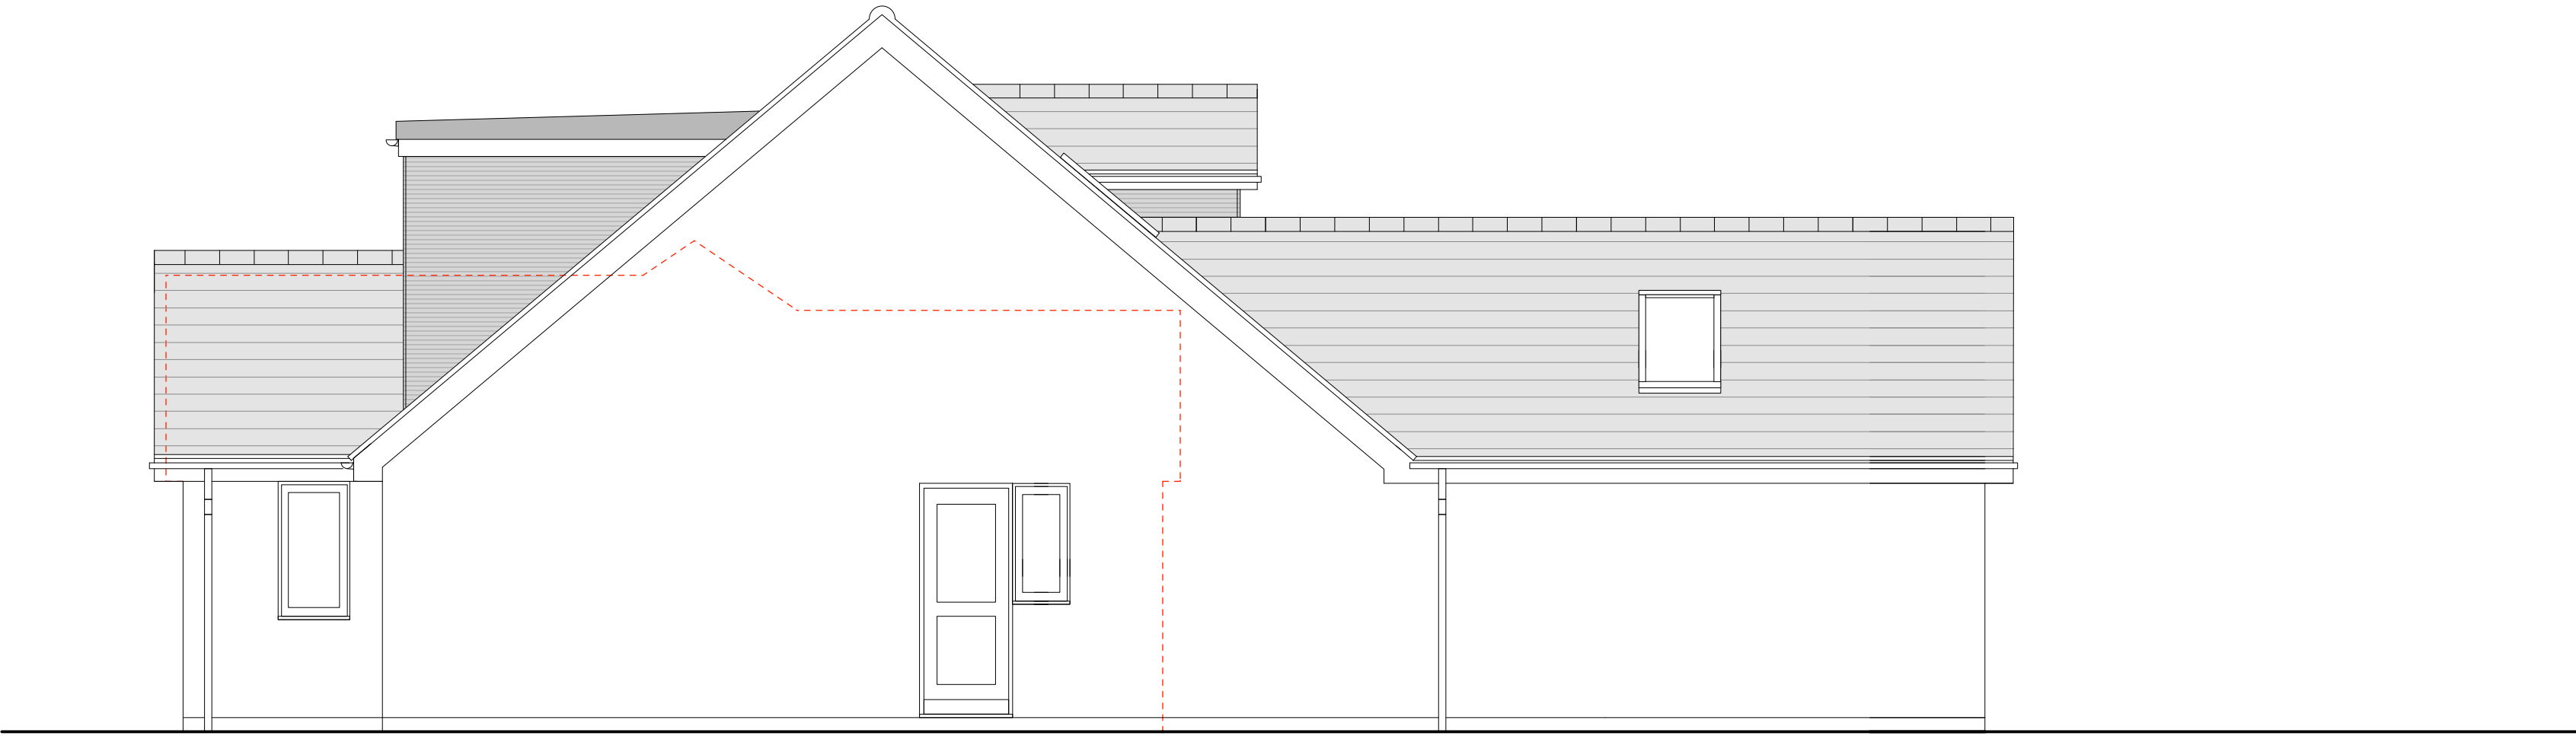

**PROPOSED SIDE ELEVATION
(SOUTH FACING)**
scale 1:50

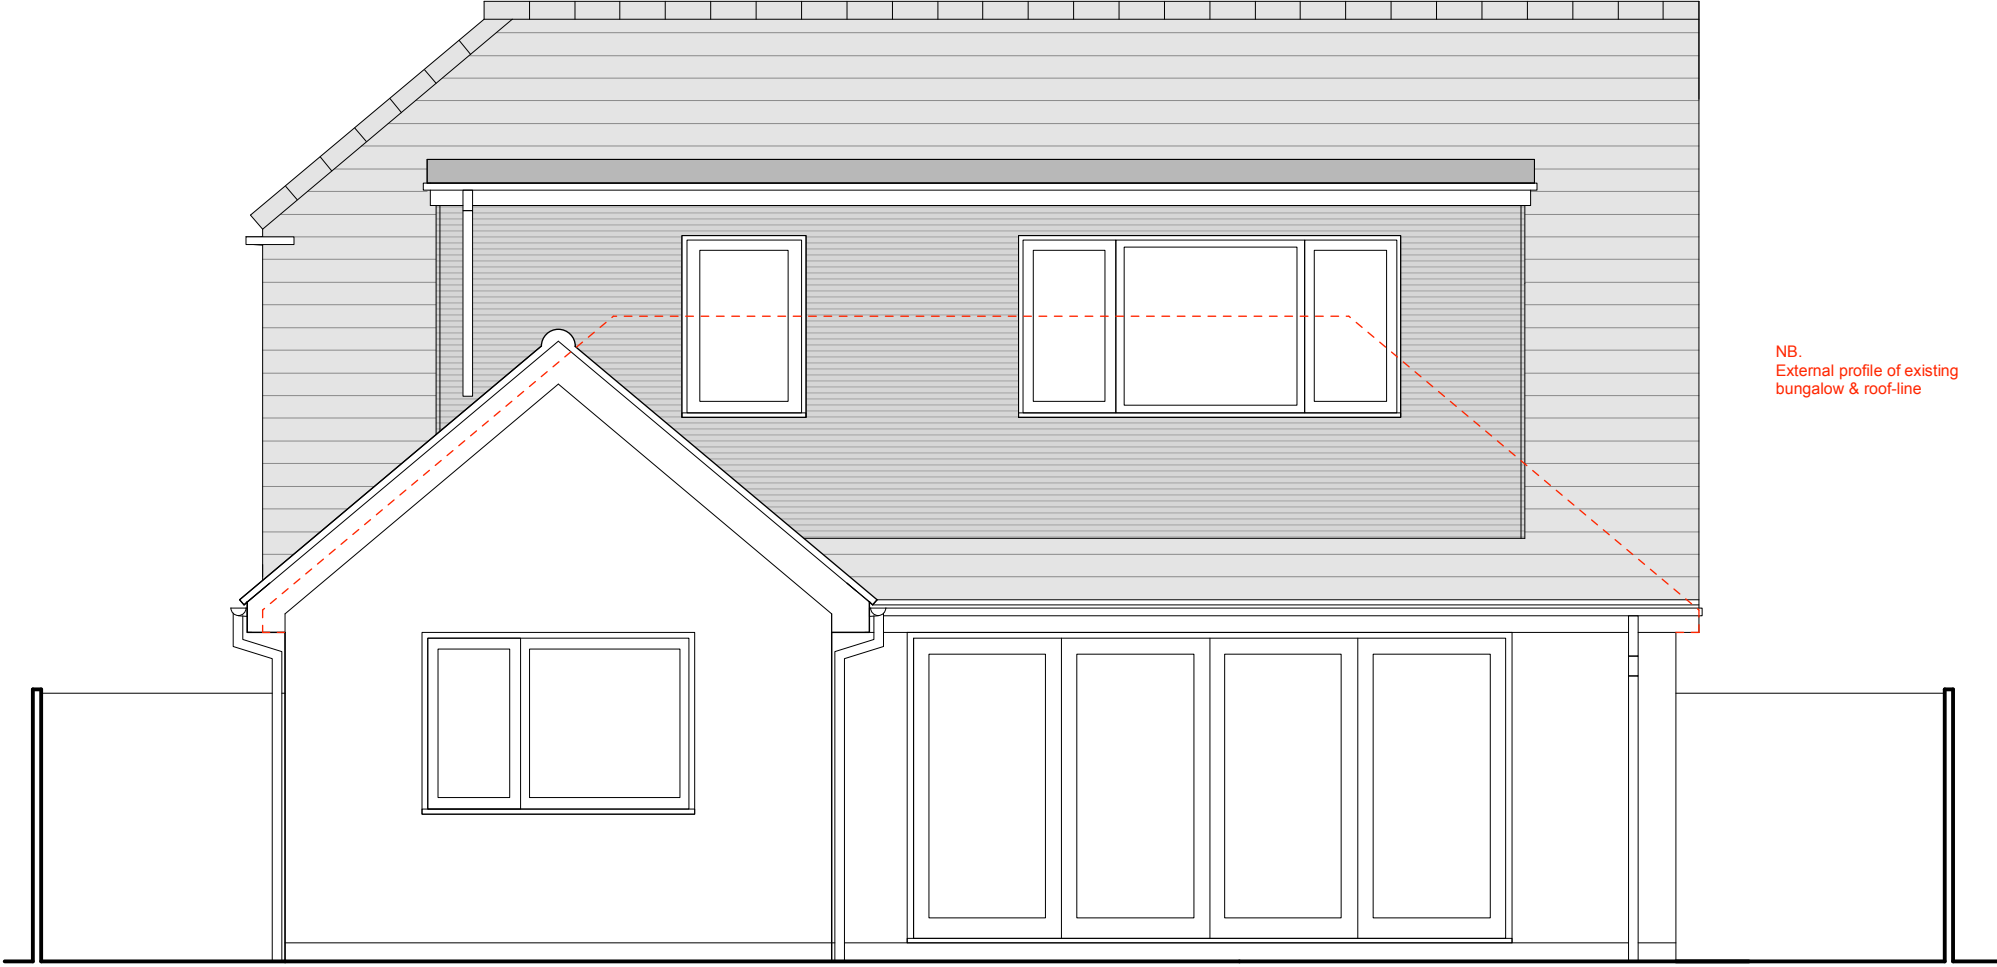

**PROPOSED REAR ELEVATION
(WEST FACING)**
scale 1:50

PROJECT		DRAWING TITLE	
Proposed Development at 1 Nutbourne Road, Hayling Island, Hampshire, PO11 9RT		Proposed Elevations	
CLIENT		REVISION	
Mr I. Thompson (Robian Homes Ltd.)		22/3102/PL/03	
SCALE	DATE	DRAWING NO.	REVISION
1:50 @ A1	Dec' 2022	22/3102/PL/03	

NATURE OF REVISIONS