

 


Existing Ground Floor & Site Plan

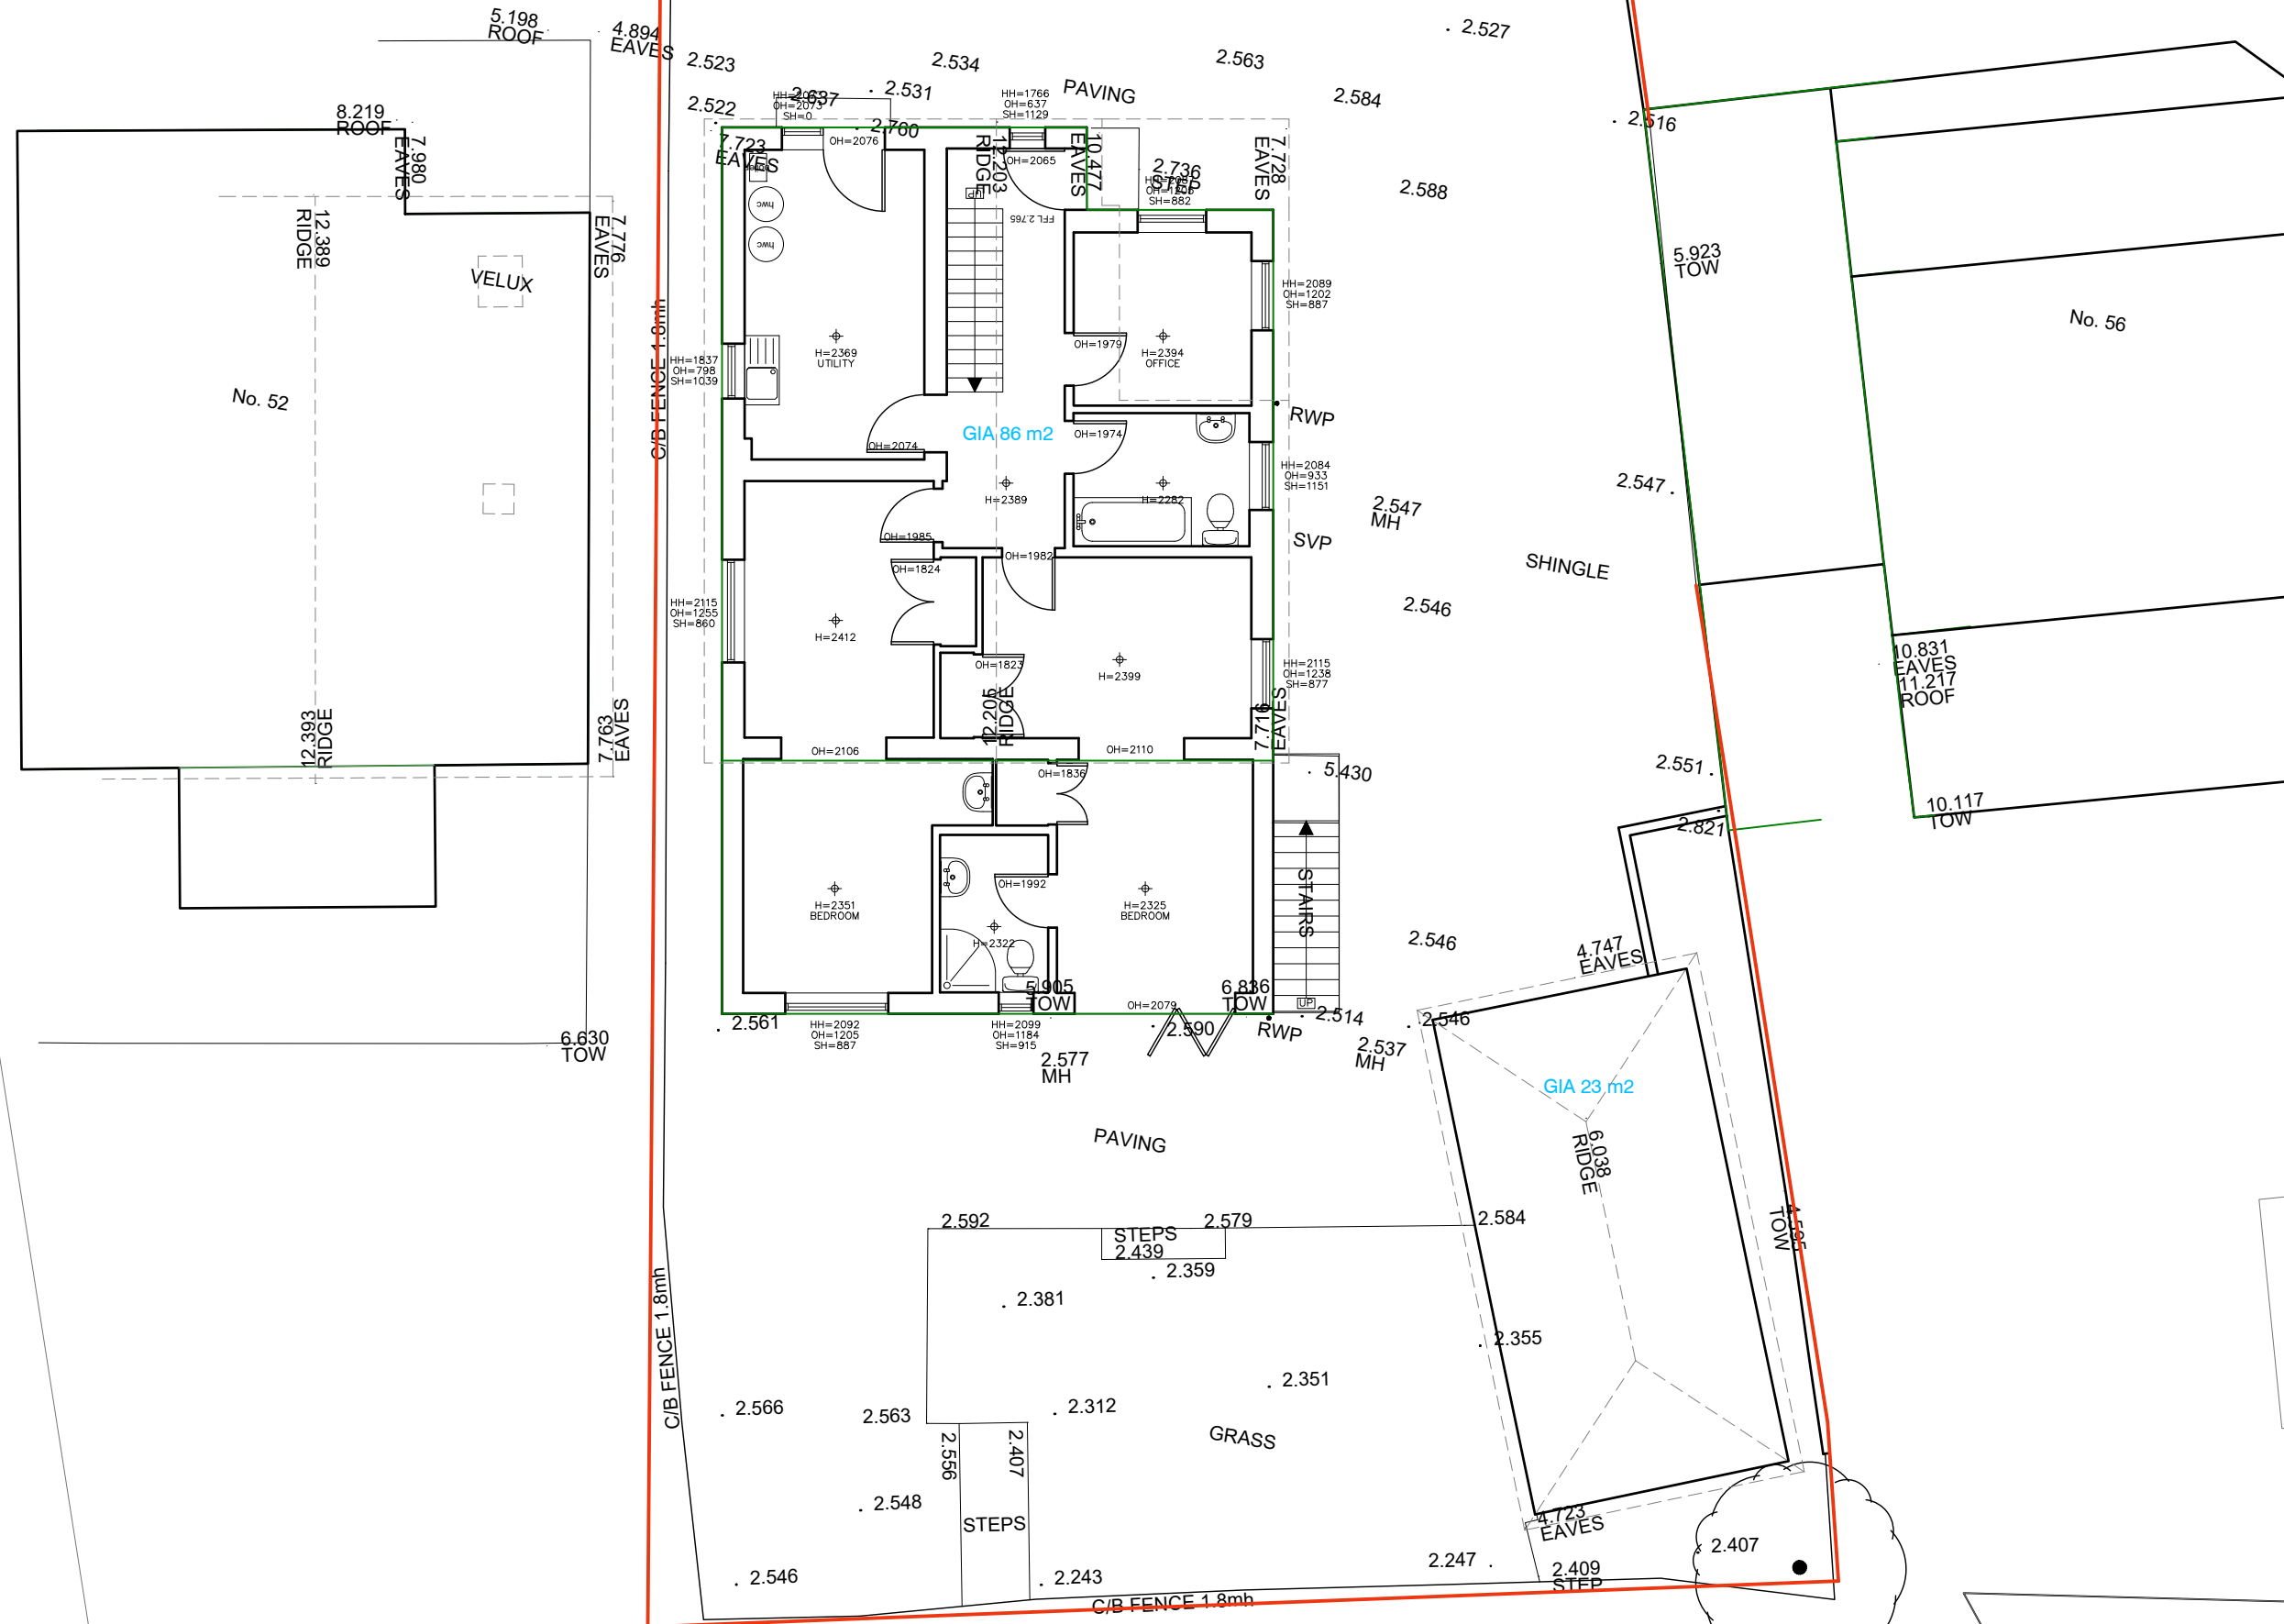

PLANNING

 

No. 56

10.831
EAVES
11.217
ROOF
10.1
TO



CLIENT:
PROJECT: 54 Bracklesham Road
TITLE: Existing Ground and Site Plan
DRAWING NUMBER : 001 EGF
Scale : 1:100 @ A3
DATE: 20 October 2022
DRAWN BY: AS APPROVED BY: RS
194 Southwood Road, Hayling Island, Hampshire, PO11 9QL 07887933281 rob@rs-architecture.co.uk www.rs-architecture.co.uk