




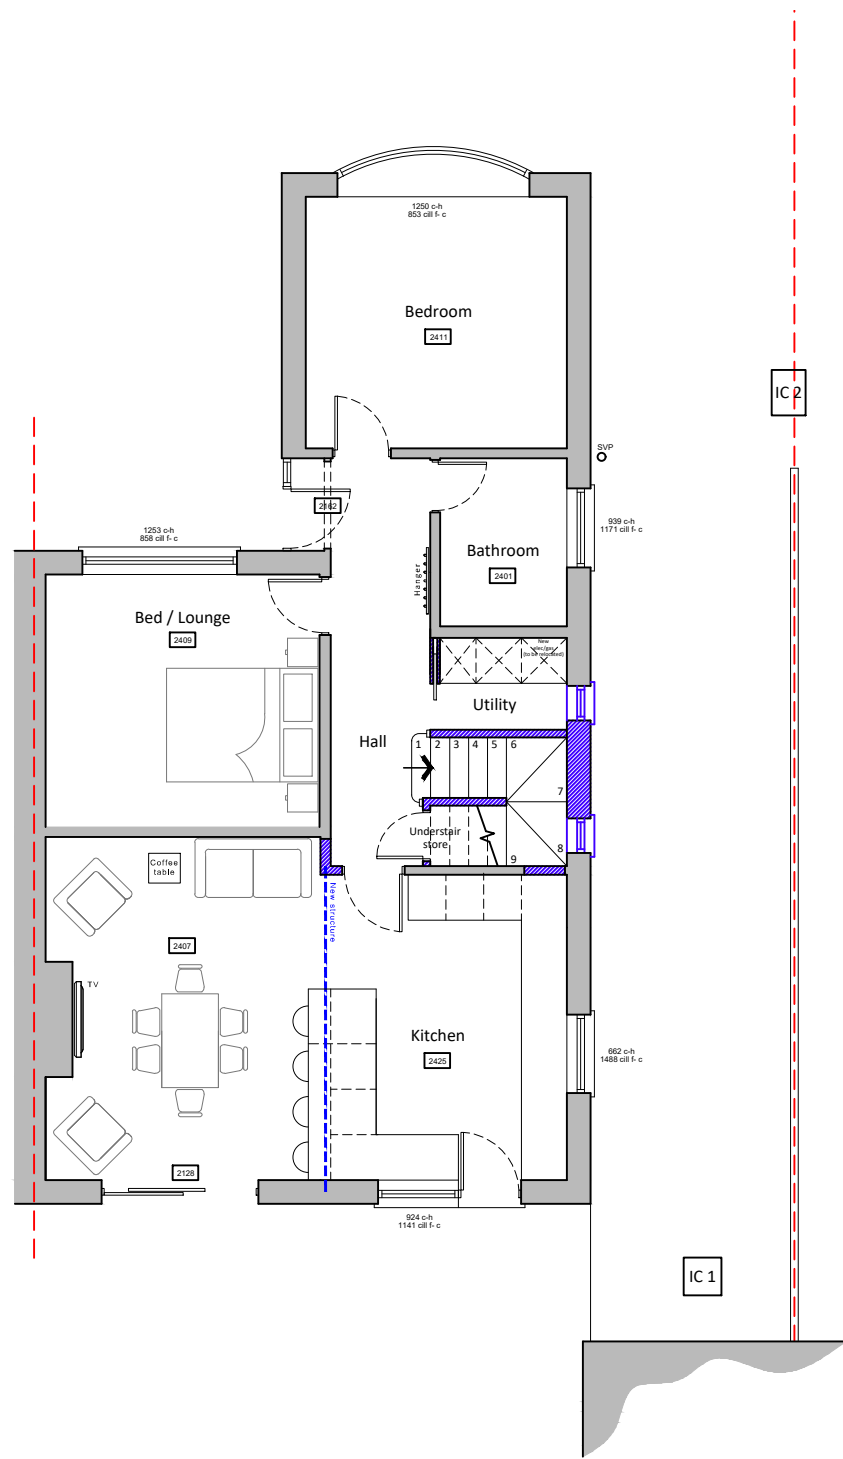

Ground floor plan

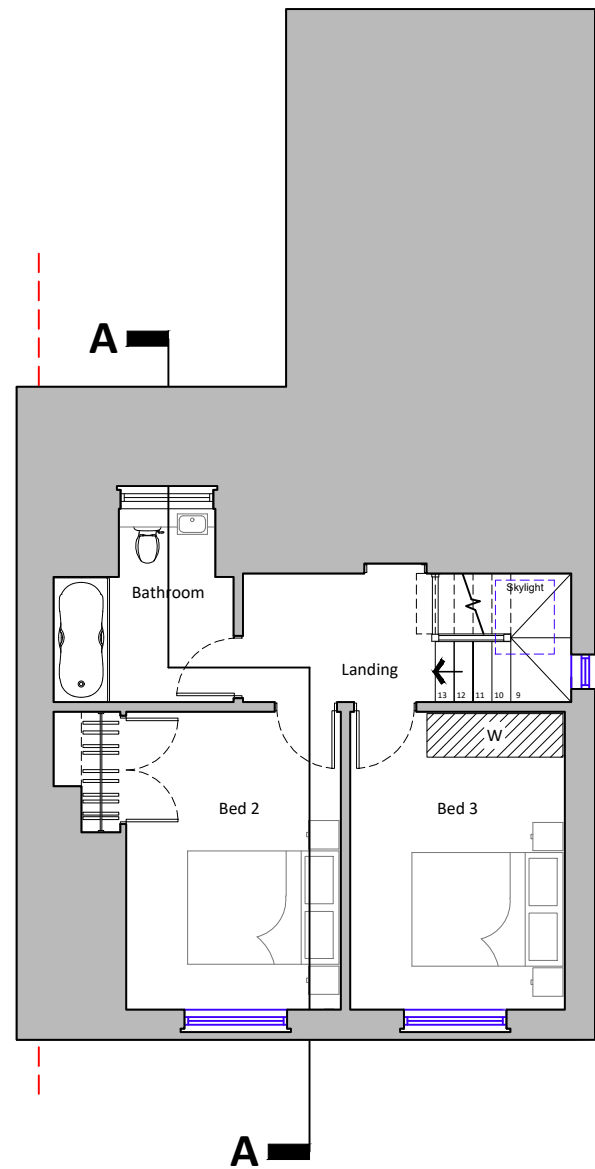

First floor plan

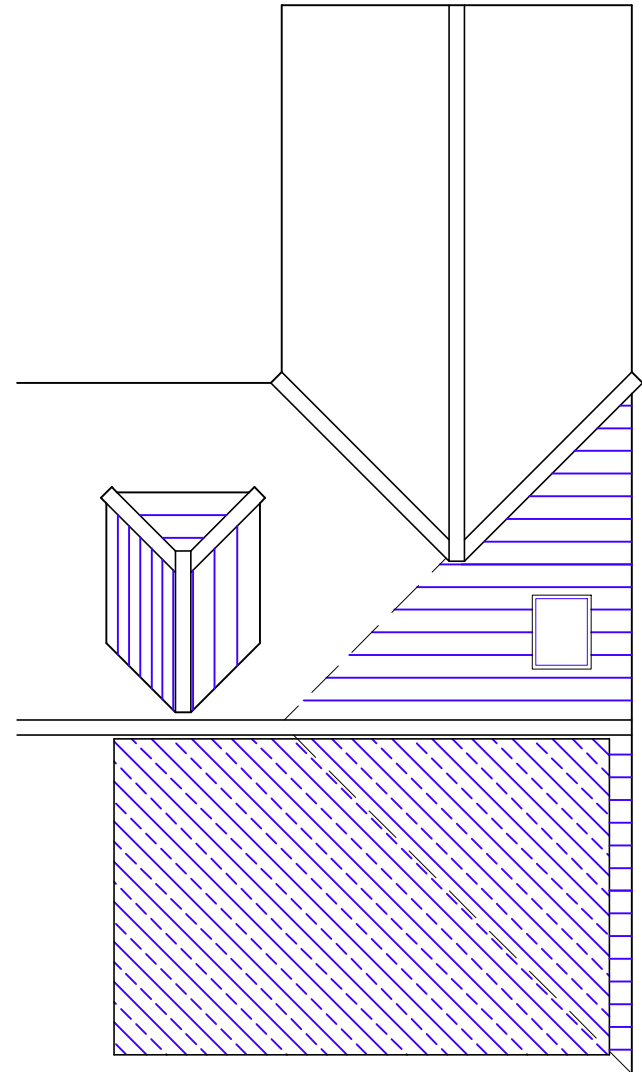

Roof plan

Proposed floor plans scale 1:100



For MR & MRS SMITHSON	Title PROPOSED FLOOR PLANS	Office Tel: 01243 933732
Project PROPOSED LOFT EXTENSION 48 BIRCH TREE DRIVE, EMSWORTH, PO10 7RY	Date MARCH 2024	Email: admin@jb-architecturedesign.com
	Drawn JB	Web: www.jb-architecturedesign.com
	Scale 1:100 @ A3	
	Checked -	
	Job Number PL.787.24	
	Drawing Number -04	
	Revision A	

