


Ground Floor




Common insertion point
Ground floor at Ordinance
Survey co-ordinates

First Floor

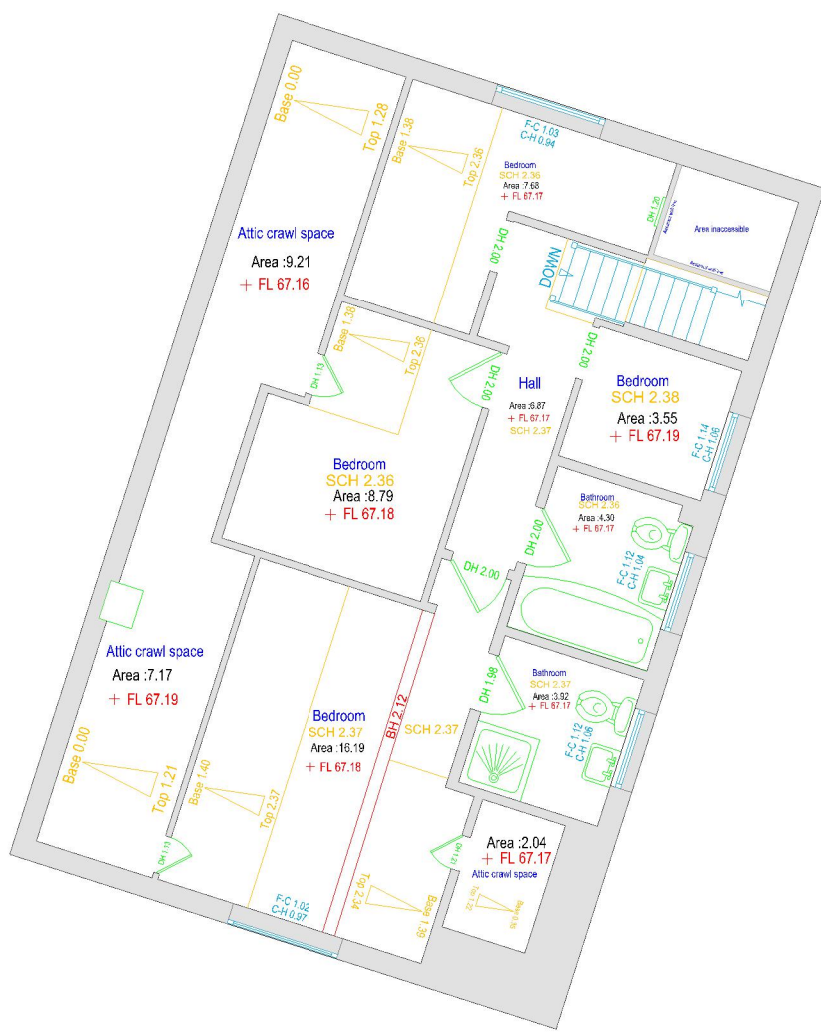

Common insertion point
Ground floor at Ordinance
Survey co-ordinates

Roof Plan

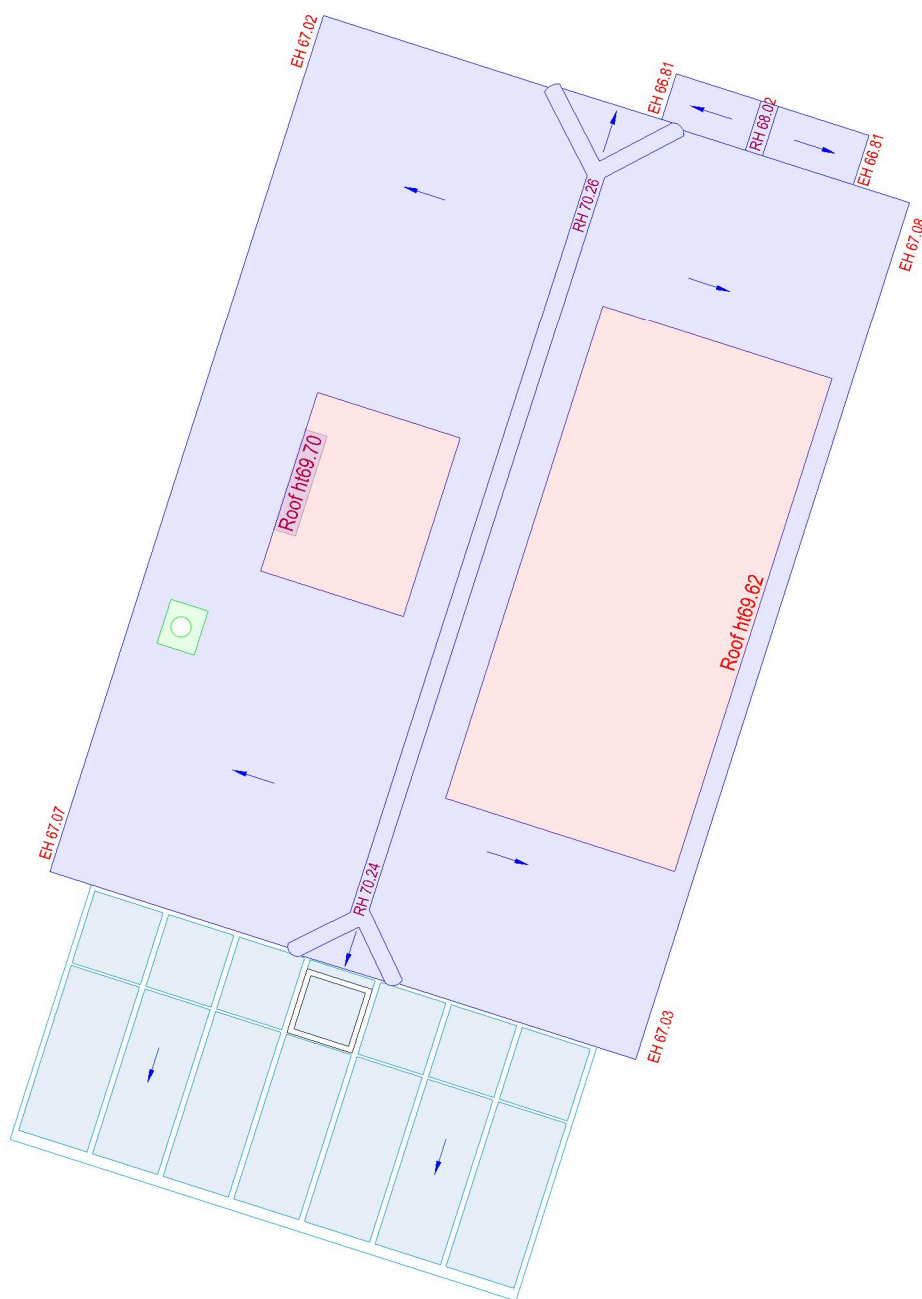

Common insertion point

Scale Bar

0m1:100 Scale Bar5m

Abbreviations

FL 0.00

FCH 0.00

SCH 0.00

F-C 0.00

C-H 0.00

DH 0.00

Area: 0.00

BH 0.00

FIP

Floor level to GPS datum

Floor to false ceiling height

Floor to structural ceiling height

Floor to cill height

Cill to head height

Door Height

Room area

Beam with floor to underside height

Fire Place

Skylight window

Toilet

Wash basin

Sink

Door

Sloping ceiling

Shower cubicle

Window

Notes

This drawing has transparent hatching added to it
If you are viewing this drawing in AutoCAD and the hatching appears solid please use the command TRANSPARENCYDISPLAY and set to 1
If you wish to disable the hatching please use the command FILLMODE and set to 0 and then REGEN the drawing.

Any structural features obscured by suspended ceiling have not been shown

Service covers indicated where visible at time of survey

The grid and datum for this survey is based on the Ordinance Survey grid OSGM15, site centered on control station GPS1 with a scale factor of 1.00

This drawing has been created for use at a scale of 1:100

North

J. Brotherton & Partners

Land Surveyors & Engineers

Project: 113 Progress Lane
Widnes, Wirral, Merseyside, CH9 8DQ
Tel: 022 859 1070
Email: enquiries@brotherton.co.uk
Web: www.brotherton.co.uk

Client: Mr & Mrs Latham

Drawing Title: Measured Building Survey

Location: 9C Lovedean Lane, Lovedean

Revision: 1/2022

Drawn by: MB

Checked by: MD

Drawn by: MB

Checked by: MD

Scale: 1:100 @ A1

Revision No: 1

Revision Date: 14-10-22

Approved by: J. Brotherton

Approved by: J. Brotherton

Removal of this block also removes all warranties

All critical dimensions, positions and levels to be checked on site