


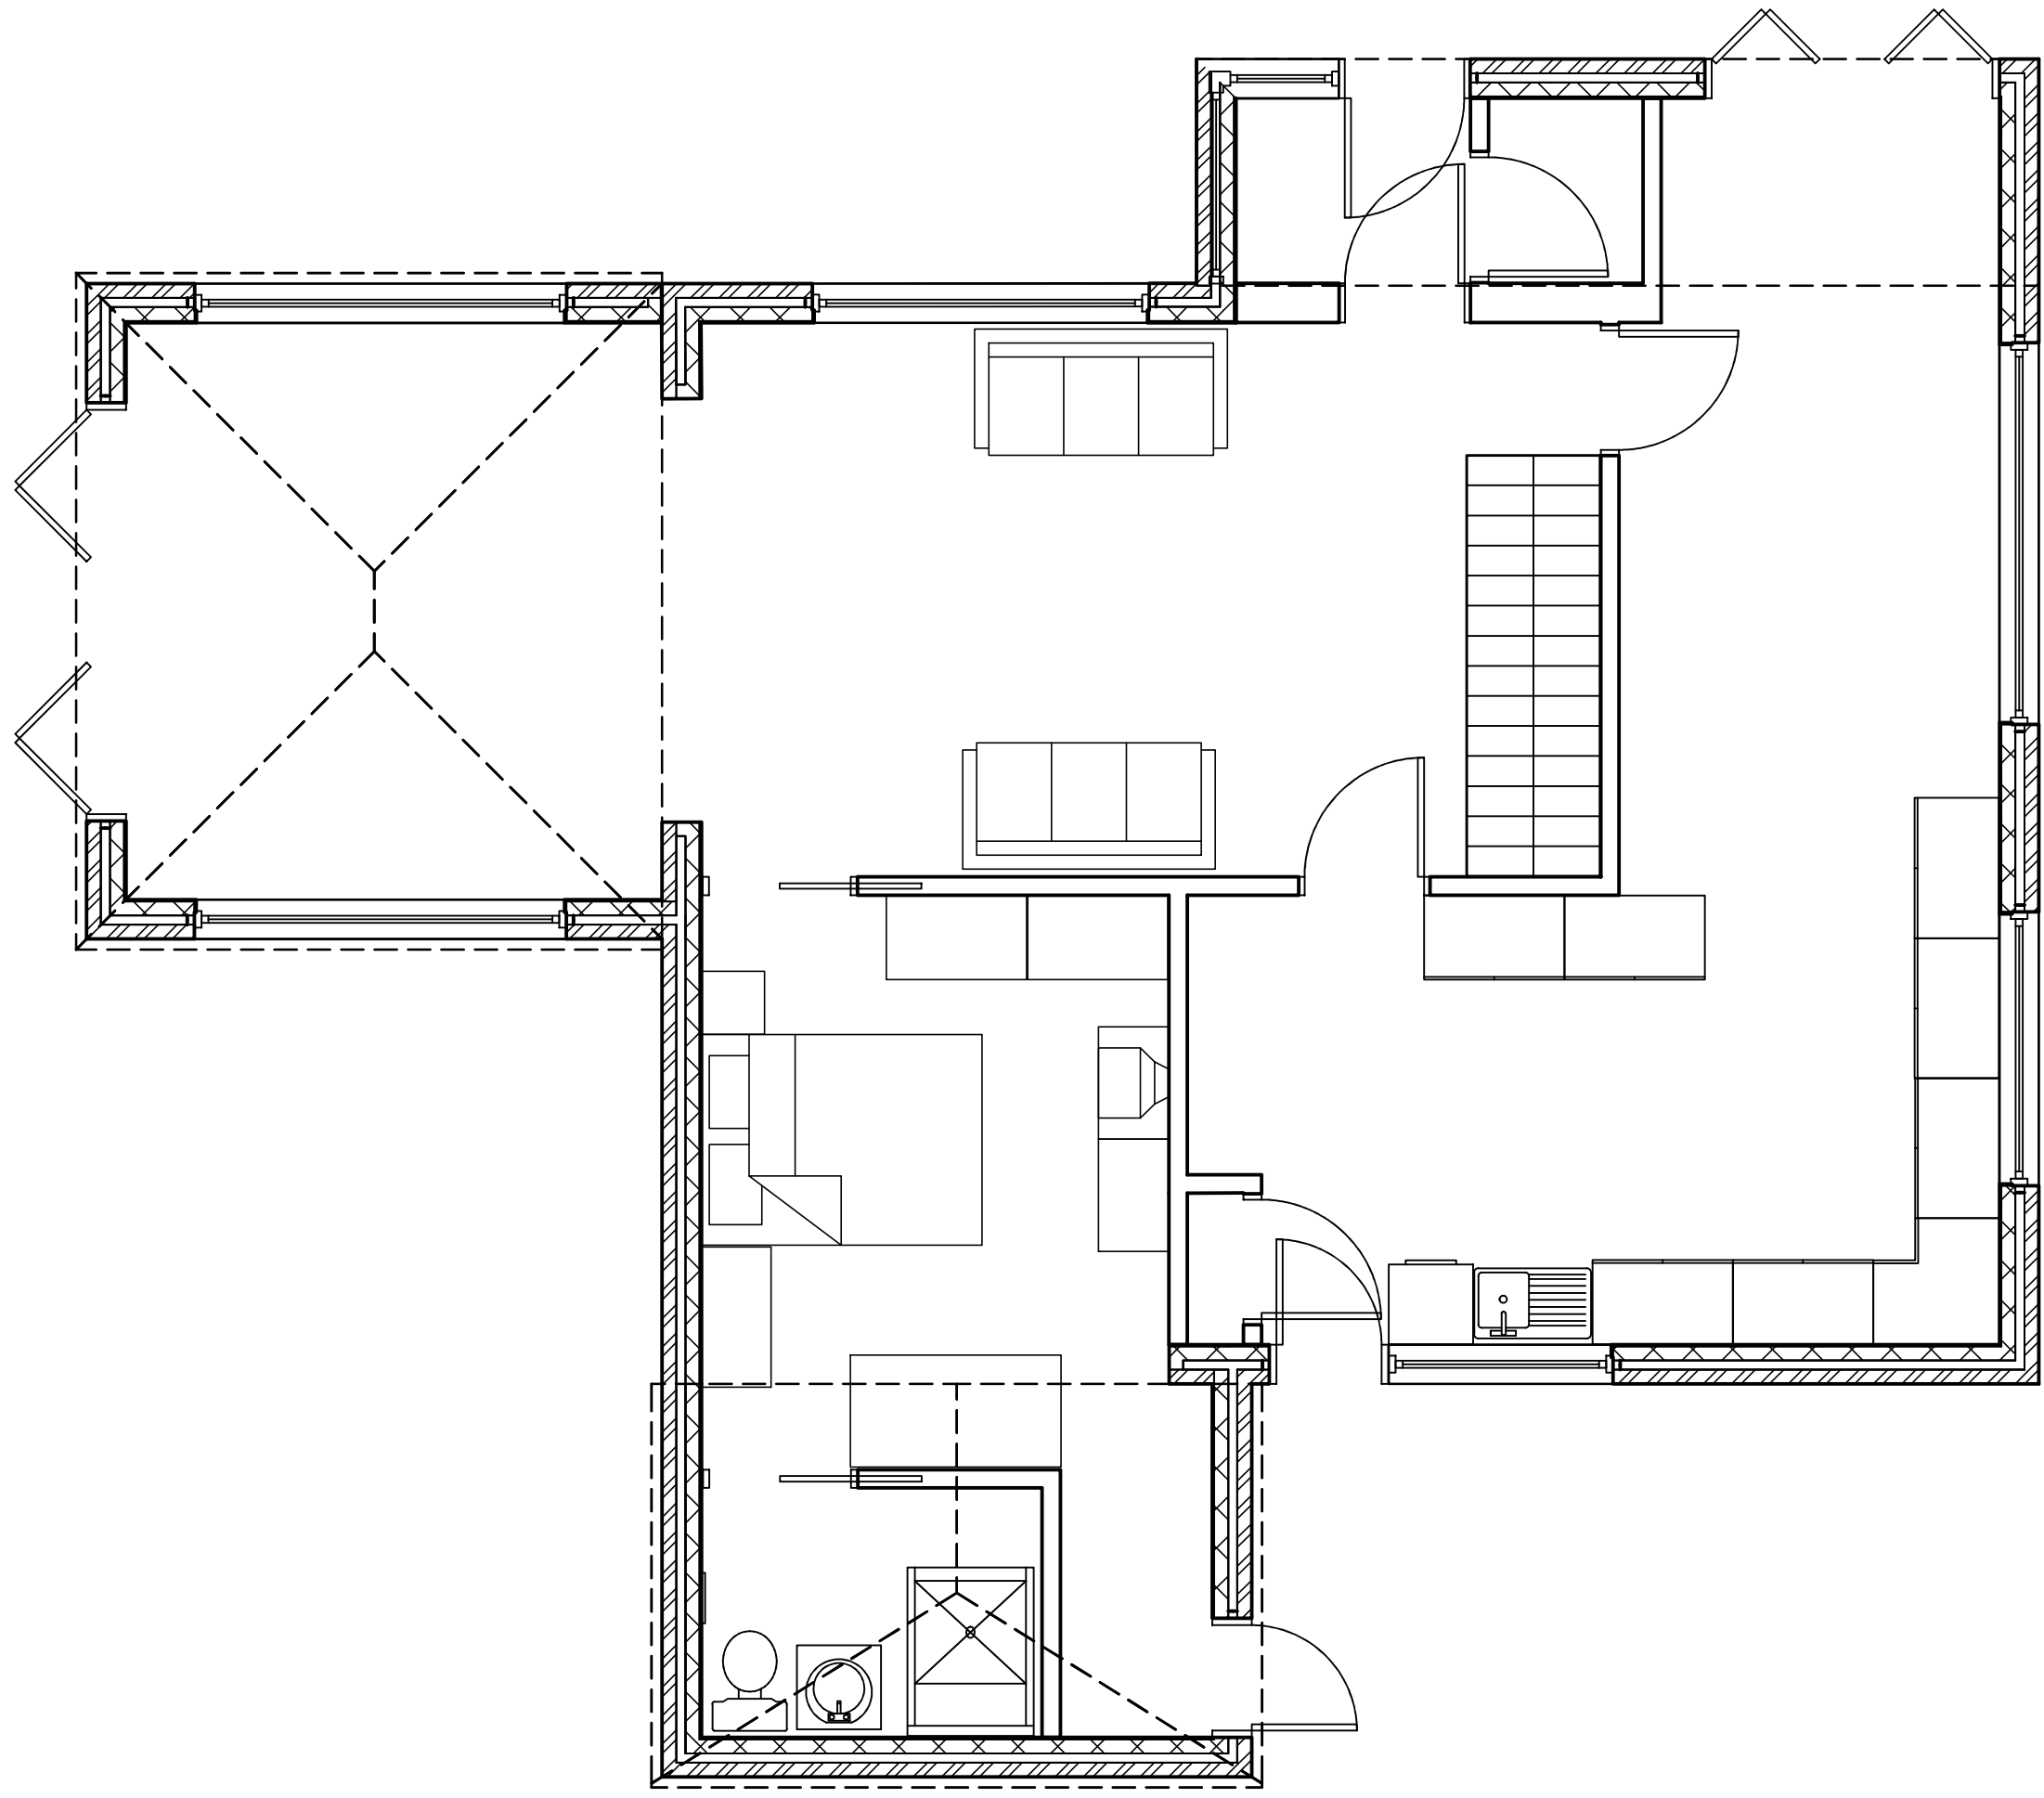

71 SOUTHWOOD ROAD
EXTENSION

OWNER

MARK	DATE	DESCRIPTION

PROJECT NO:	001
CAD DWG FILE:	001-6 NEW FLOOR.DWG
DRAWN BY:	DJW
CHK'D BY:	----
COPYRIGHT:	

SHEET TITLE

NEW FLOOR PLAN