




East (side) elevation

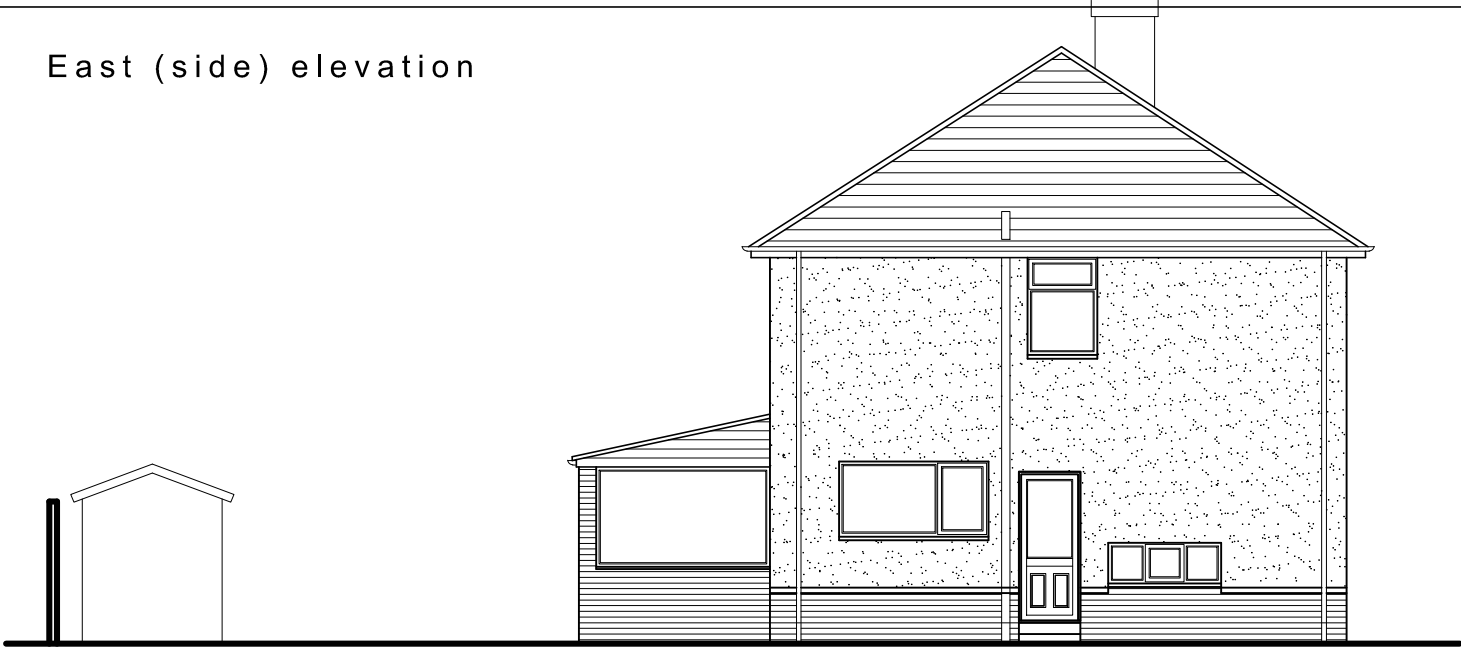

South (rear) elevation




West (side) elevation (North elevation unchanged in new proposal)

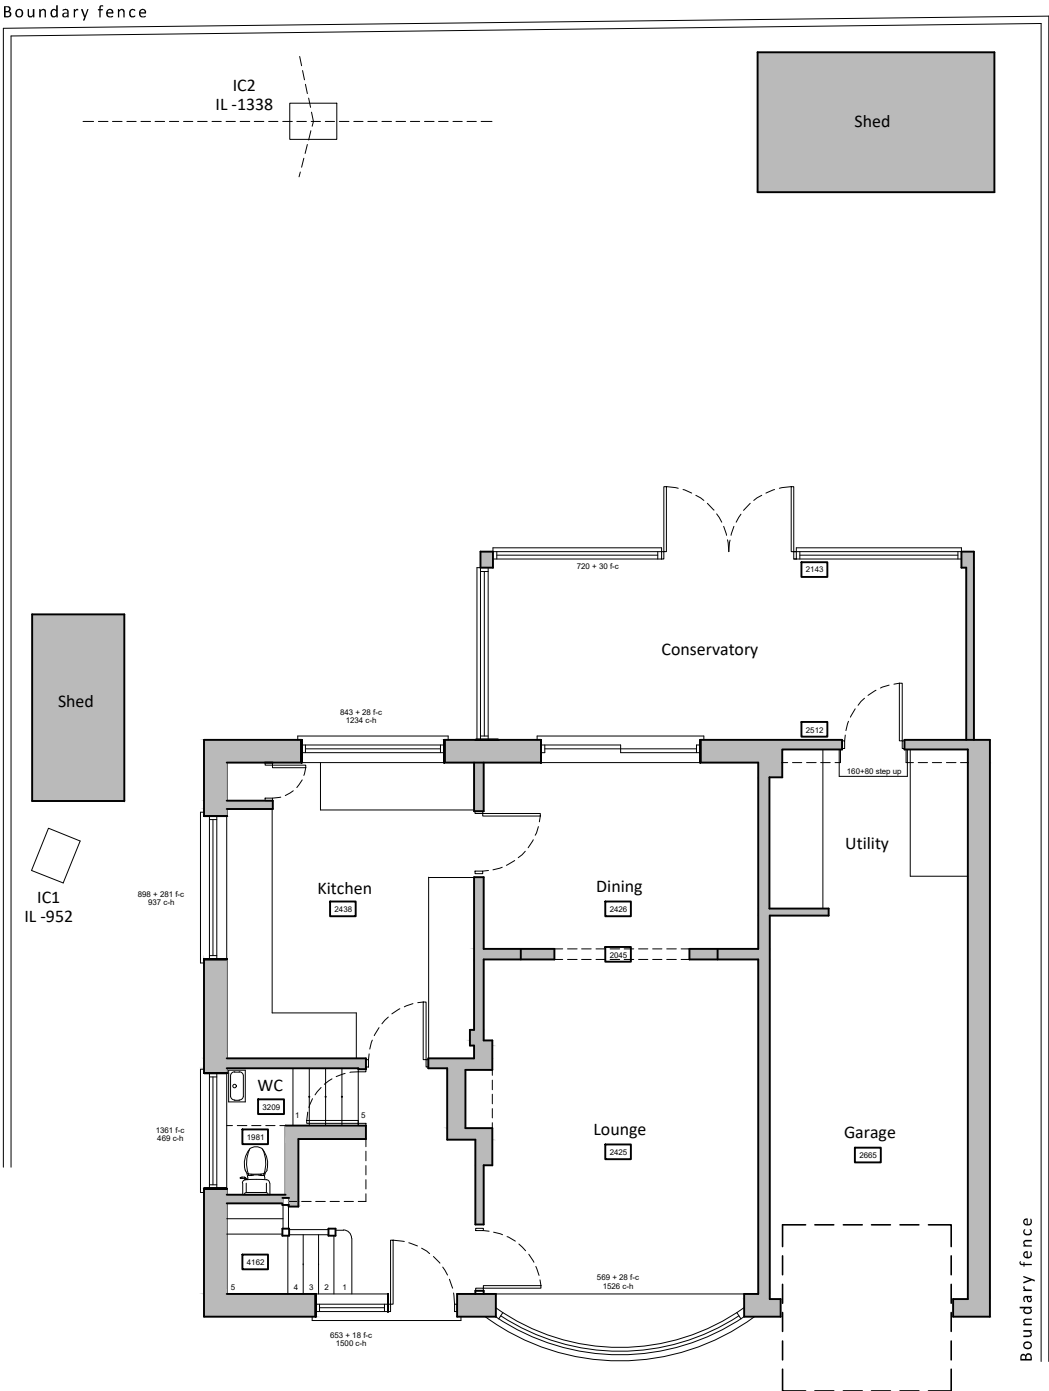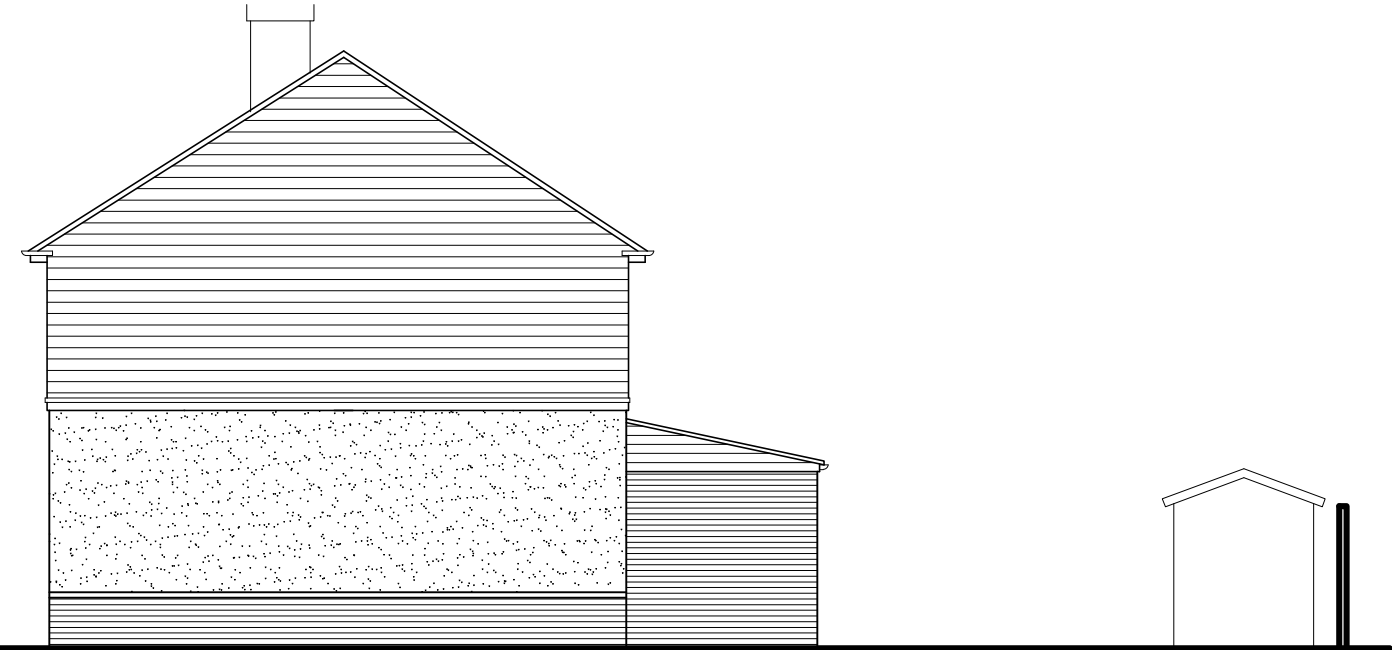

Ground floor plan
(first floor plan unchanged in new proposal)

Existing floor plans & elevations scale 1:100

 

For MR & MRS YARD	Title EXISTING GROUND FLOOR PLAN & ELEVATIONS	Office Tel: 01243 933732
Project PROPOSED REAR EXTENSION AT 15 MARLBOROUGH PARK, DENVILLES, PO9 2PP	Date APRIL 2024	Email: admin@jb-architecturedesign.com
	Drawn JB	Web: www.jb-architecturedesign.com
	Scale 1:100 @ A3	
	Job Number PL802.24	Checked -
	Drawing Number -02	Revision

