




THIS DRAWING IS THE PROPERTY OF STEPHEN BROMLEY ASSOCIATES AND MUST NOT BE REPRODUCED IN PART OR IN WHOLE OR USED FOR THE PURPOSES OF ANY OTHER PROJECT WITHOUT THE WRITTEN CONSENT OF STEPHEN BROMLEY ASSOCIATES. ALL DRAWINGS TO BE CHECKED BY THE ARCHITECT'S COMMANDER OF ANY DISCREPANCIES. BE AWARE THAT ANY DISCREPANCIES FOR ANY WORKS LISTS, THEY ARE OBLIGED AND OBLIGED TO COMPLY BY THE RELEVANT BUILDING CONTROL.

 


FRONT ELEVATION NORTH ELEVATION

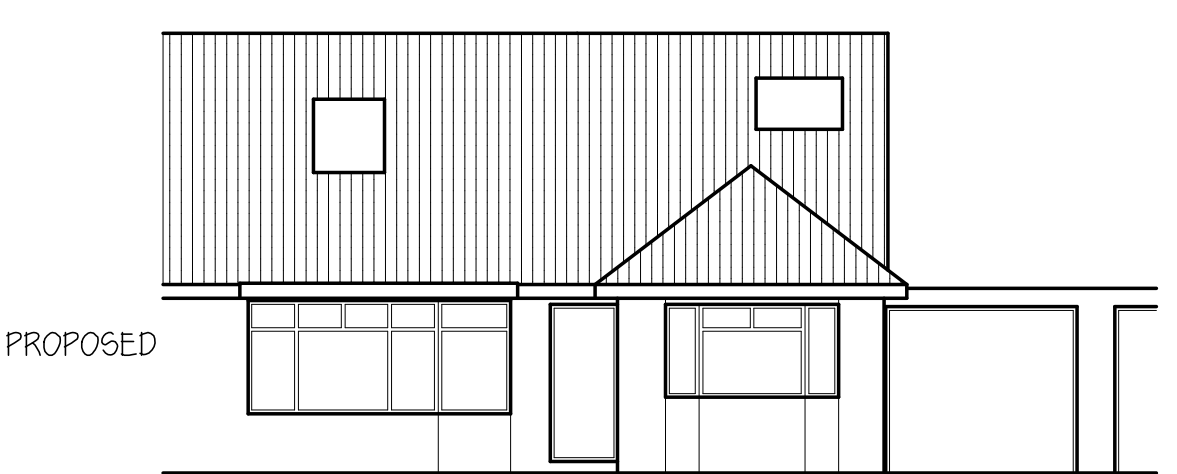


PROPOSED

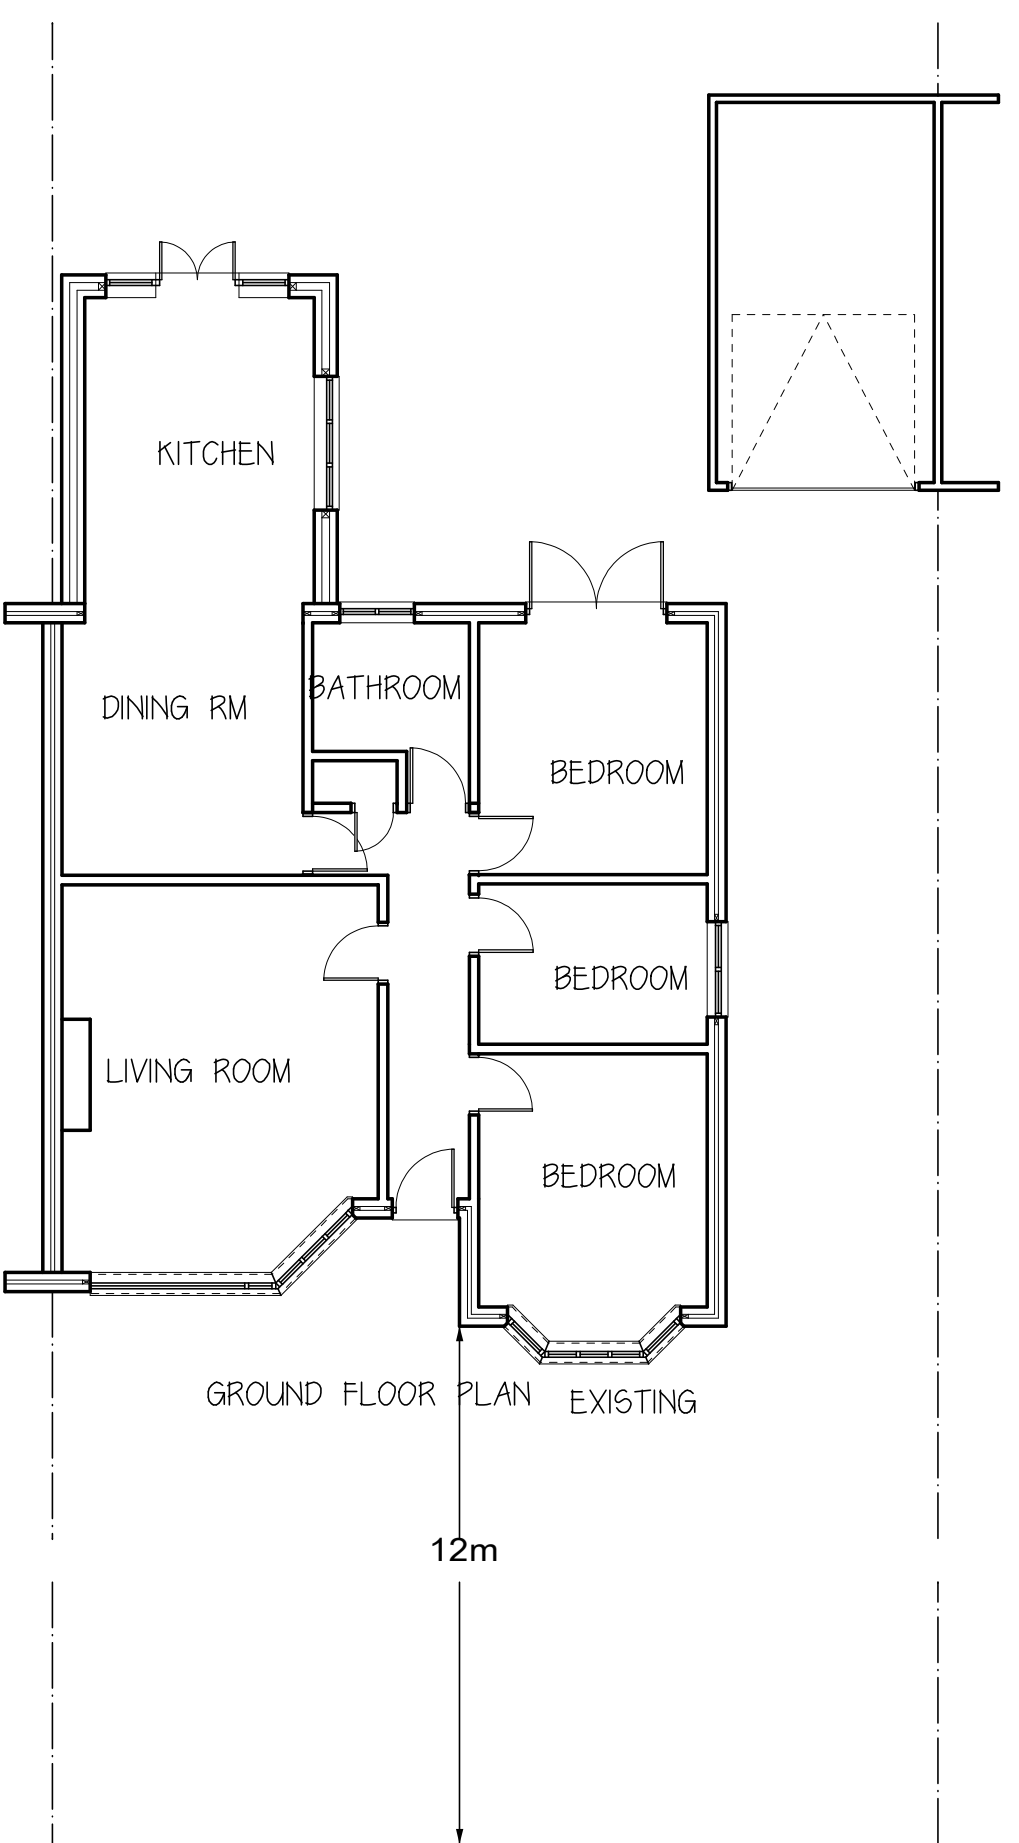


GROUND FLOOR PLAN EXISTING

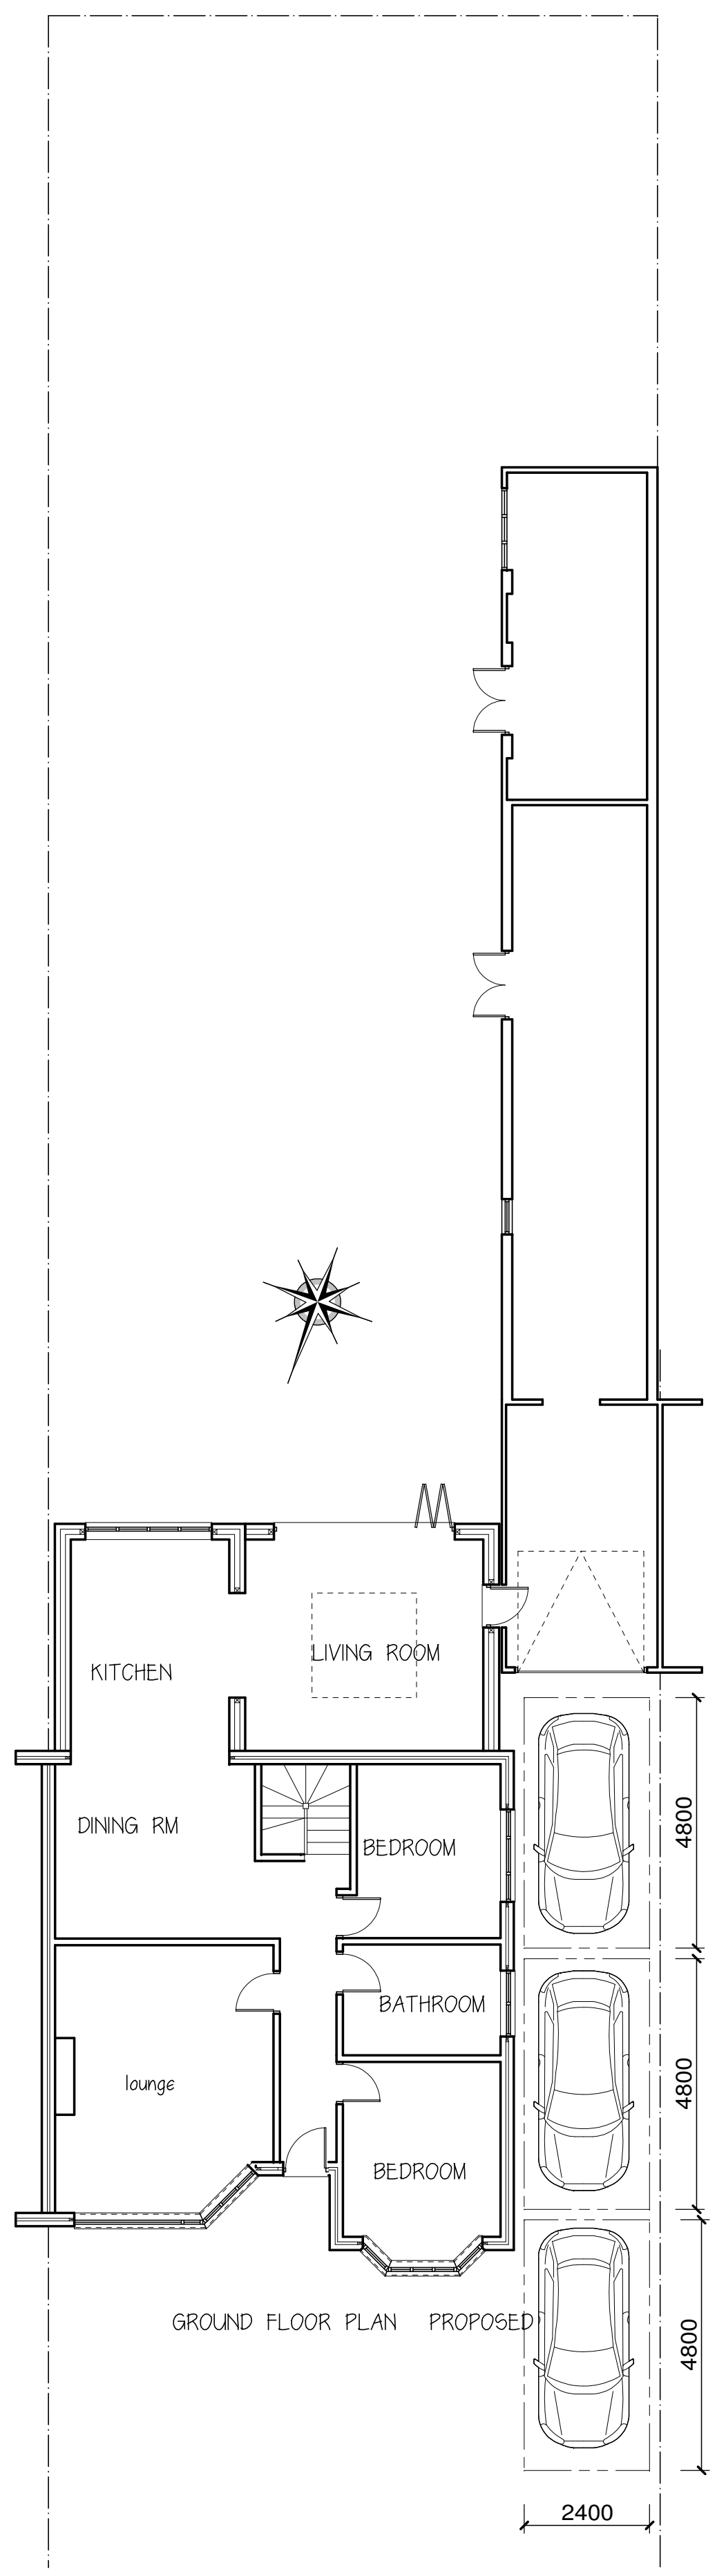




GROUND FLOOR PLAN PROPOSED

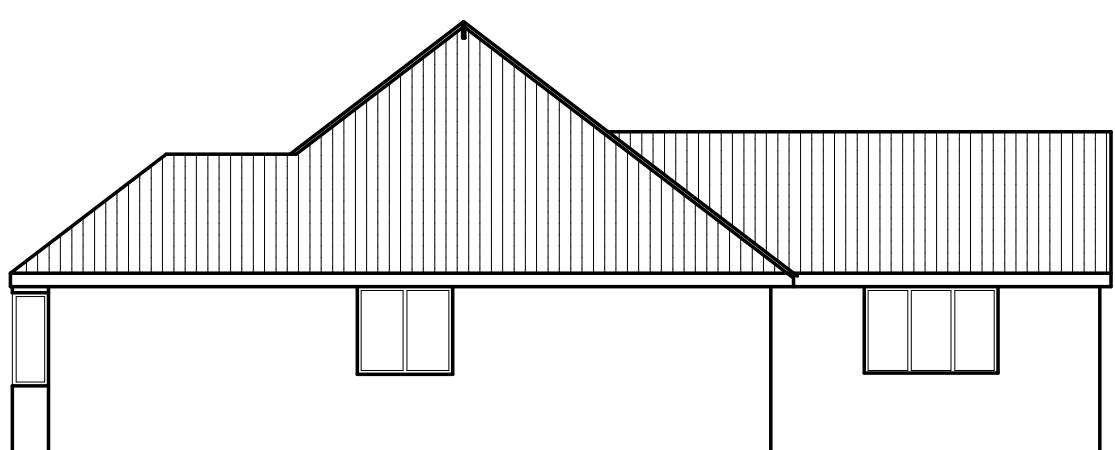

SIDE ELEVATION WEST ELEVATION

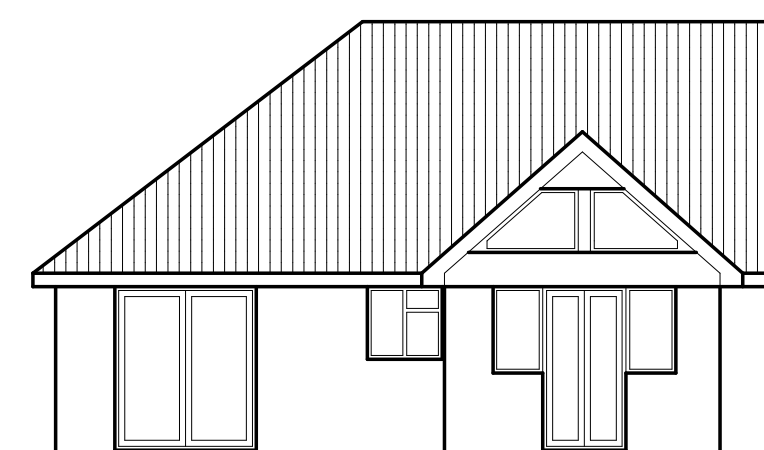

REAR ELEVATION SOUTH ELEVATION

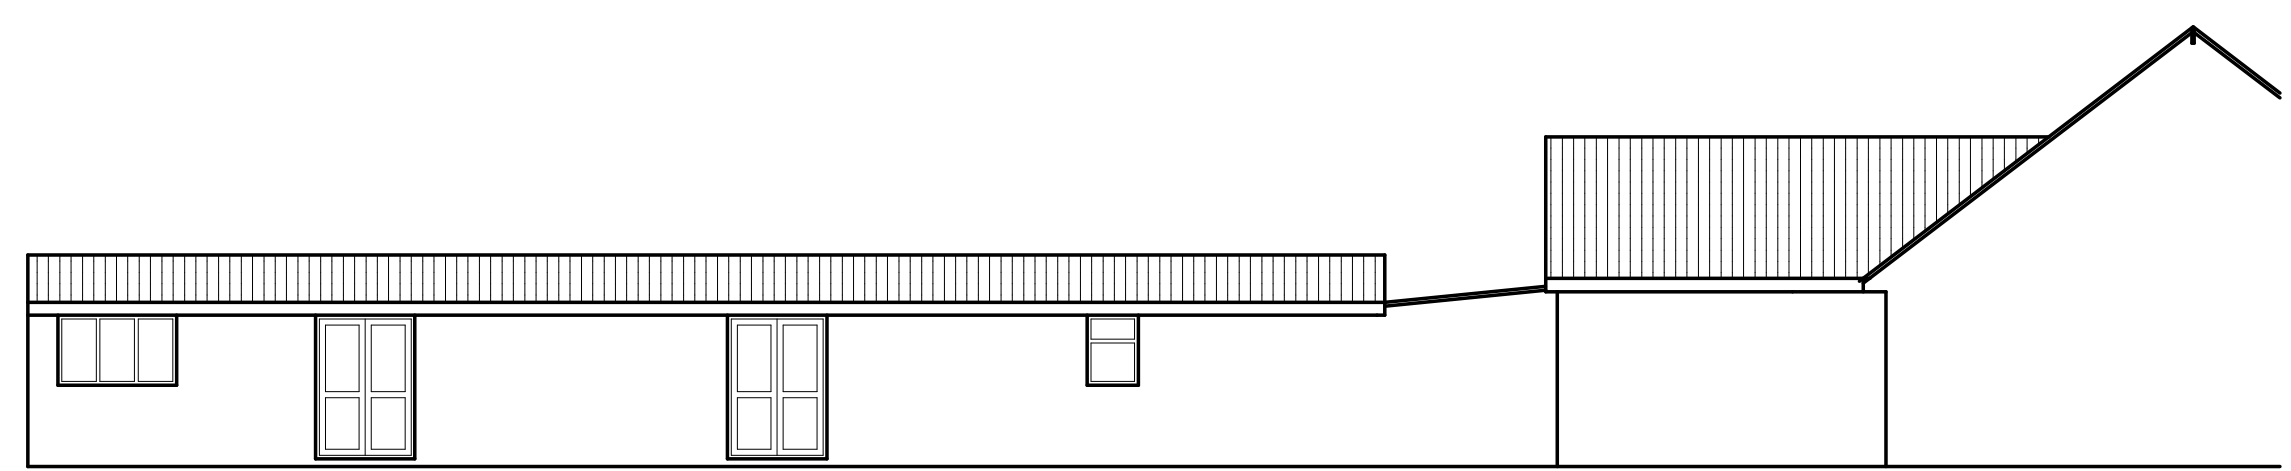 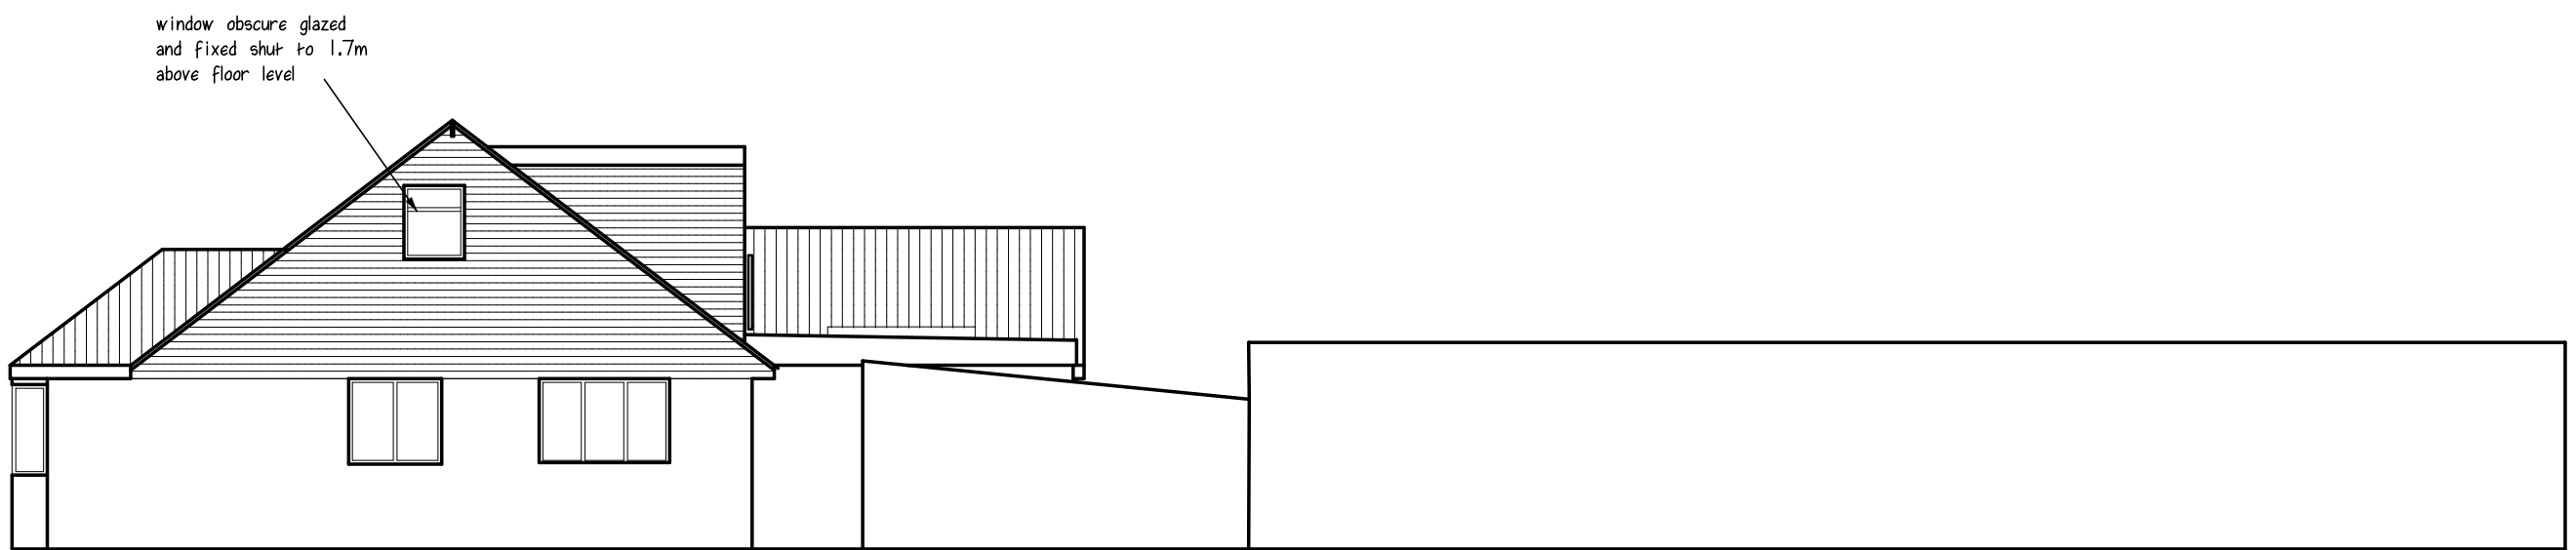

SIDE ELEVATION EAST ELEVATION PROPOSED



REAR ELEVATION SOUTH ELEVATION PROPOSED

STEPHEN BROMLEY ASSOCIATES
5 WEST ST SHOREHAM BY SEA
WEST SUSSEX

PROPOSED OUTBUILDING

AT SCALE 1:100

50 SELANGOR AVE
EMSWORTH

Drawing no 11988-1f PLANNING