



EXISTING

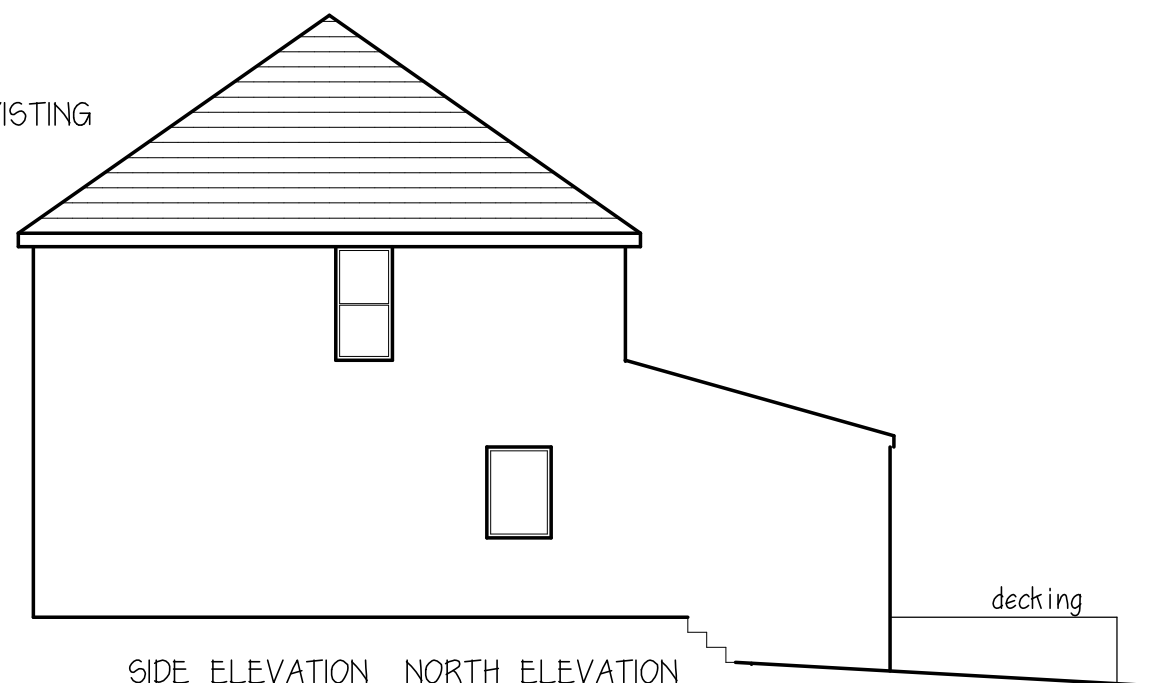


SIDE ELEVATION NORTH ELEVATION


PROPOSED

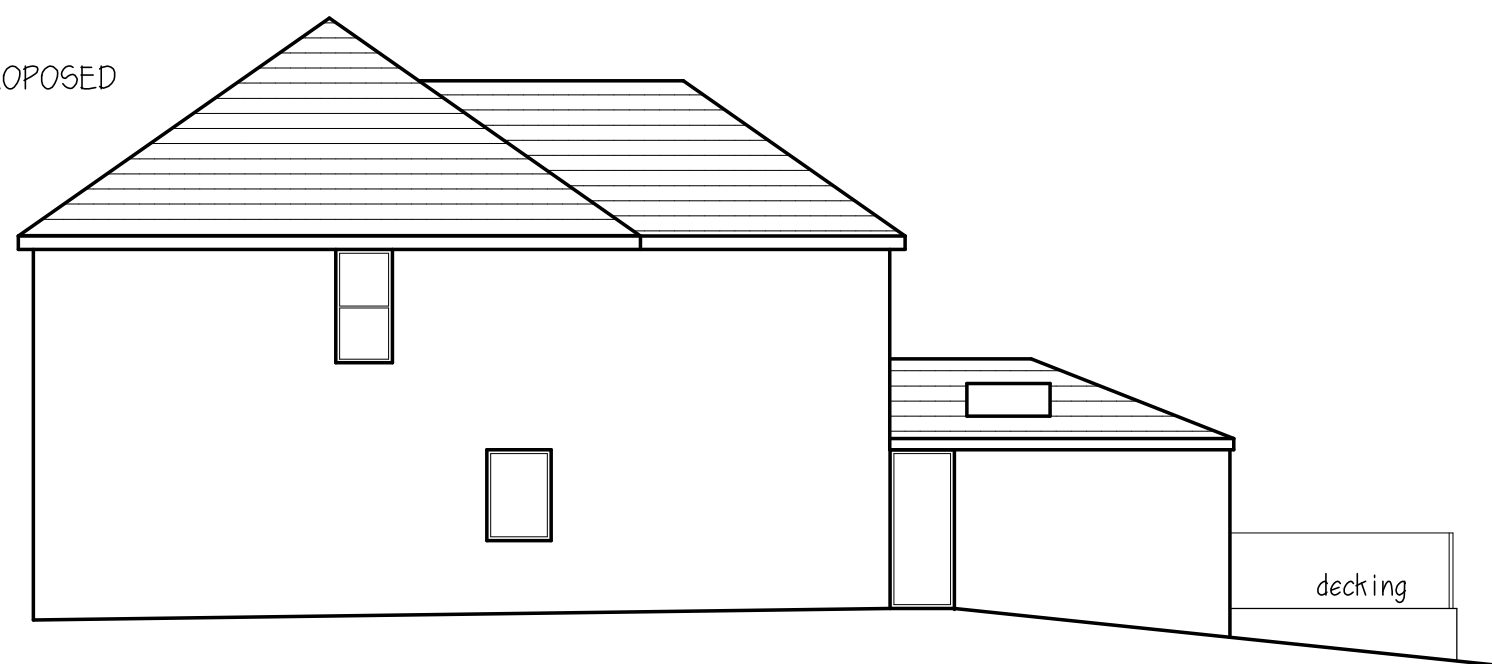

ramp up to side door and down to garden for disabled access

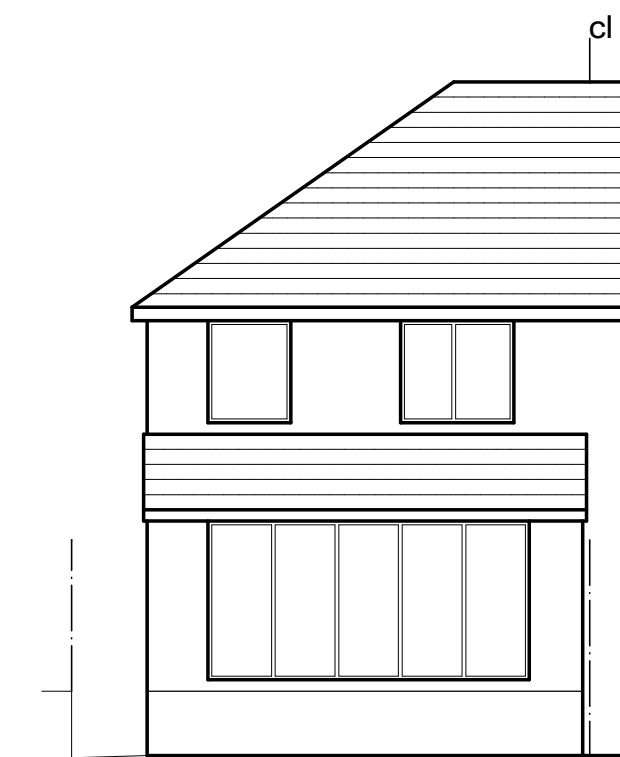


REAR ELEVATION
WEST ELEVATION

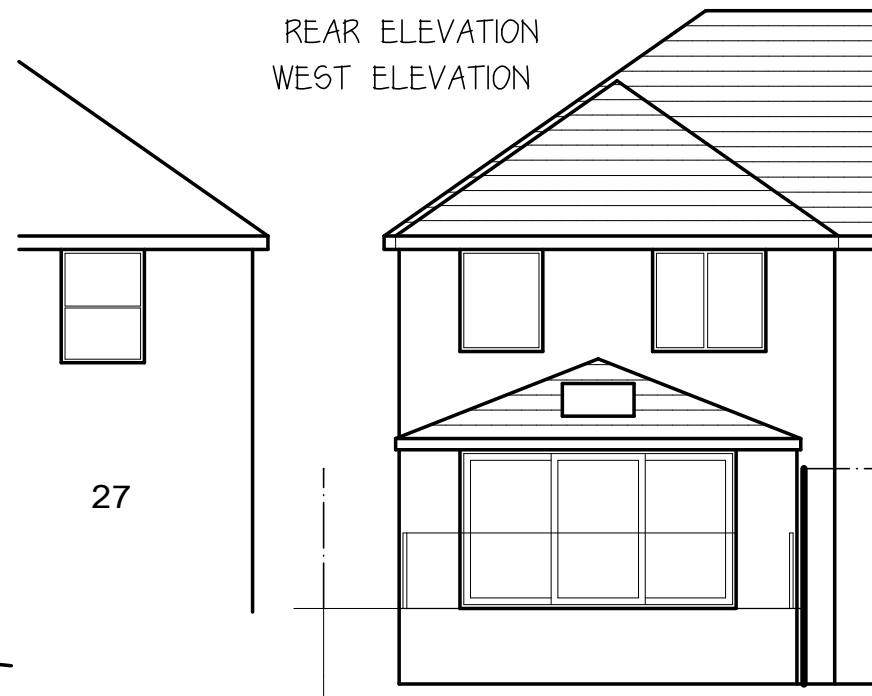

27




SIDE ELEVATION SOUTH ELEVATION

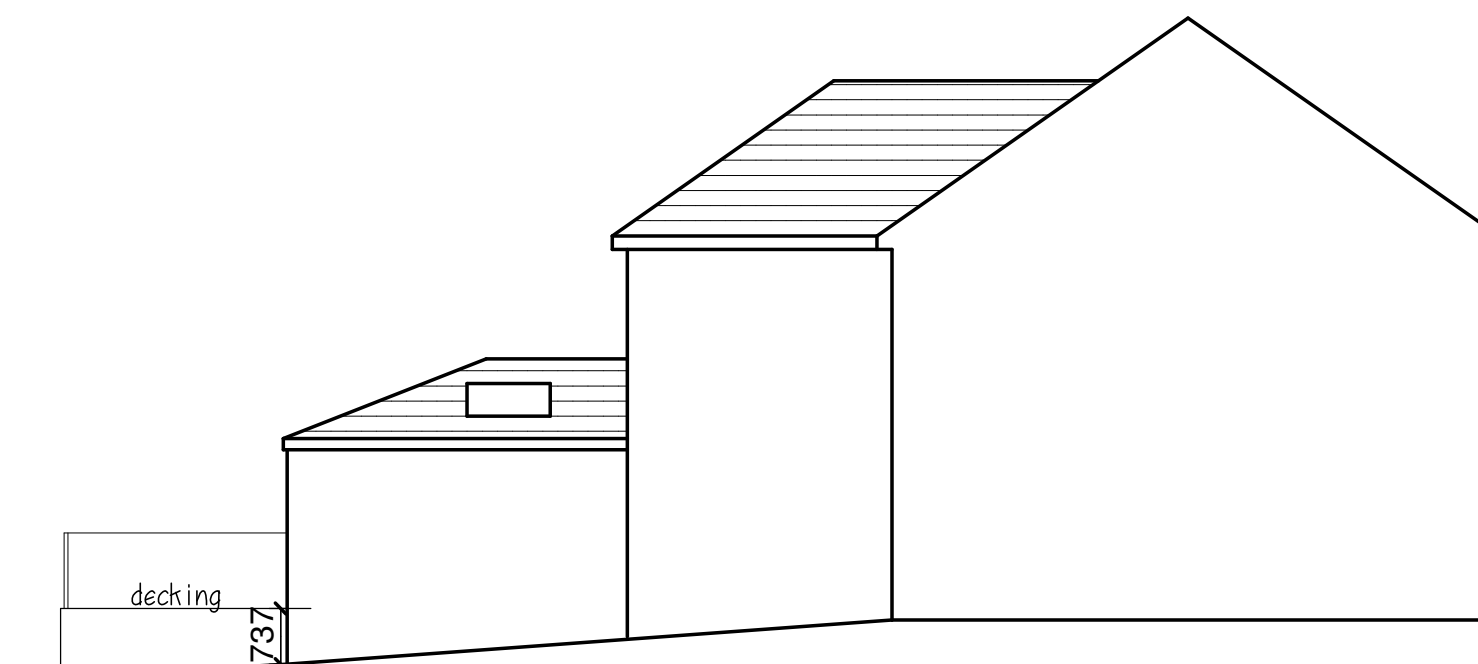


decking

737

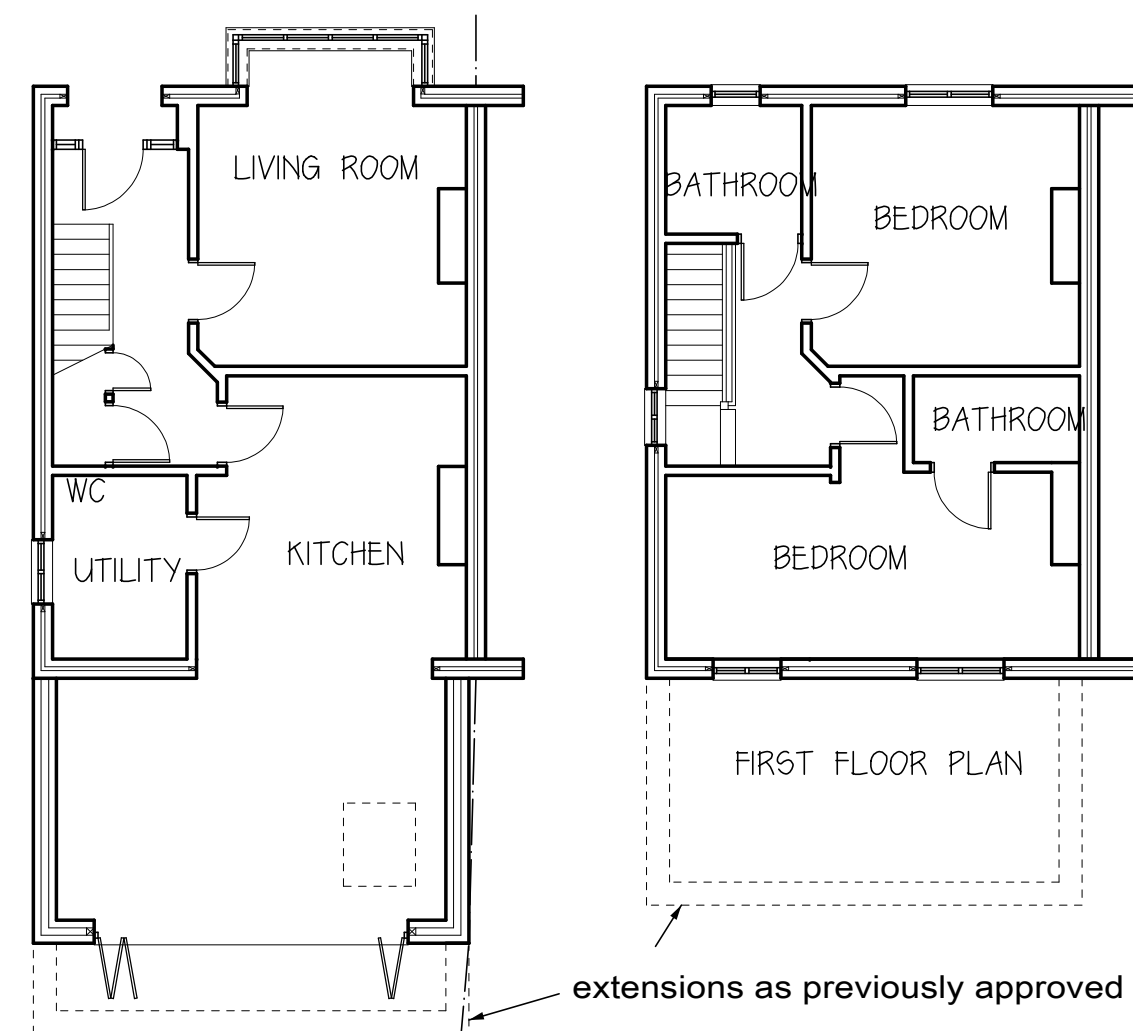

GROUND FLOOR PLAN

extensions as previously approved

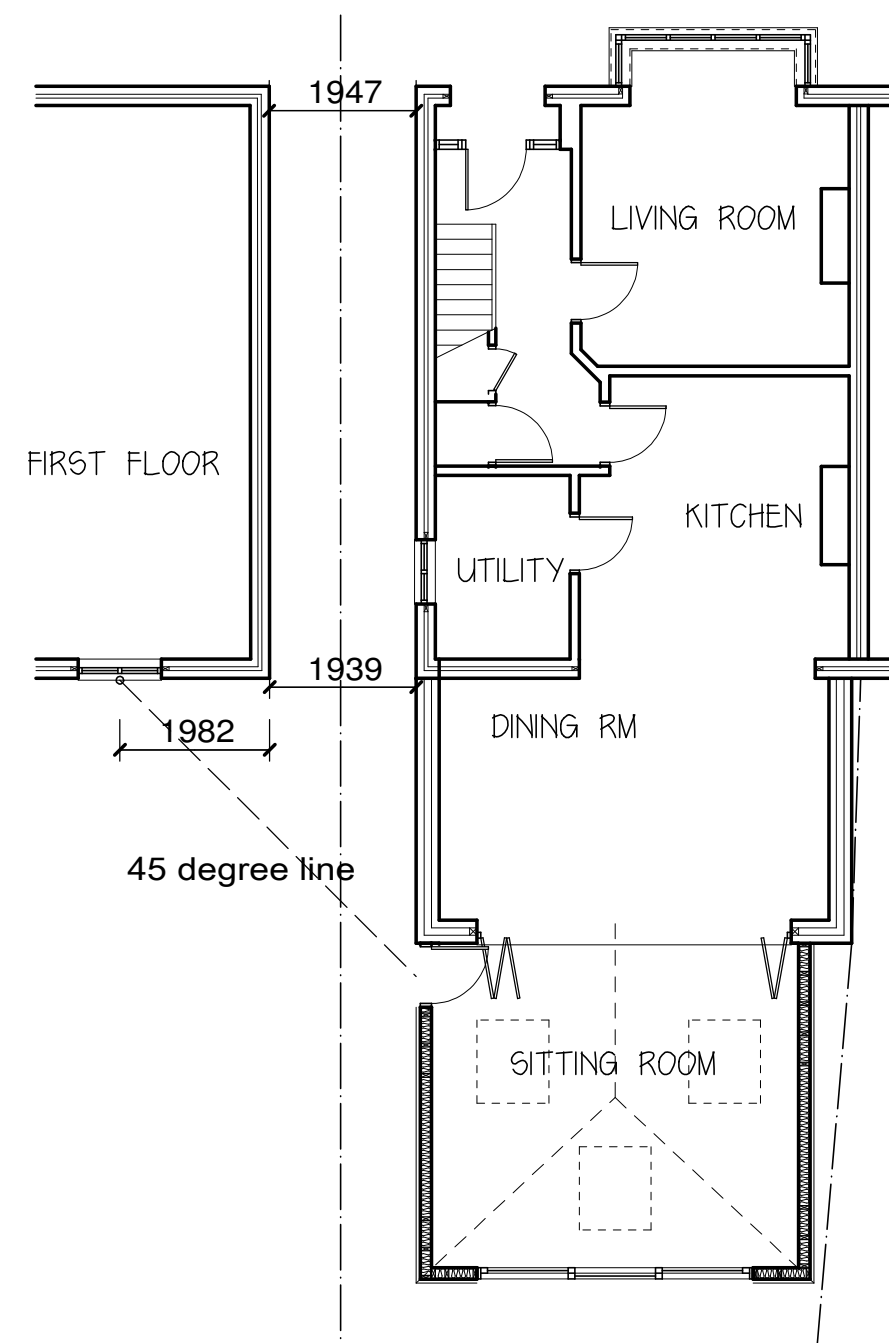


FIRST FLOOR

1947

1939

1982

45 degree line

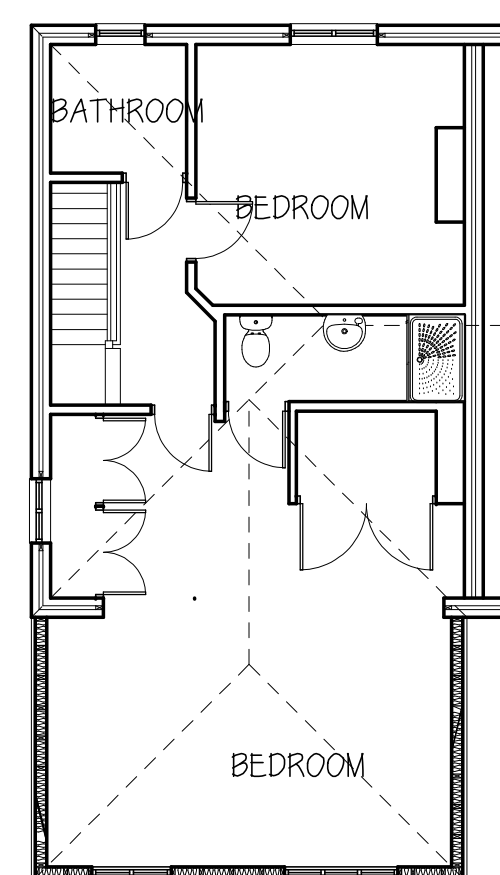

STEPHEN BROMLEY ASSOCIATES
5 WEST ST SHOREHAM BY SEA
WEST SUSSEX

PROPOSED EXTENSIONS AND
ALTERATIONS

AT SCALE 1:100

25 NEW BRIGHTON ROAD
EMSWORTH

Drawing no 11742-1b