



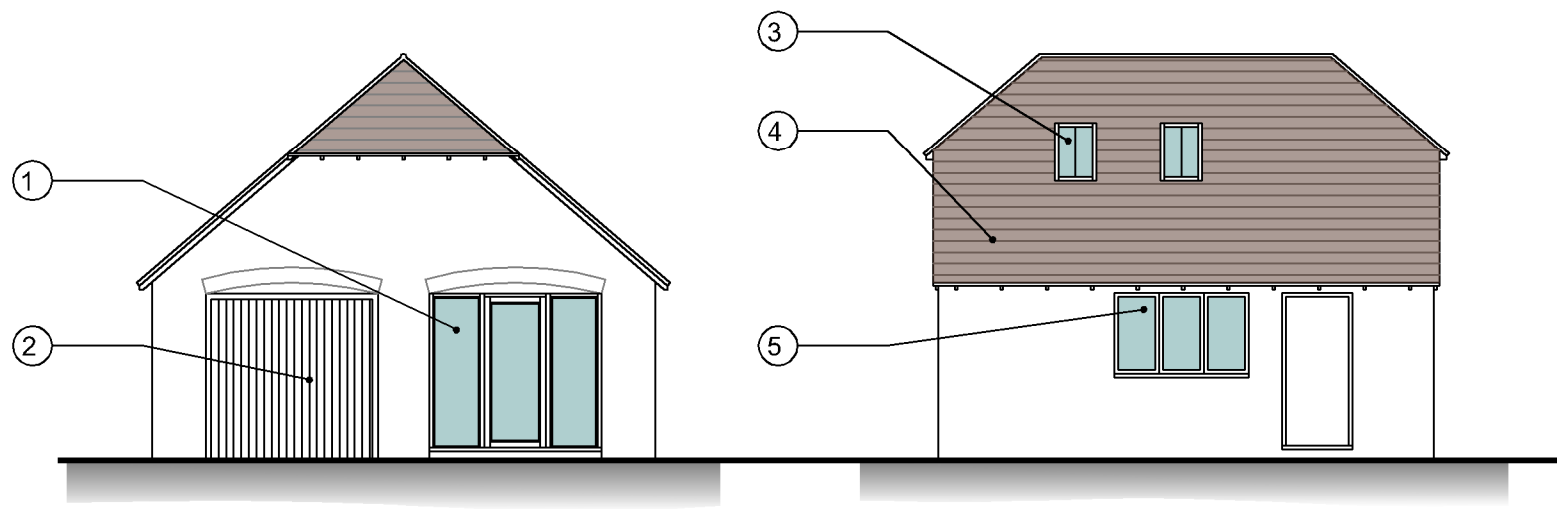

PROPOSED SOUTH WEST ELEVATION  
SCALE 1:100

PROPOSED SOUTH EAST ELEVATION  
SCALE 1:100

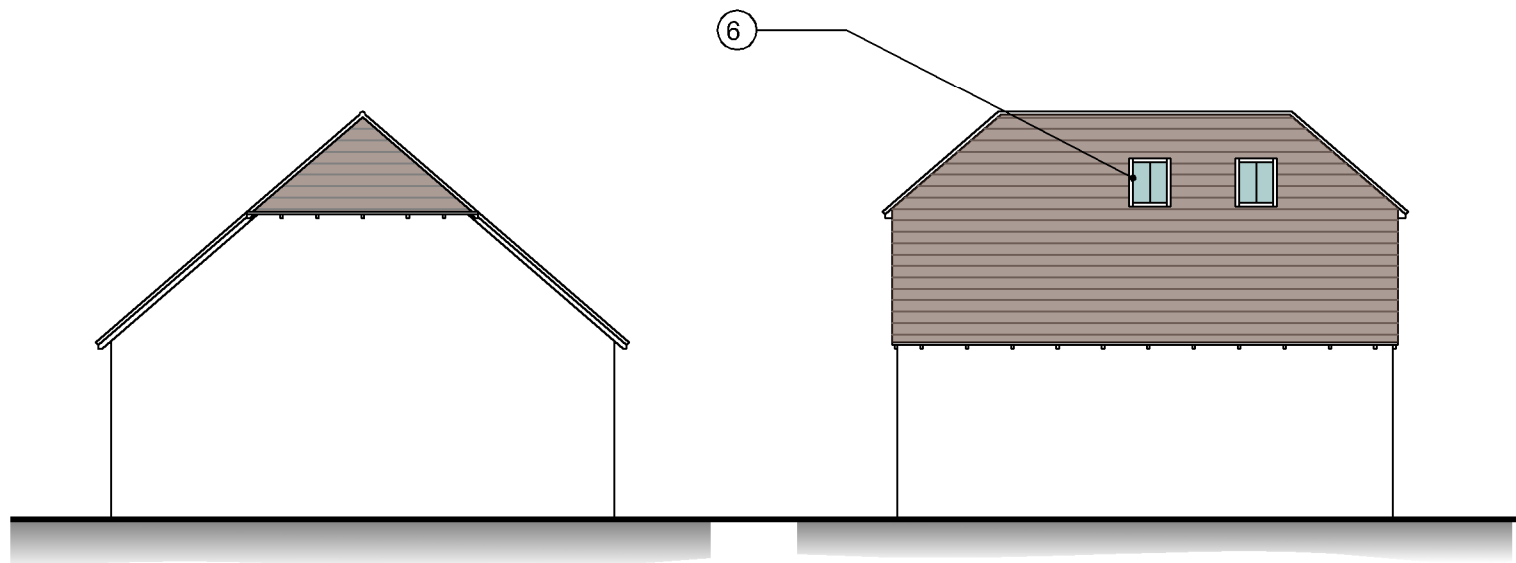


PROPOSED NORTH EAST ELEVATION  
SCALE 1:100

PROPOSED NORTH WEST ELEVATION  
SCALE 1:100


### PROPOSED MATERIAL SCHEDULE:

- ①. proposed glazed entrance door and fixed side lights.
- ②. existing garage door to remain.
- ③. conservation roof lights from velux or similar approved.
- ④. existing clay tiles to be reused.
- ⑤. existing timber window and garage side door to remain.
- ⑥. conservation roof lights from velux or similar approved @ 1.7m above floor level.
- ⑦. new proposed timber rafters, upright walls and floor joists.
- ⑧. modern trussed roof cut, adapted and removed where necessary to form room in roof.

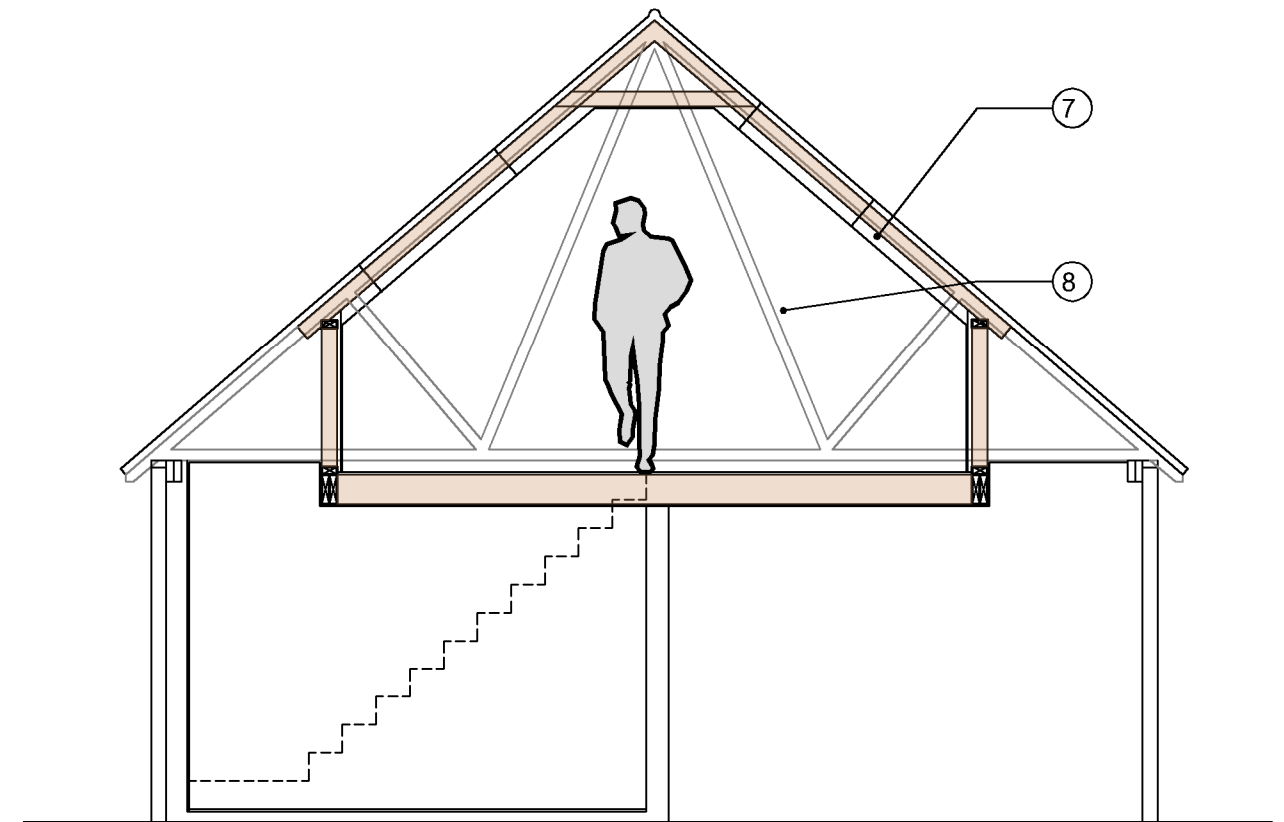

PROPOSED TYPICAL SECTION  
SCALE 1:100

SCALE BAR 1:100

 

Note:  
Do not Scale from this Drawing (except for planning approval).  
All dimensions are in millimetres and to be checked on site.  
All Dimensions relating to subcontractors or suppliers work  
must be checked and agreed between the main contractor and  
the sub-contractors and suppliers.

|                                                                      |  |                    |            |                              |          |                                                                       |
|----------------------------------------------------------------------|--|--------------------|------------|------------------------------|----------|-----------------------------------------------------------------------|
| DRAWING TITLE -<br><br>PLANNING APPLICATION -<br>PROPOSED ELEVATIONS |  | DATE -<br>May 2022 |            | SCALE -<br>1:100 @ A3        |          | grp architectural design<br>t. 07747 011252 e. gavin.page77@gmail.com |
|                                                                      |  | DRN -<br>gp        | CHK -<br>- | DRAWING REF -<br>22202 PL301 | Rev<br>B |                                                                       |
| CLIENT -<br>Mr & Mrs Clift, 89 St Marys Road, Hayling Island, Hants. |  |                    |            |                              |          |                                                                       |