






North (front) elevation
(unchanged in new proposal)

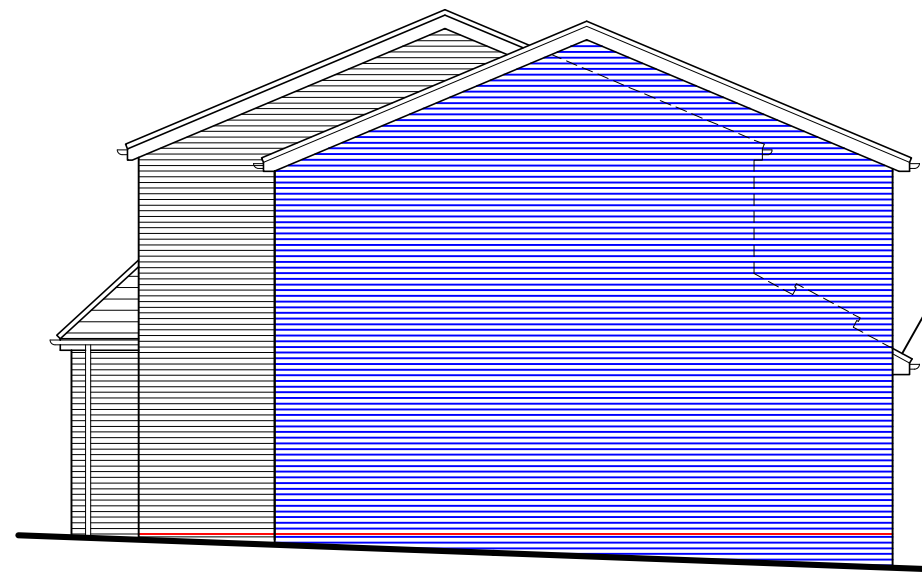


West (side) elevation

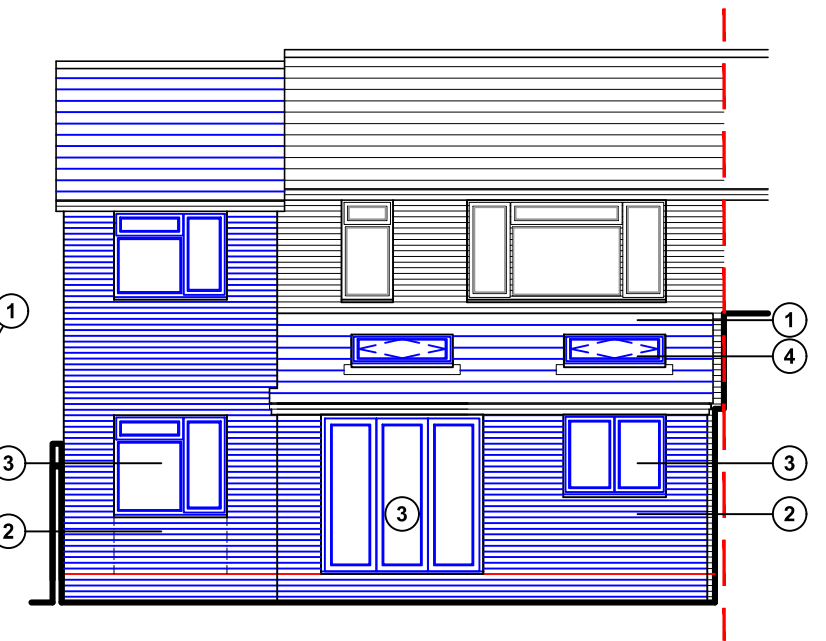

South (rear) elevation

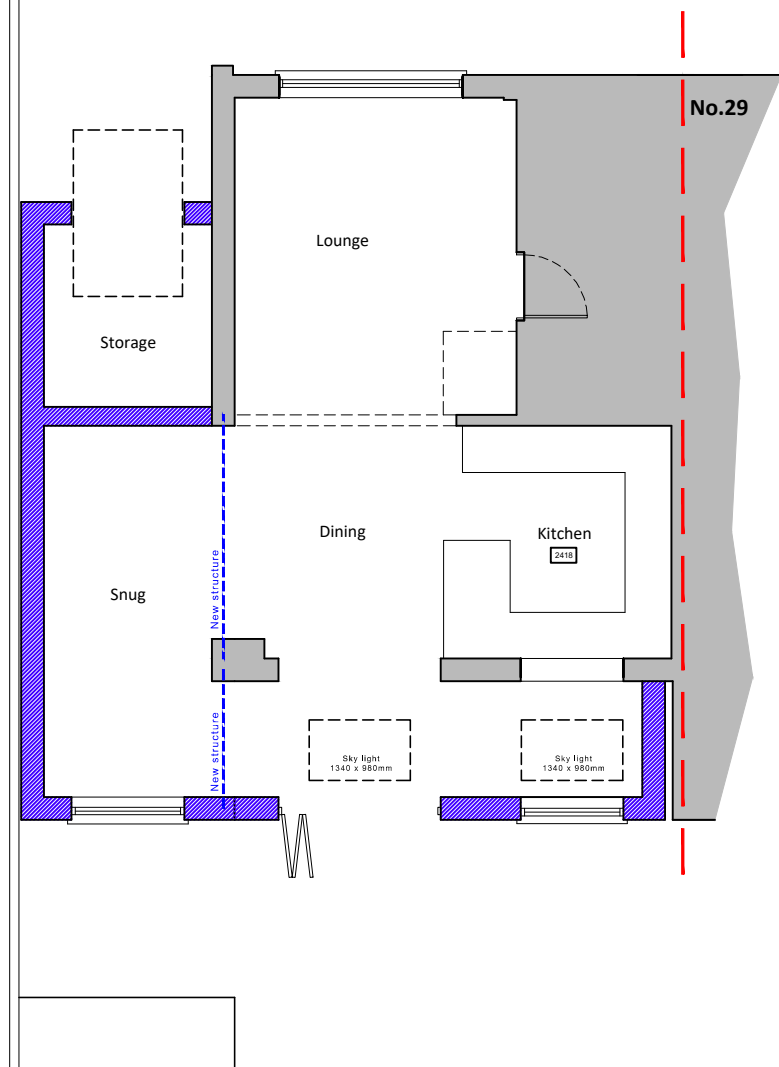

Ground floor plan

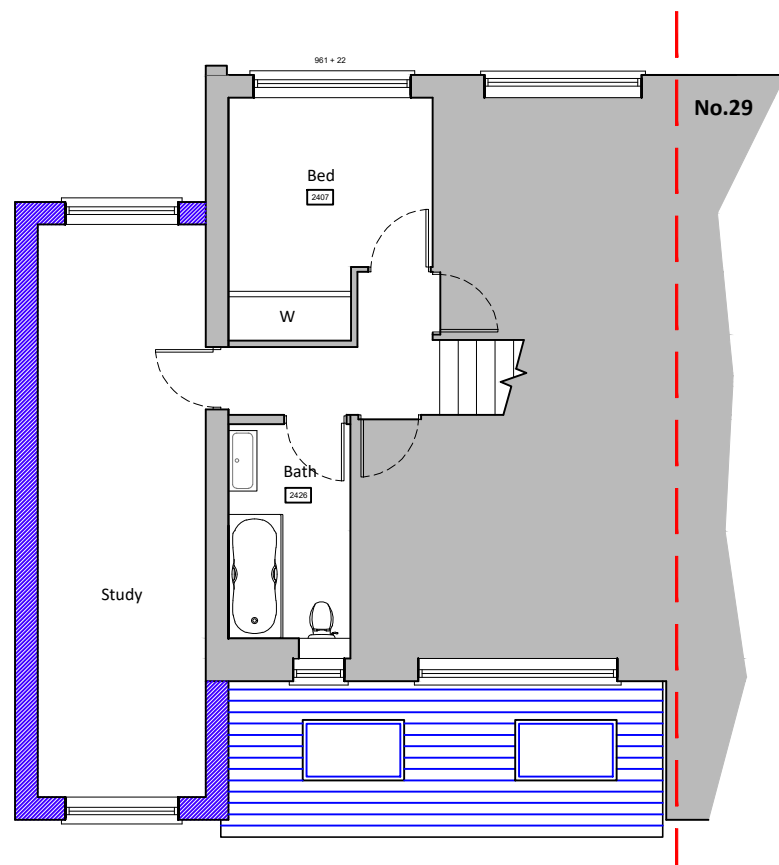

First floor plan


- Proposed schedule of materials:
- 1 Roof tiles to match existing
 - 2 Bricks to match existing
 - 3 Doors/windows to match existing
 - 4 Skylights - Velux or similar product

- Existing walls
- Proposed walls
- Proposed structure



Site plan

scale 1:500

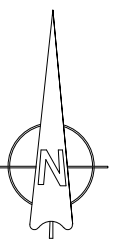


Single storey rear extension

Two storey rear extension

(Two storey side extension as approved under reference number APP/21/01213)

Proposed floor plans & elevations scale 1:100

 

For MR & MRS REDMAN	Title PROPOSED FLOOR PLANS, ELEVATIONS & SITE PLAN	Office Tel: 01243 933732
Project PROPOSED TWO STOREY & SINGLE STOREY REAR EXTENSION AT 31 WRAYSBURY OAK DRIVE, EMSWORTH, PO10 7UU	Date AUG 2022	Drawn JB
	Scale 1:100 & 1:500 @ A3	Checked -
	Job Number PL2.609.22	Drawing Number -02
		Revision
		Web: www.jb-architecturedesign.com
		Email: admin@jb-architecturedesign.com
		JB ARCHITECTURE