



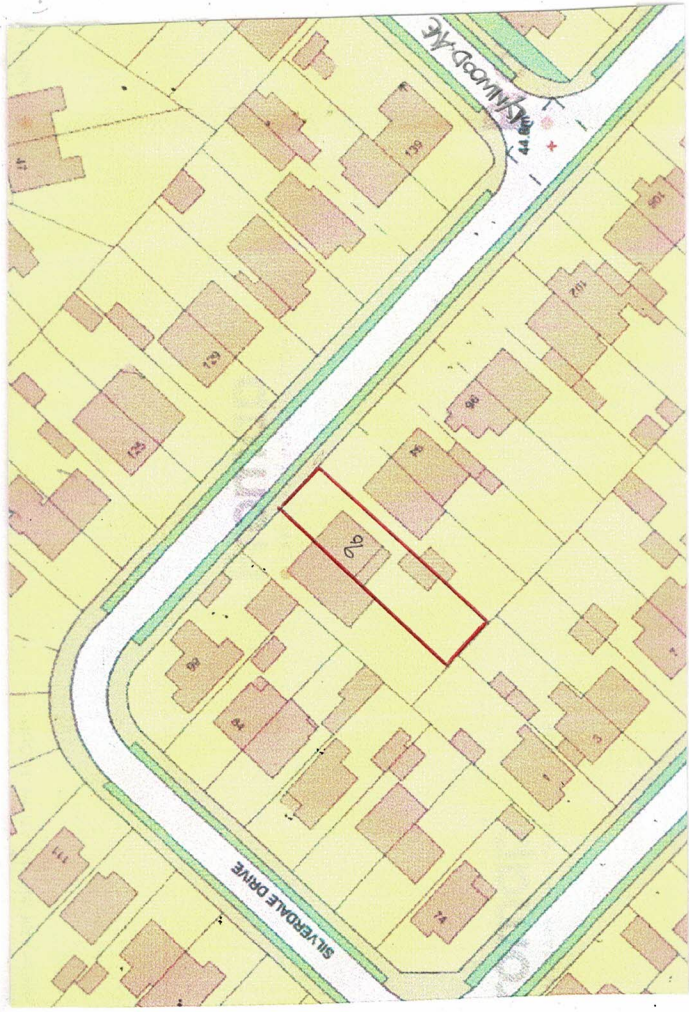


LOCATION PLAN
Scale 1:1250 AS UC 100065752




SITE PLAN
Scale 1:500

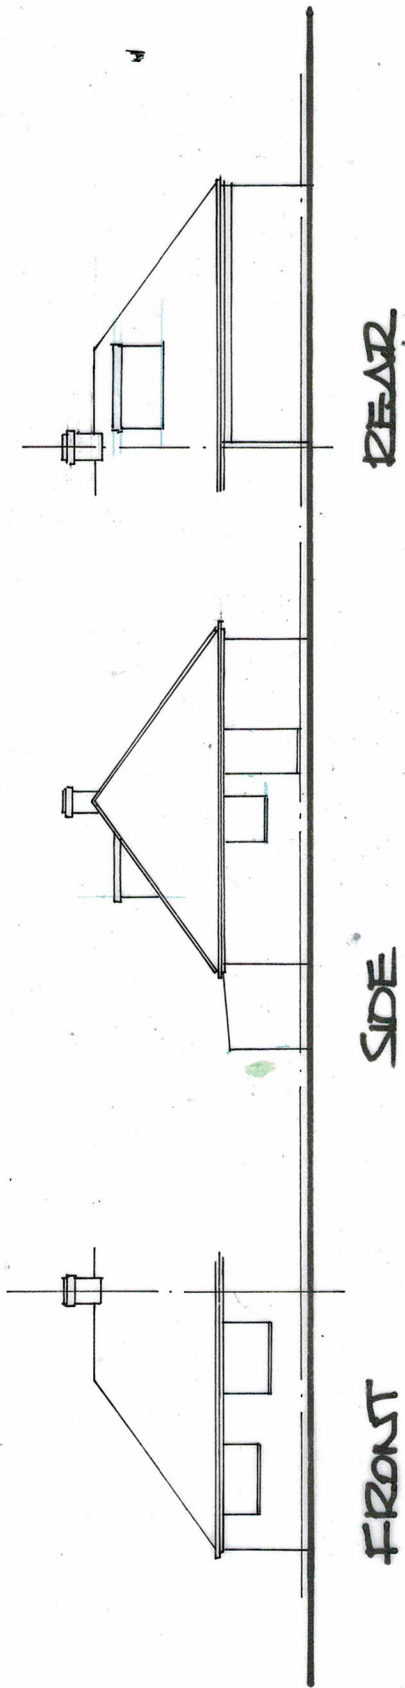

Scale 1:200

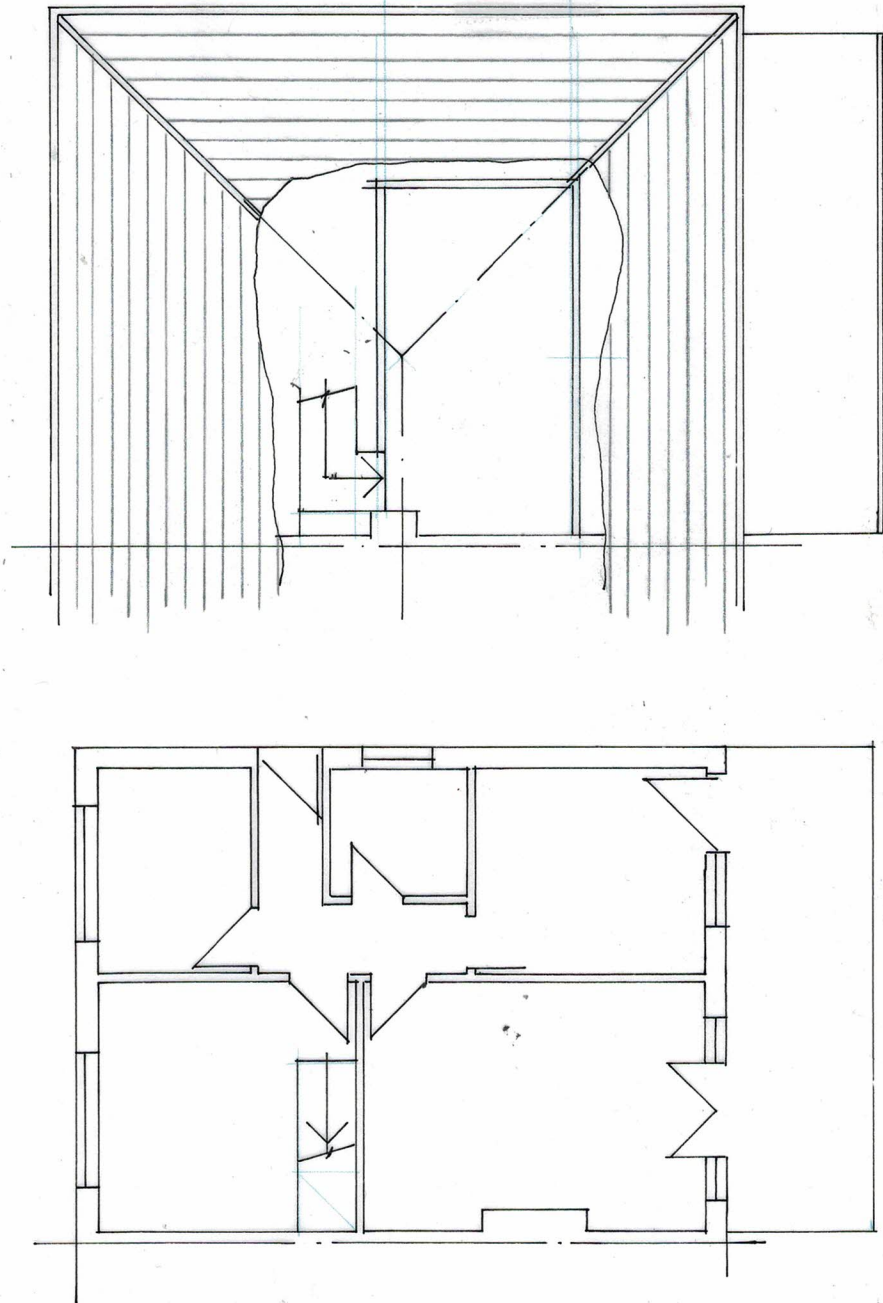

Scale 1:100

 

DEREK TREAGUS ASSOCIATES ARCHITECTURAL SERVICES Tel: 07956 624094 Email: derek.treagus@gmail.com	Project REAR EXTENSION & LOFT CONVERSION AT 90 SIL VERDALE DRIVE, WATERLOOVILLE, HAMPSHIRE. Client Ms Chloe Jones Subject Planning Drawing Existing Details Date: Sept 2022 Scale: 1:100, 1:200 @ A3 Rev: Drg. No. 22/267/01 • Copyright reserved. • All dimensions are to be site confirmed and should not be scaled unless for Planning purposes. • Verify all queries with the office.
--	---