


SCHEDULE OF ACCOMMODATION FIRST FLOOR					STAFF AREAS	TEACHING	STORE	WC AREAS	CIRCULATION
					7.5 m²	8.3 m²	3.7 m²	16.4 m²	16.4 m²
					10.8 m²	8.3 m²	8.4 m²	2.2 m²	3.1 m²
					8.4 m²	38.7 m²	2.8 m²	9.8 m²	83.2 m²
					32.9 m²		6.3 m²		16.4 m²
					25.8 m²			8.9 m²	
					9.8 m²			6.2 m²	
					10.8 m²				
					8.4 m²				
					9.3 m²				
					32.4 m²				
					79.2 m²				
					34.7 m²				
					28.7 m²				
					32.5 m²				
					32.4 m²				
					19.8 m²				
					22.5 m²				
					25.2 m²				
					17.1 m²				
					25.9 m²				
					26.2 m²				
					11.8 m²				
TOTAL					26.7 m²	564.5 m²	14.9 m²	42.9 m²	113.1 m²
TOTAL NIA					762.1 m²				
TOTAL GIA					845.0 m²				
TOTAL GEA					967.8 m²				

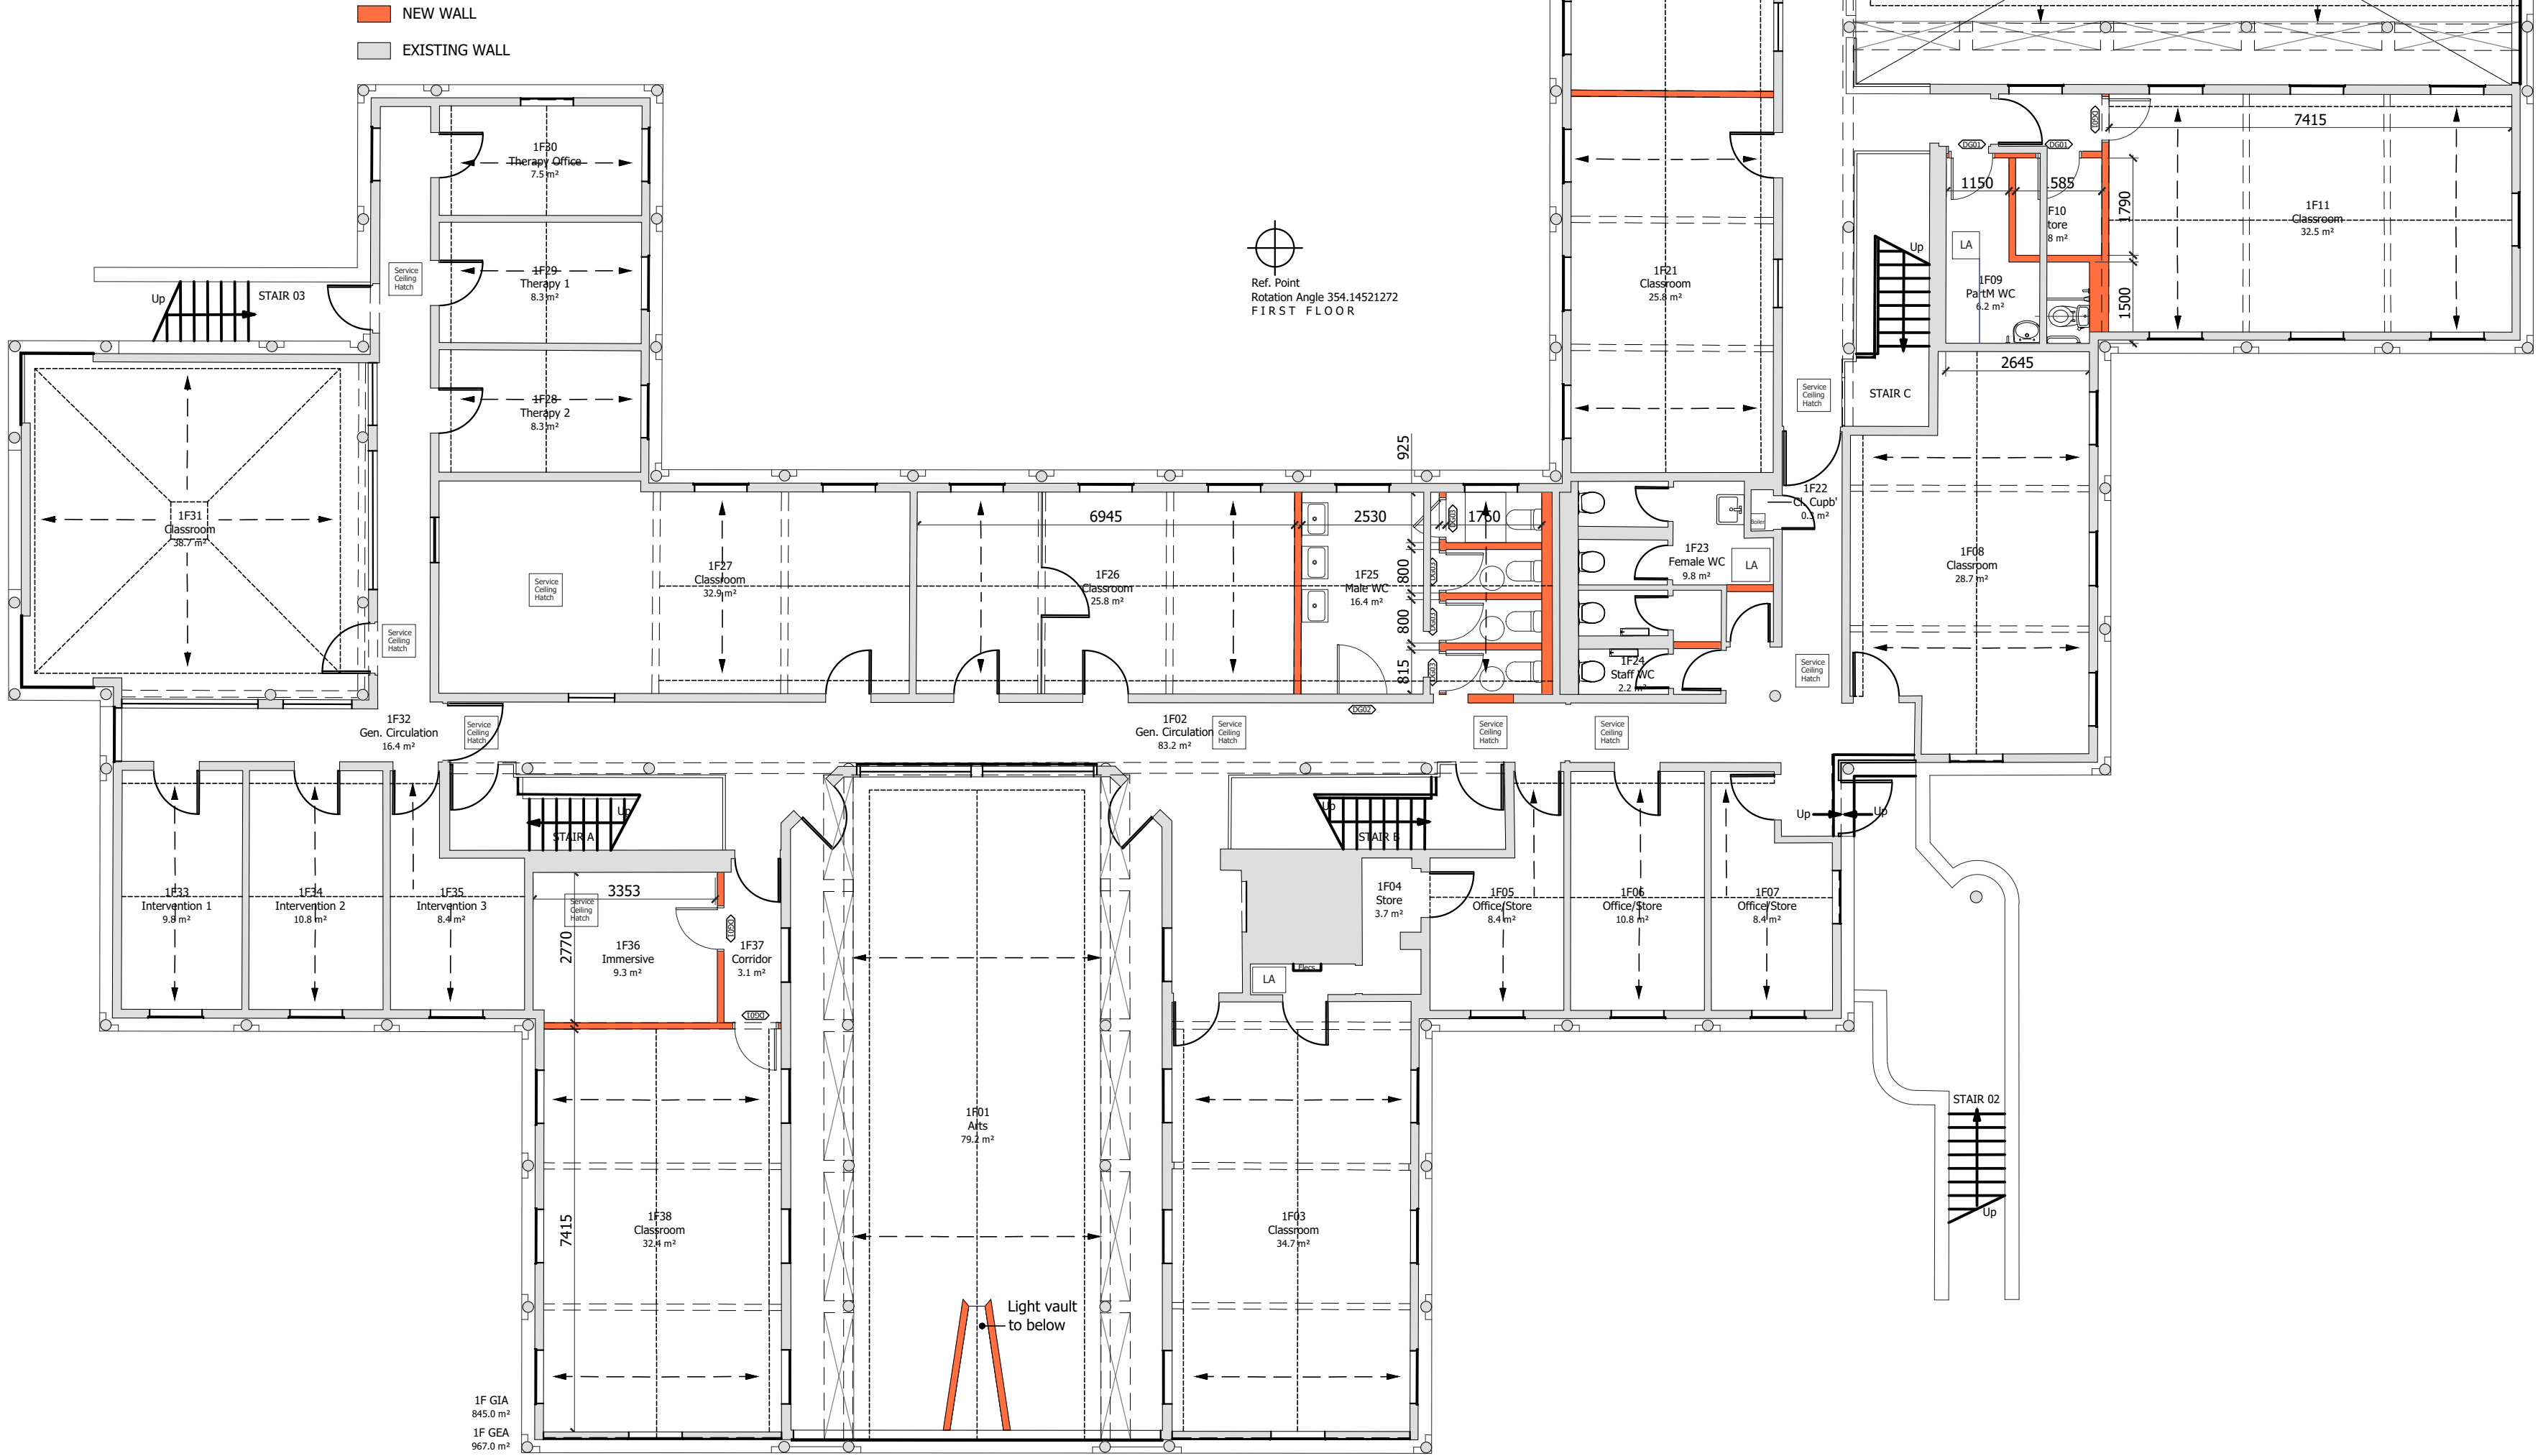

FIRST
floor plan

- Notes
1. This drawing is the copyright of MH Architects Ltd
 2. Do not scale this drawing except for Local Authority planning purposes
 3. All dimensions must be checked on site by the contractor prior to commencement of the works.

Client Approval					
X	A	-	Approved		
X	B	-	Approved with comments		
X	C	-	Do not use		
Rev.	Revision Note/Purpose of Issue	Drw By	Date	Chk By	Date
A	Issued for Comments (FIRST ISSUE)	MW	12.09.23	HJG	12.09.23
B	Issued for PLANNING	MW	28.09.23	HJG	28.09.23
E	Issued for PLANNING	MW	09.04.24	HJG	09.04.24

Client		OUTCOMES FIRST GROUP	
Job title		McCormack House School 56a East Street, Havant	
Drawing title		1F Plan Proposed	
Drawn	Date	Checked	Date
MW	Sept. 23	HJG	Sept. 23
Job No.	Pro.	Org.	Zone
23-086	MCH	MHA	ZZ
Purpose of issue		Level	Type
		01	DR
		Role	No.
		A	0121
		Rev.	E
PLANNING			

Ground Floor | Bicentennial Building
Southern Gate | Chichester
West Sussex | PO19 8EZ

T: 01243 774748
E: admin@mharchitects.co.uk
www.mharchitects.co.uk

Unlimited Company
Registered in England No. 09942733

