



HOUSE TYPE SCHEDULE

HOUSE TYPE - B
(Refer to site location plan Drawing No. 0510 for individual house locations).


- Pyle Close No. 16
- Pyle Close No. 22
- Pyle Close No. 28
- Hemsley Walk No. 4
- Hemsley Walk No. 8
- Hemsley Walk No. 28
- Hemsley Walk No. 38

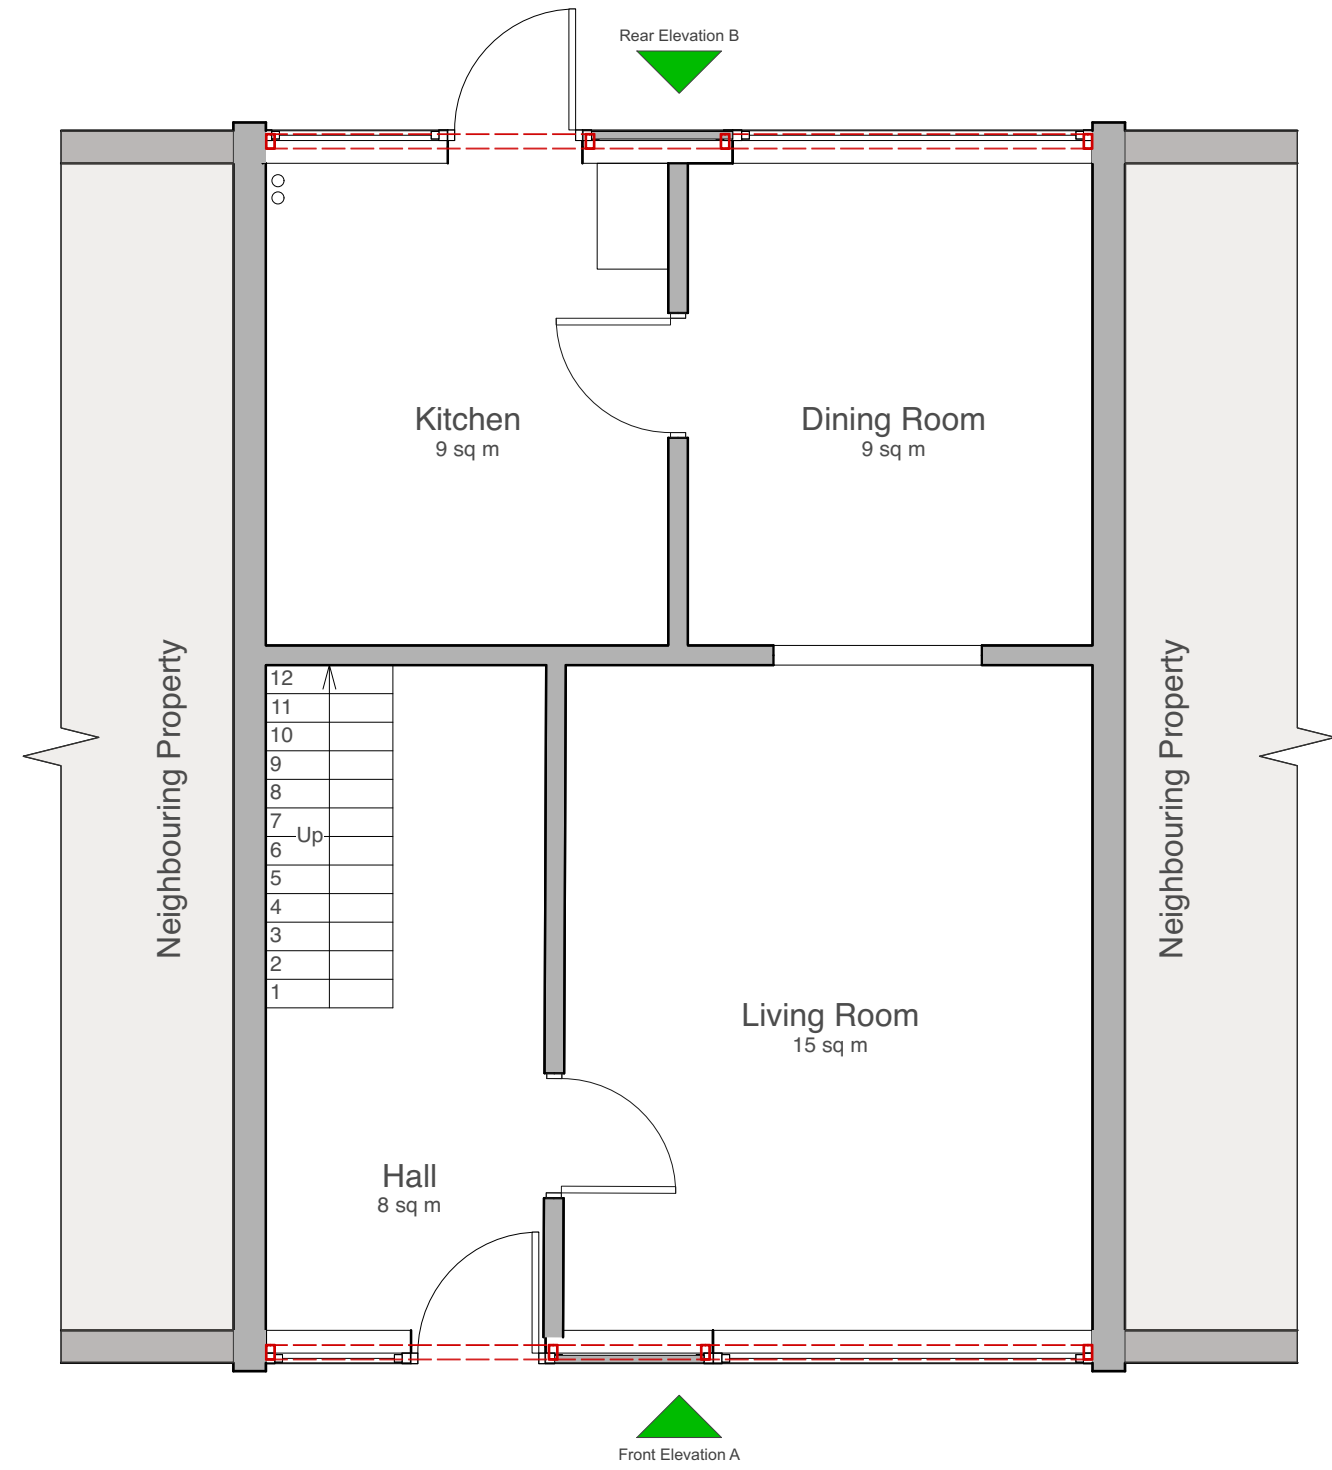


EXISTING GROUND FLOOR PLAN
GENERAL ARRANGEMENT
Scale 1:50

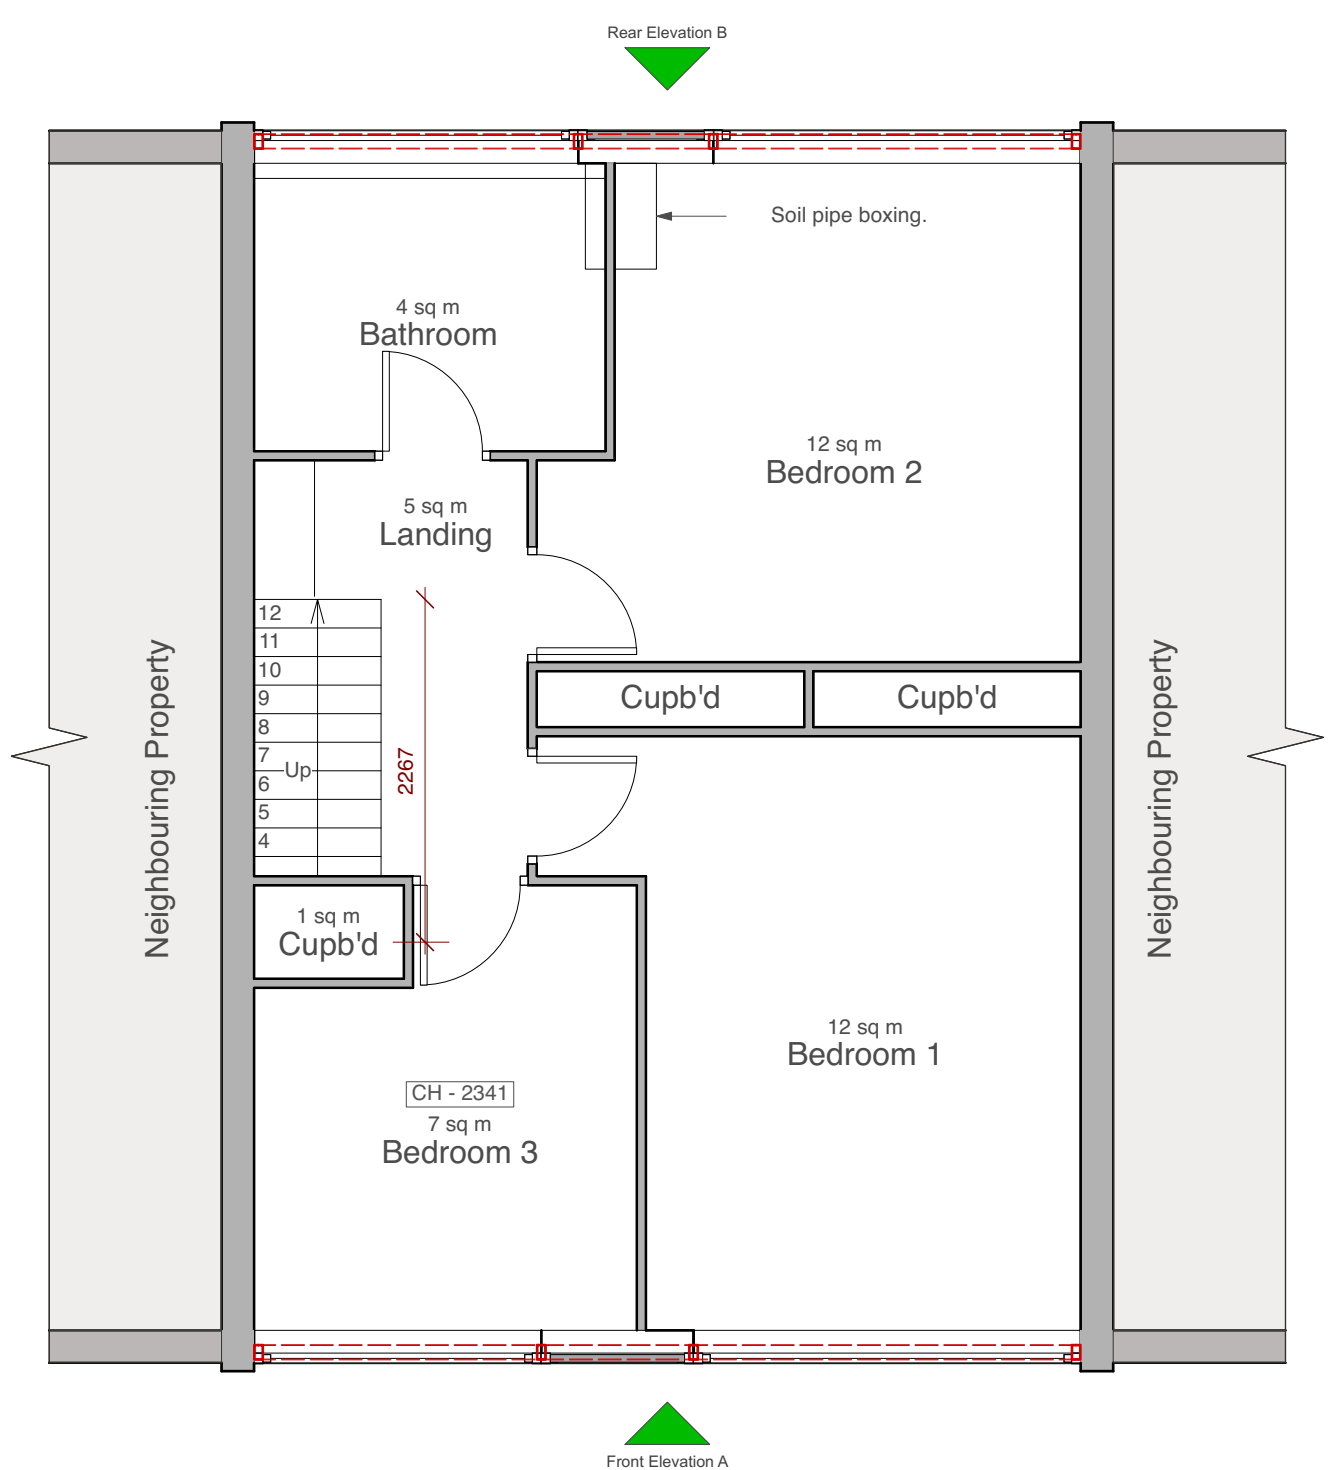

EXISTING FIRST FLOOR PLAN
GENERAL ARRANGEMENT
Scale 1:50

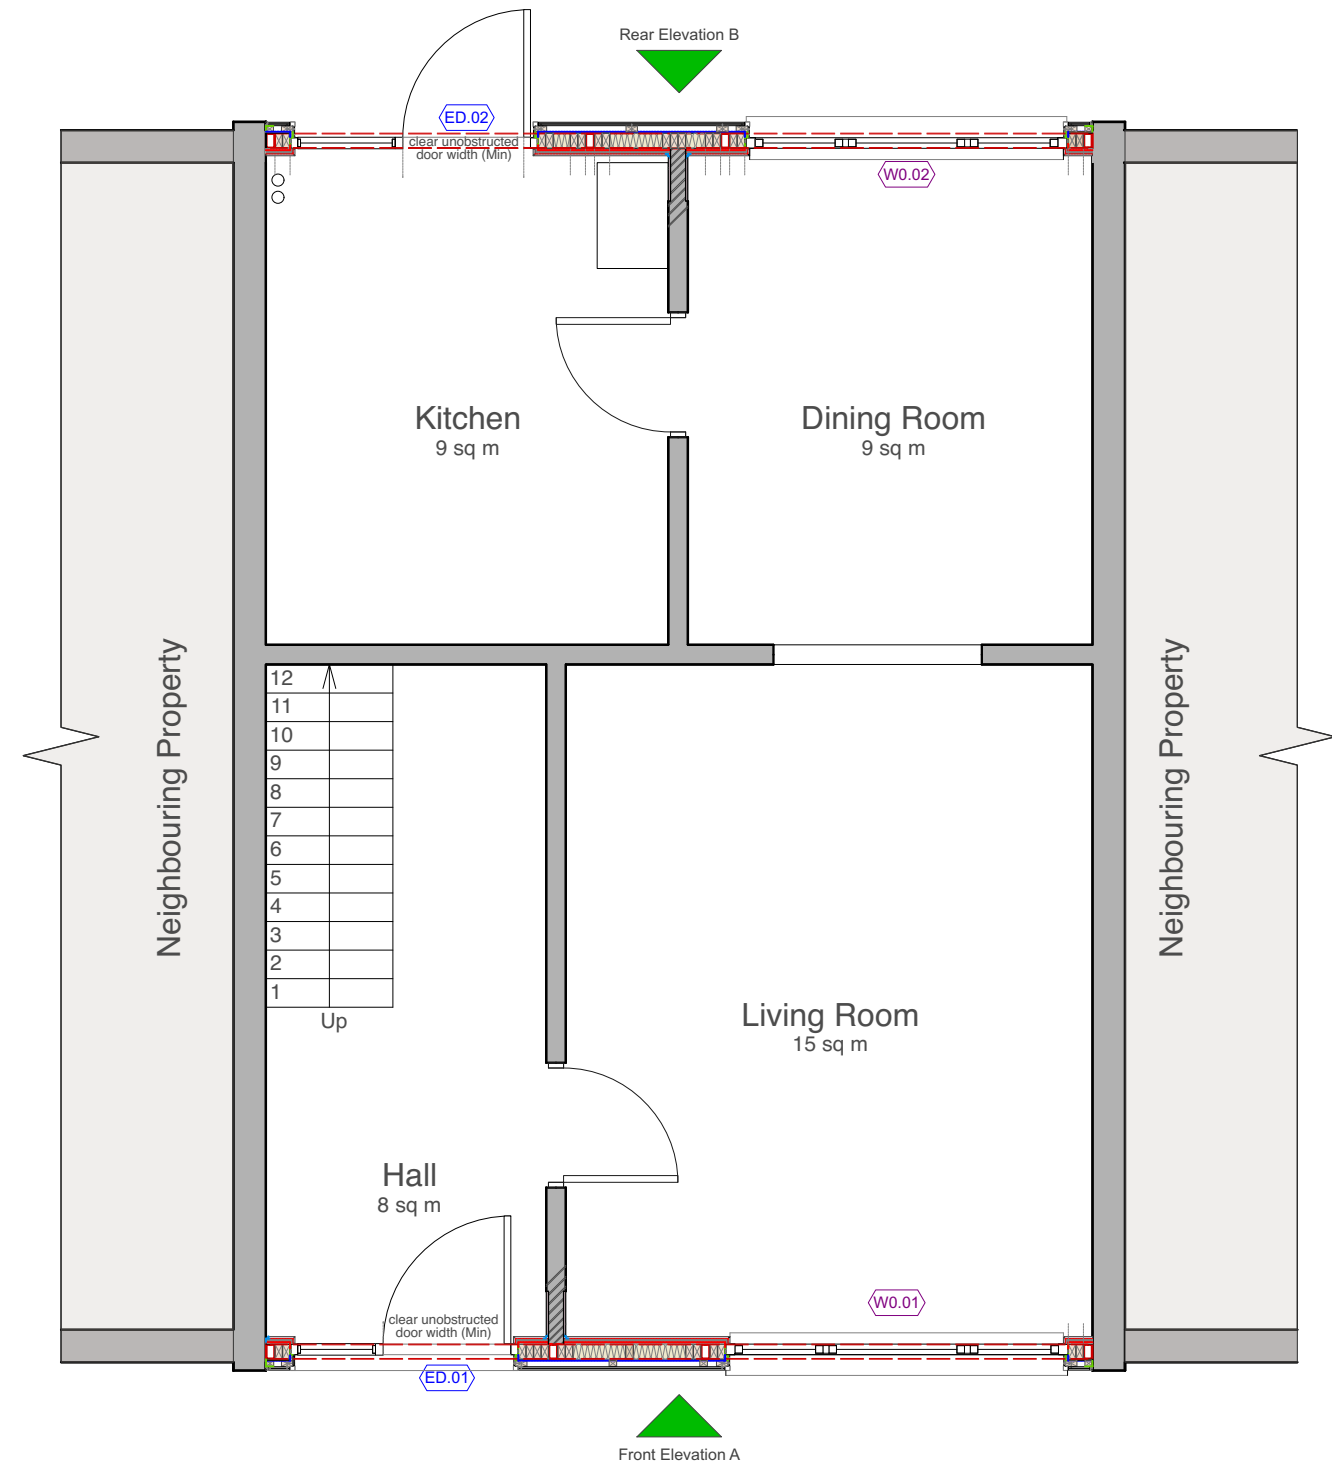


PROPOSED GROUND FLOOR PLAN
GENERAL ARRANGEMENT
Scale 1:50

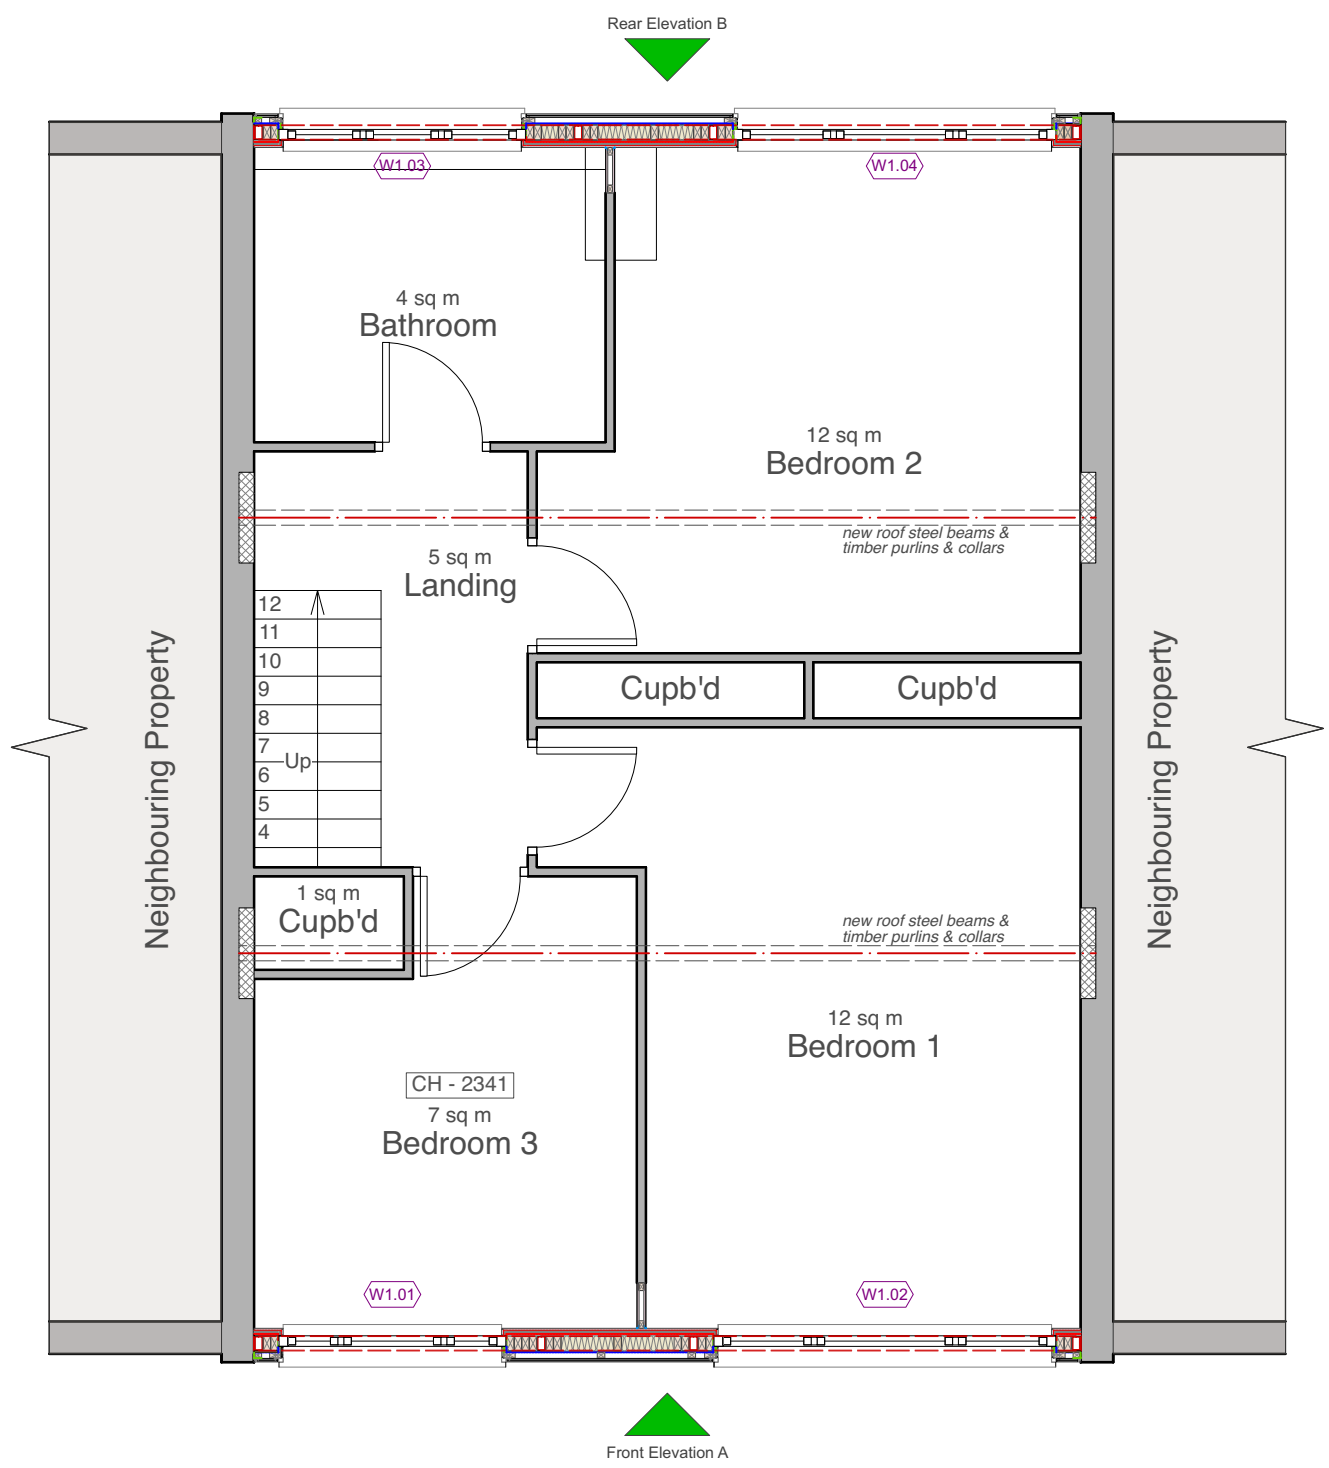

PROPOSED FIRST FLOOR PLAN
GENERAL ARRANGEMENT
Scale 1:50

EXISTING & PROPOSED GENERIC FLOOR PLANS
HOUSE TYPE - B

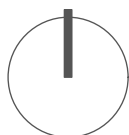

For north orientations of individual houses refer
to site location plan Drawing No. 0520



Chartered Architects
Chartered Building Surveyors
Interior Designers
CDM Services

3 GP Centre, Yeoman Road,
Ringwood, Hampshire, BH24 3FF
+44 (0)1425 472 833
www.kendallkingscott.co.uk

Project
Cowplain Structural Repairs

Client
The Guinness Partnership

Scale
1:50

Paper Size
ISO A1

Filename
220324.vwx

© Copyright

P1 29/09/22 DM CL Planning Application - Submission.

Rev Date By Ap Note

Drawing Title
Existing & Proposed Floor Plans
House Type B

Project Number
220324-0524

Revision
P1

Date
30/08/2022

Drawn
DM

Checked
CL

Purpose/Status
PLANNING

Check all dimensions and levels on site

Only to be used on the site for which designed. The electronic transmission of designs/information contained in this drawing is carried out entirely at the User's risk and Kendall Kingscott Ltd. will have no liability for any errors or inaccuracies arising therefrom. The production of amended or updated information from the said designs/information by the User is entirely the responsibility of the User and Kendall Kingscott Ltd. shall have no responsibility in respect thereof whatsoever.