




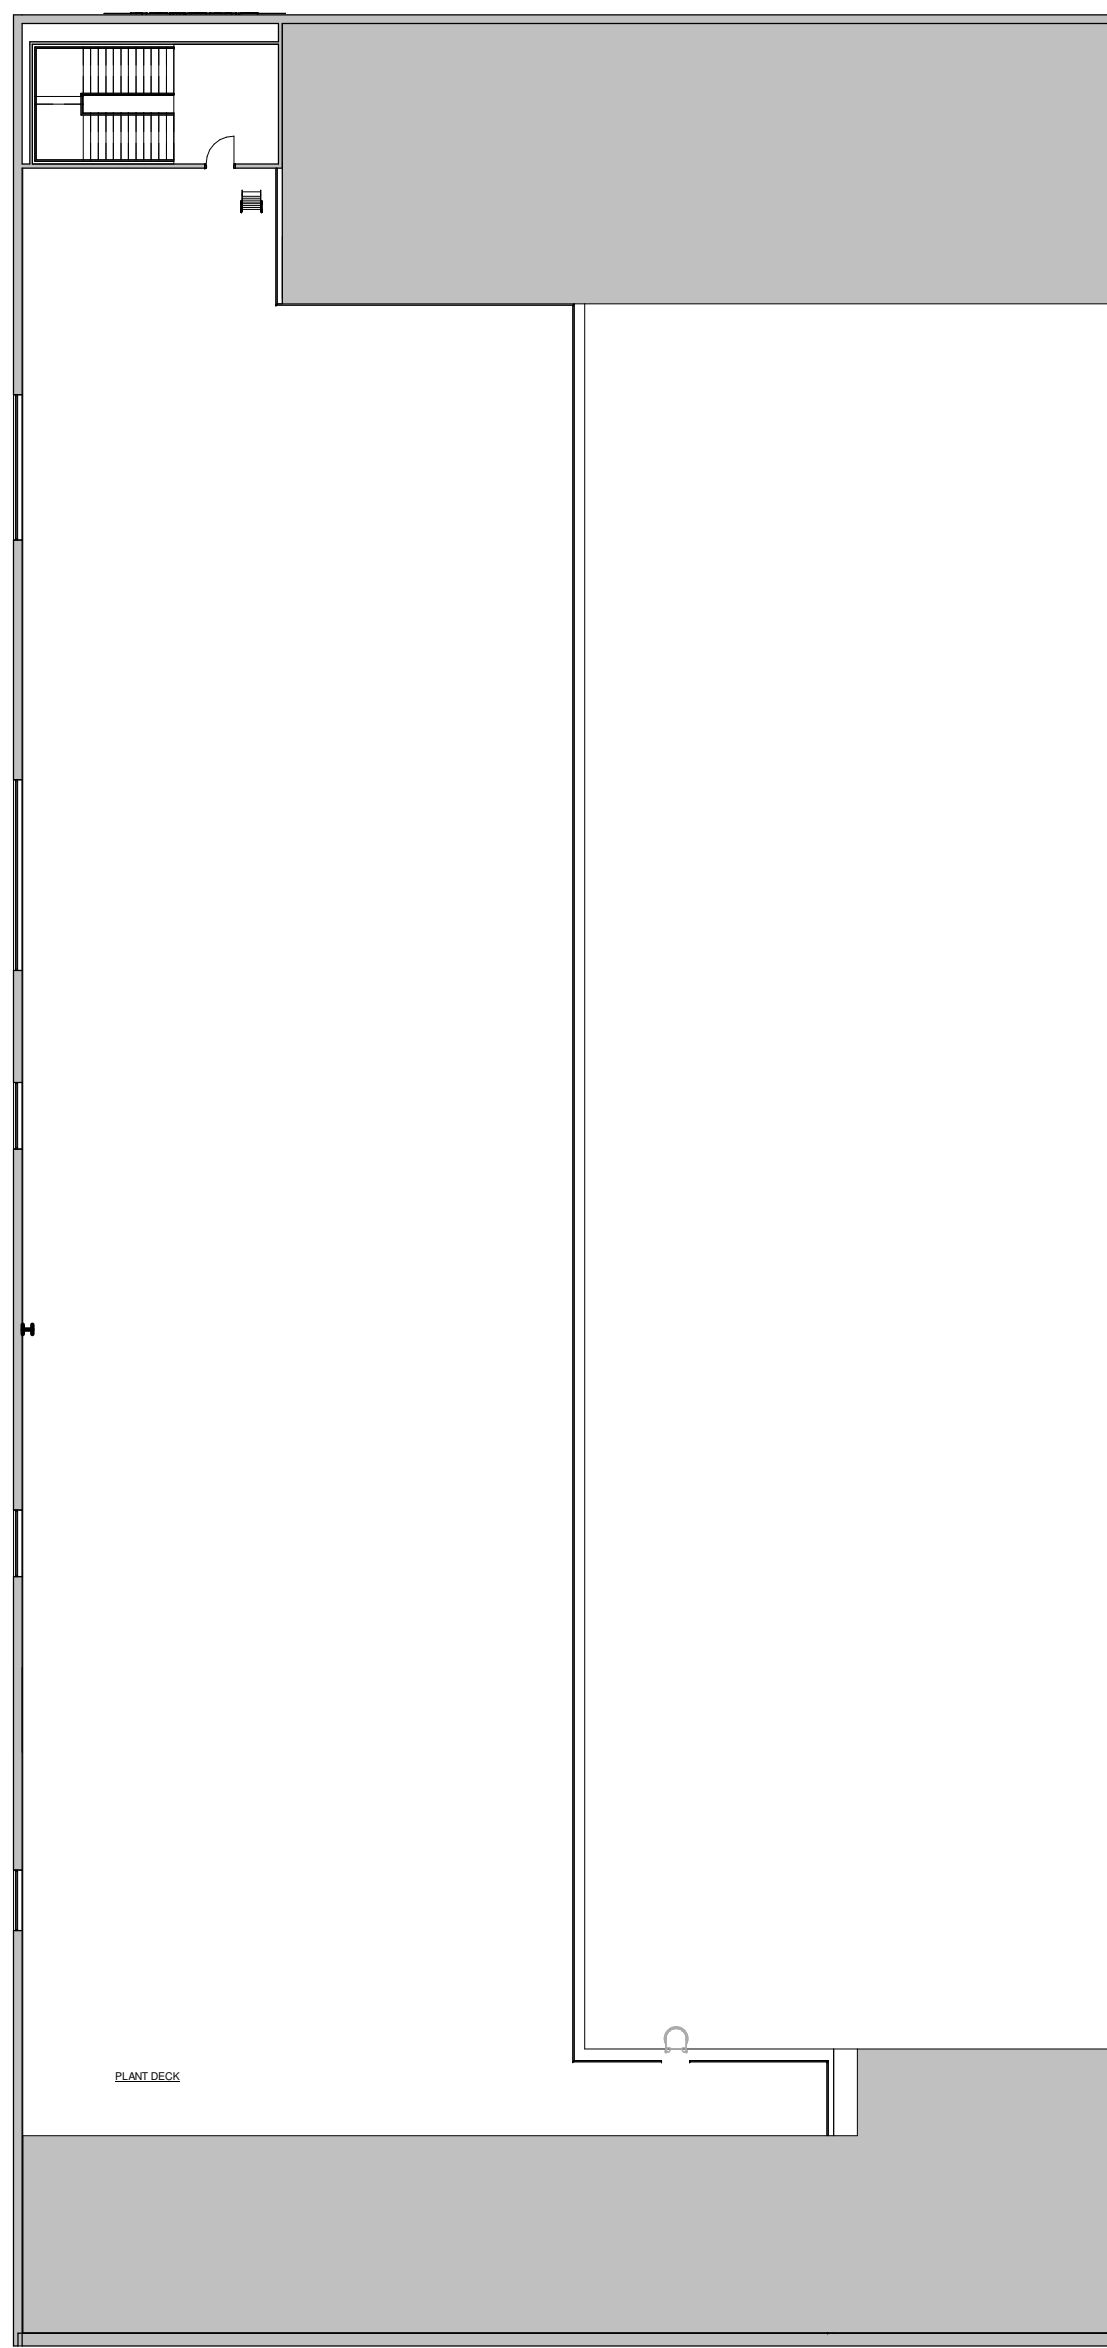

PLANT DECK
1 : 250

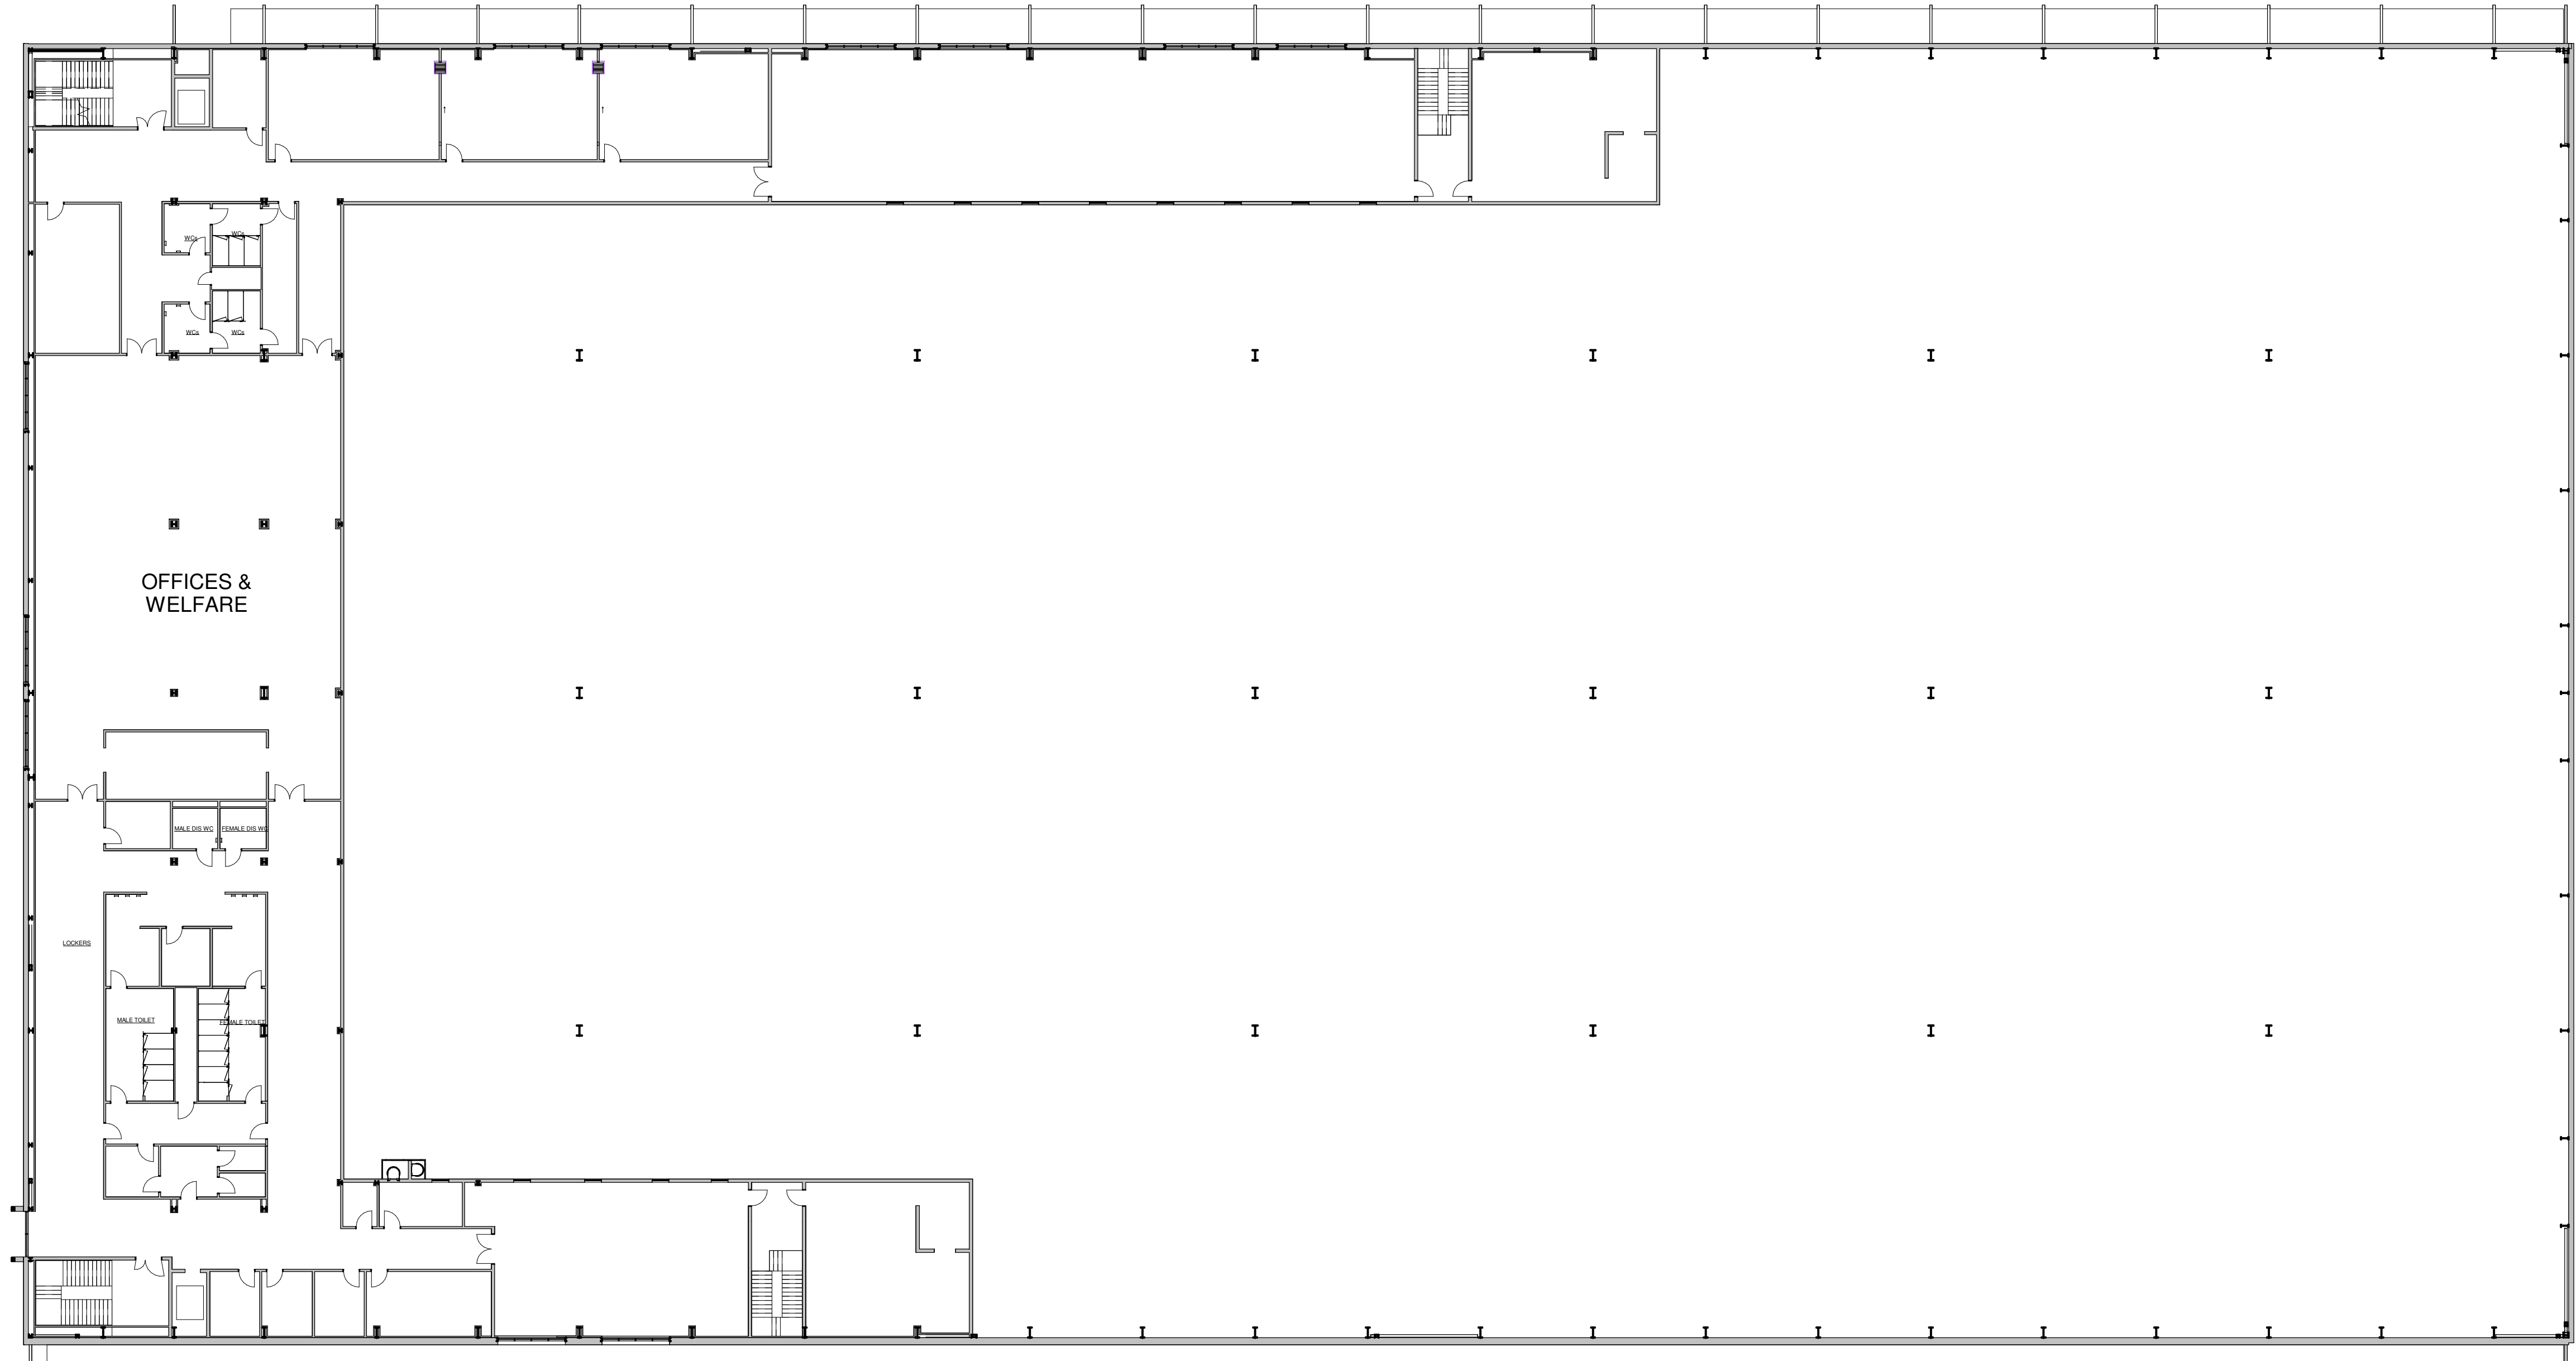

FIRST FLOOR MEZZANINE PLAN
1 : 250


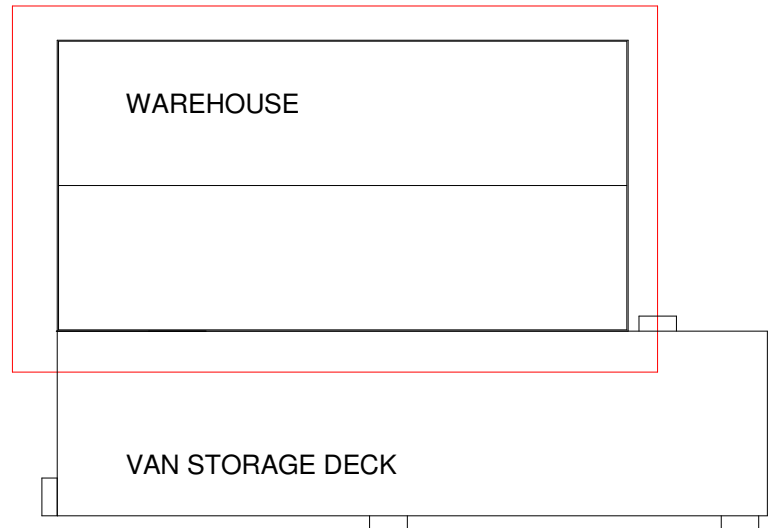


KEY PLAN
1 : 2000

Architects are to be notified of any discrepancies.
Contractors must check all dimensions on site.
This drawing is subject to copyright laws and is to be used on this project only.
This drawing is to be used only for the information as stated only.
For other information refer to the latest revision of any cross referenced drawings.
To be read in conjunction with relevant design standards/protocols.

This is a colour drawing. In order to ensure any subsequent reproduction is viewed correctly it should be printed in full colour.

2 0 2 4 6 8 10
SCALE 1:250
m

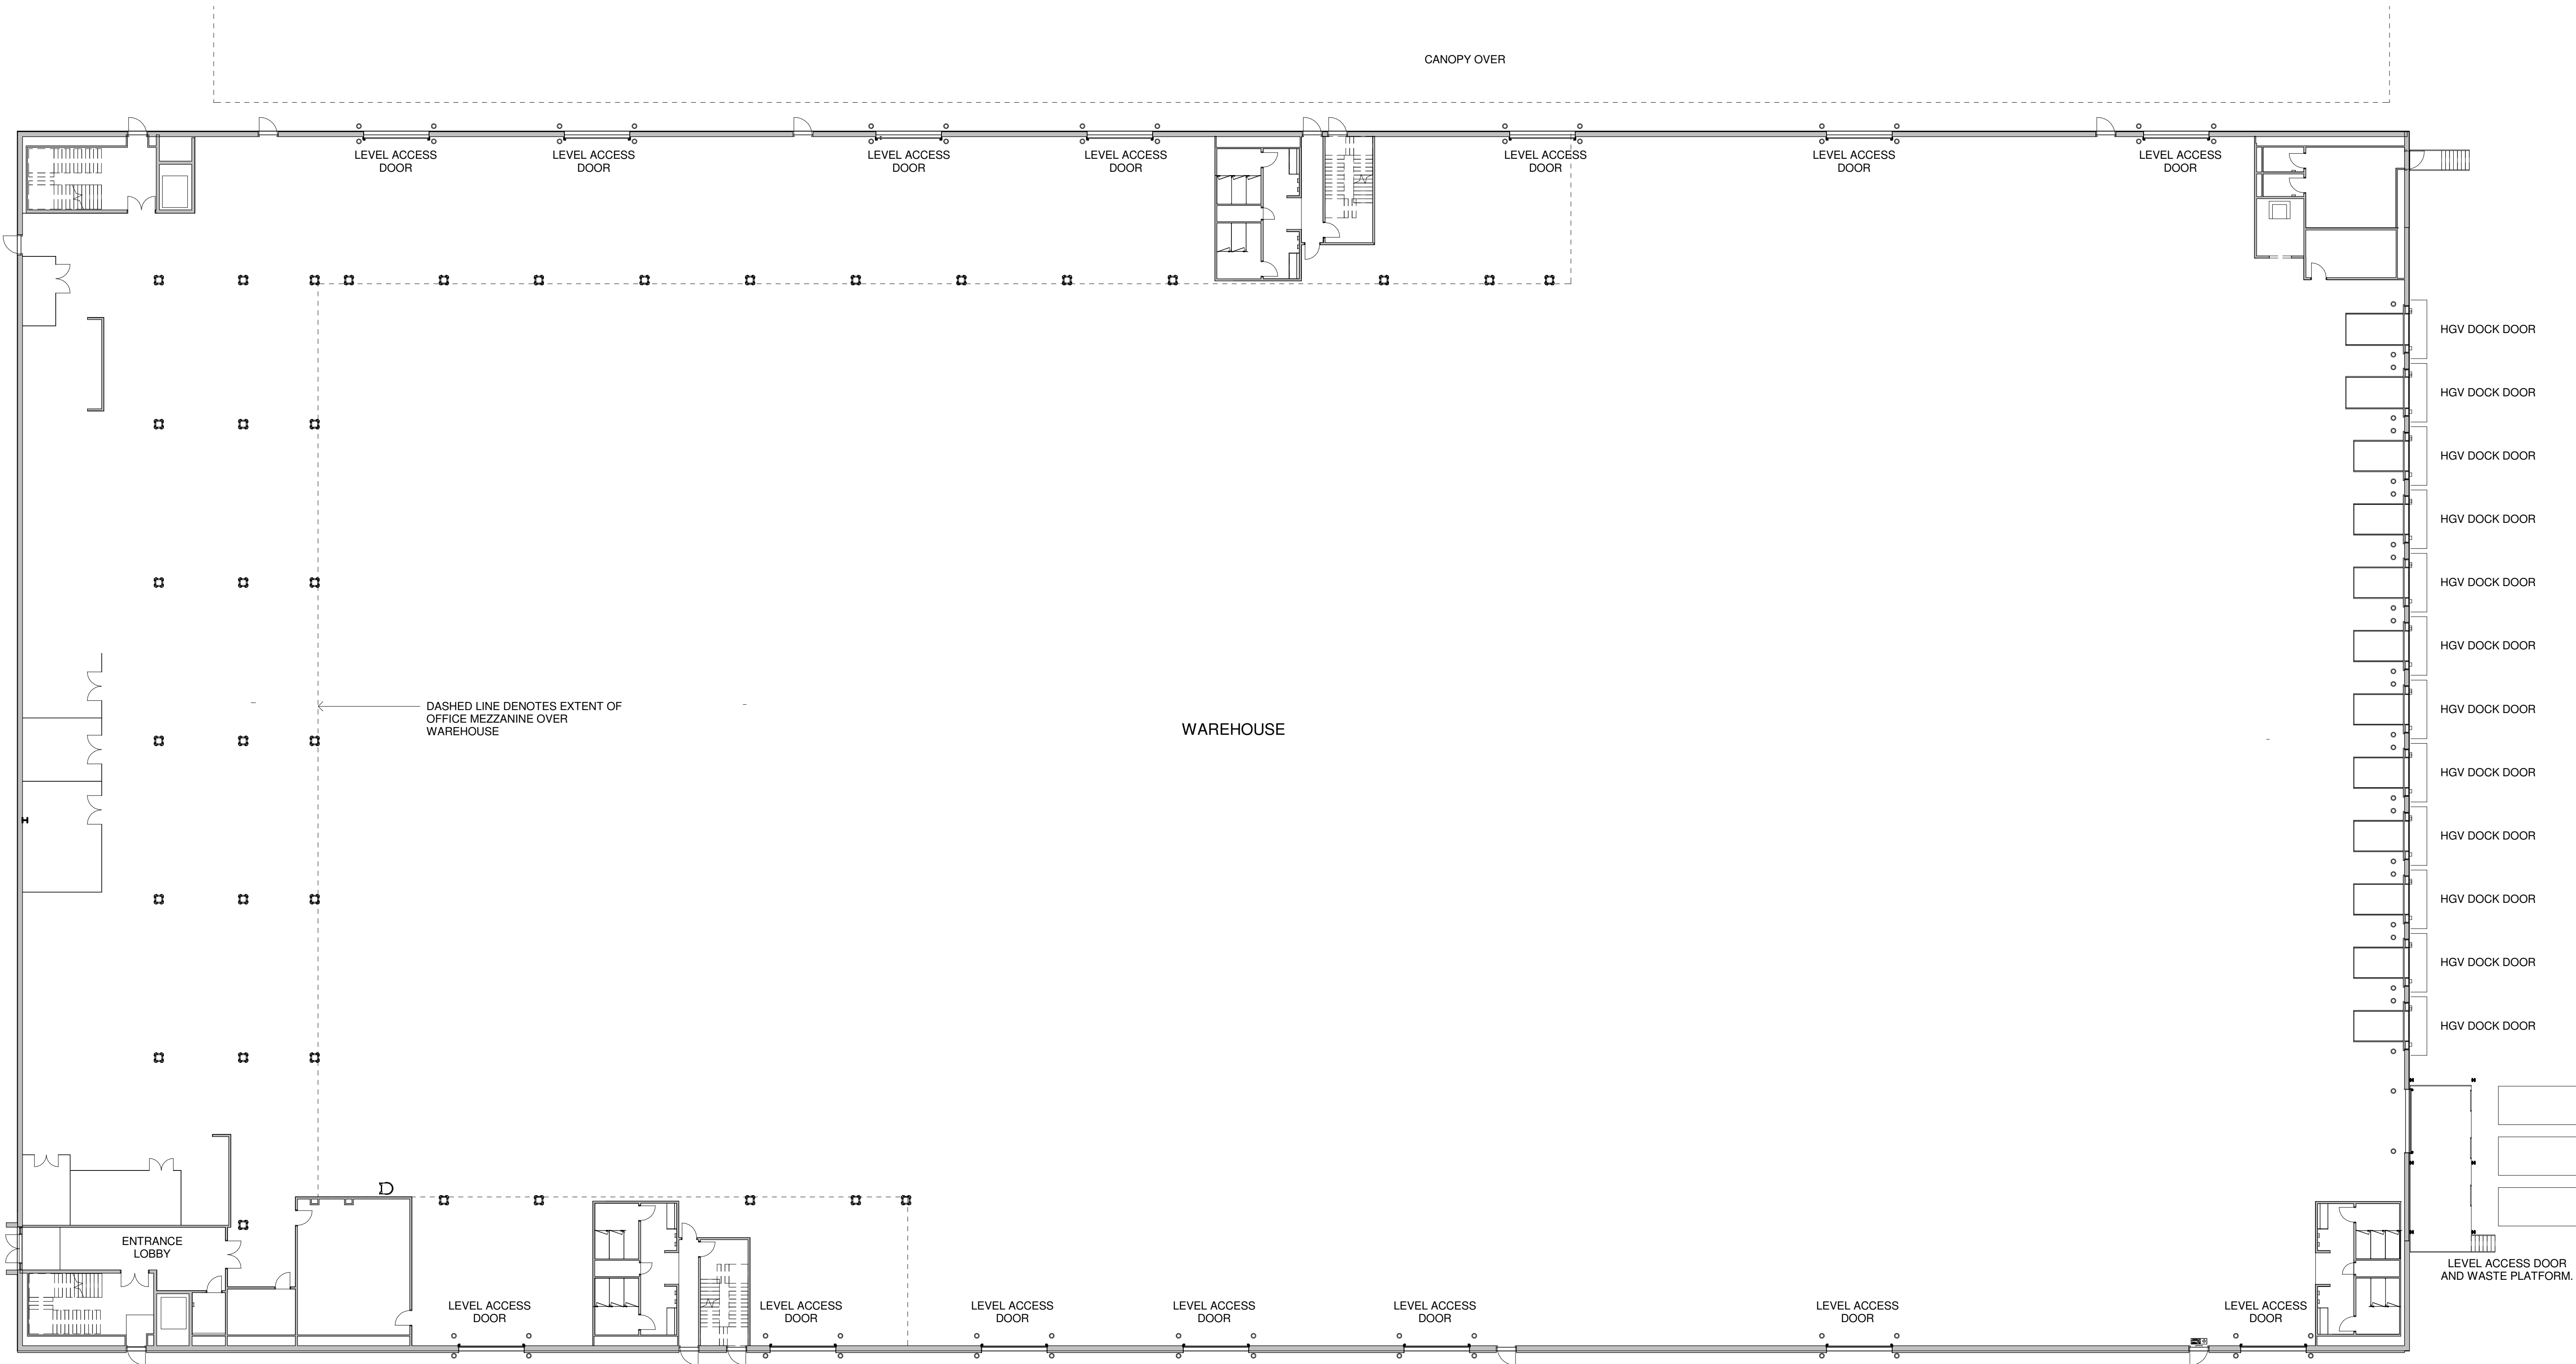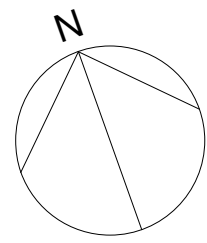

GROUND FLOOR WAREHOUSE PLAN
1 : 200

P7	RELEASED FOR MMA REVIEW	23.05.22	DW	DW
P6	GENERAL UPDATE	01.02.21	EJ	EJ
P5	ROOM TAGS ADDED	01.02.21	OK	PW
P4	UPDATED RL LINE WITH CURRENT STANDARDS	28.01.21	OK	PW
P3	CHANGING LOCKER AREA ROOM TAGS ADDED	22.09.20	OK	RK
P2	PLANT DECK FLOOR LEVEL ADDED	10.09.20	OK	RK
P1	FIRST ISSUE	25.06.20	EJ	PW
Rev	Description	Date	By	Chk

Status

PLANNING

SMR
SMALLEY MARSEY RISPIN

ARCHITECTS
Floor 2, The Exchange, Station Parade, Harrogate, HG1 1TS
01423 707 757 admin@smrarchitects.co.uk

Project
HAVANT, NEW LANE

Client
HAVANT PROPERTY INVESTMENT LLP

Drawing Title
PROPOSED WAREHOUSE FLOOR PLAN

Proj Ref	Origin	Zone	Level	Type	Role	Name	Status	Rev
---7379	SMR	00	ZZ	DR	A	2102	S4	P7
SMR Job Ref	Sheet	A0	Scale	Drawn	EJ			
7379-00-2102			NOTED					