

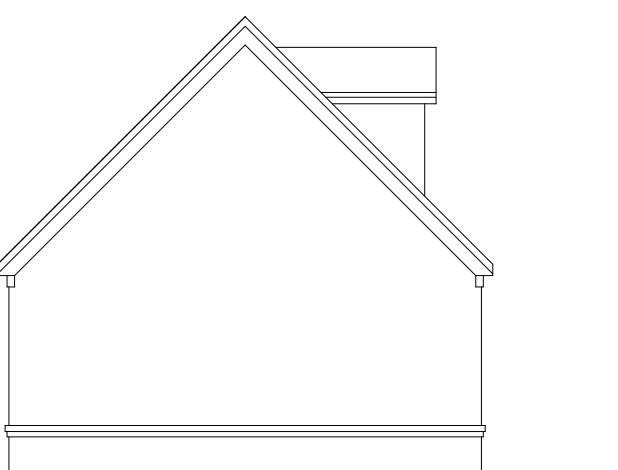
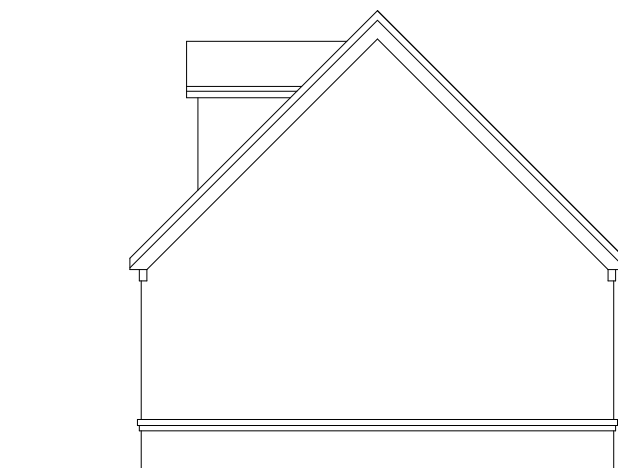
 


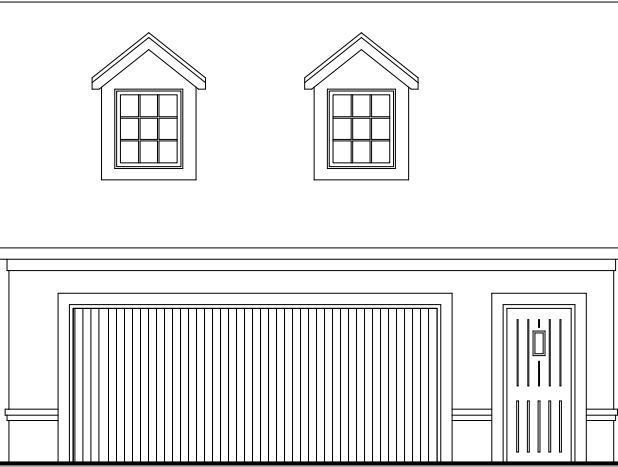

Proposed Site Plan 1:150

Scale 1:150

0 2m 4m 6m 8m 10m

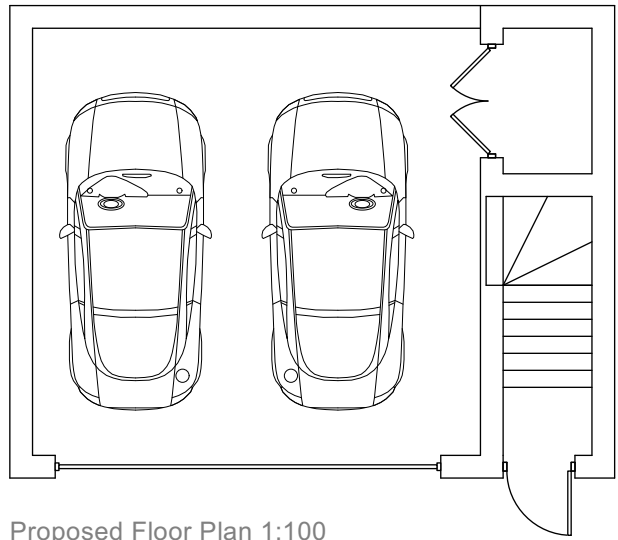

Scale 1:100

0 2m 4m 6m 8m 10m

Job Title	22 Castle Avenue
Proposed Drawings:	Proposed Site Plan & Garage Plans & Elevations
Scale:	Various @ A1
Drg.No:	WATD-002-P
Drawn by:	LMW
Issued to:	Client
Status:	Planning
Date:	24.02.2023
WATDESIGN RIBA ARCHITECT	
WAT DESIGN Established, Inspiring, Inspiring	