


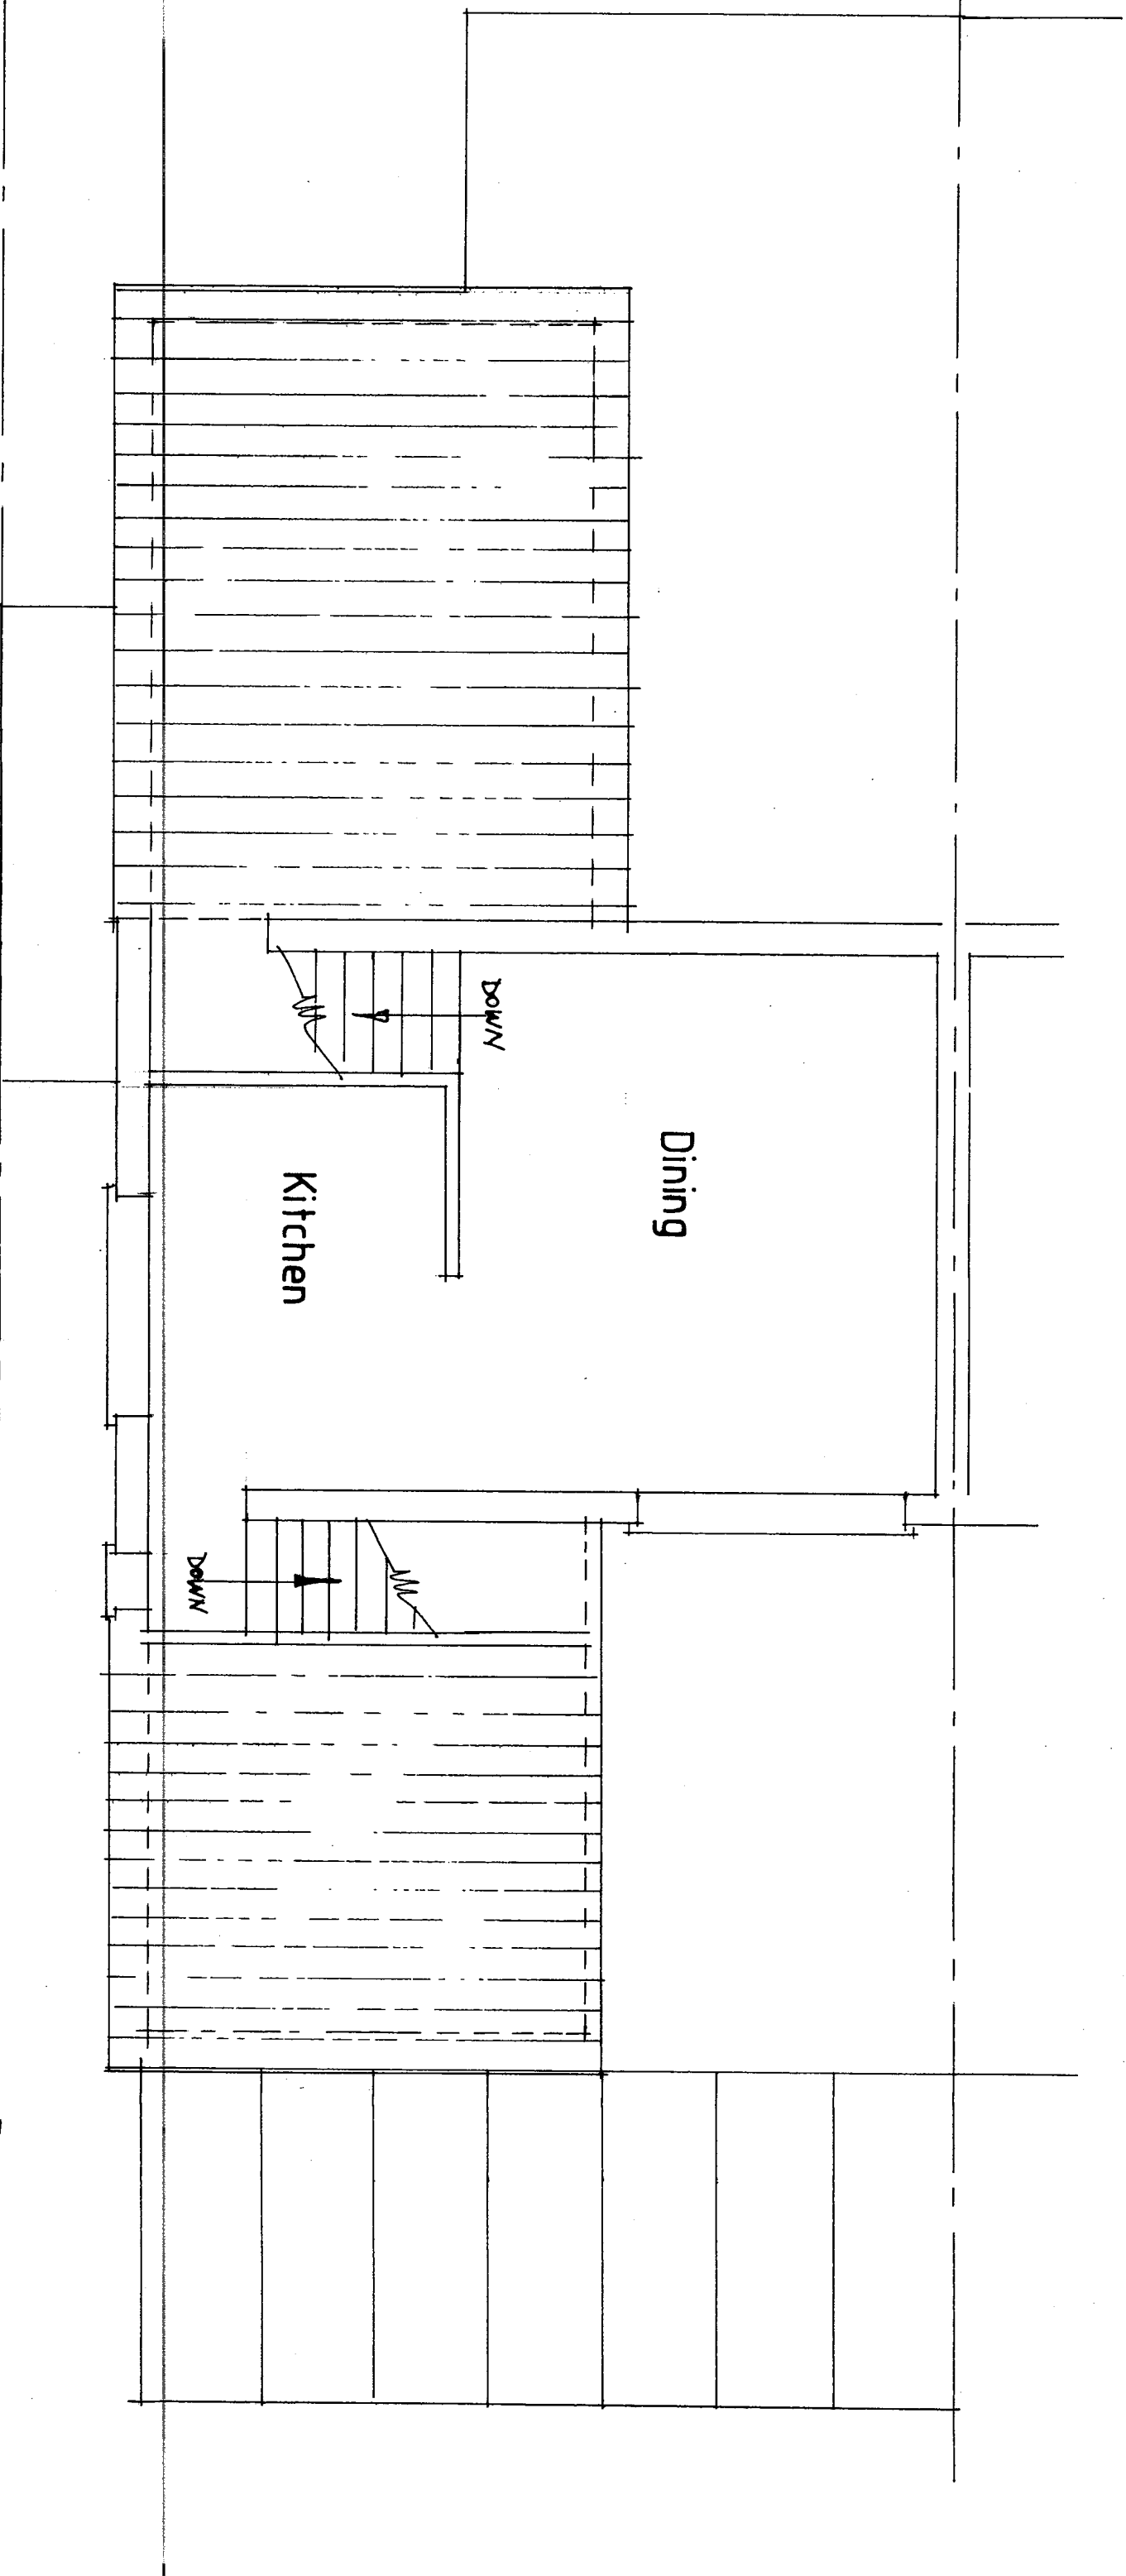

First Floor Plan - existing

128 Southwood Road
Hayling Island
Scale 1:50
January 2014