




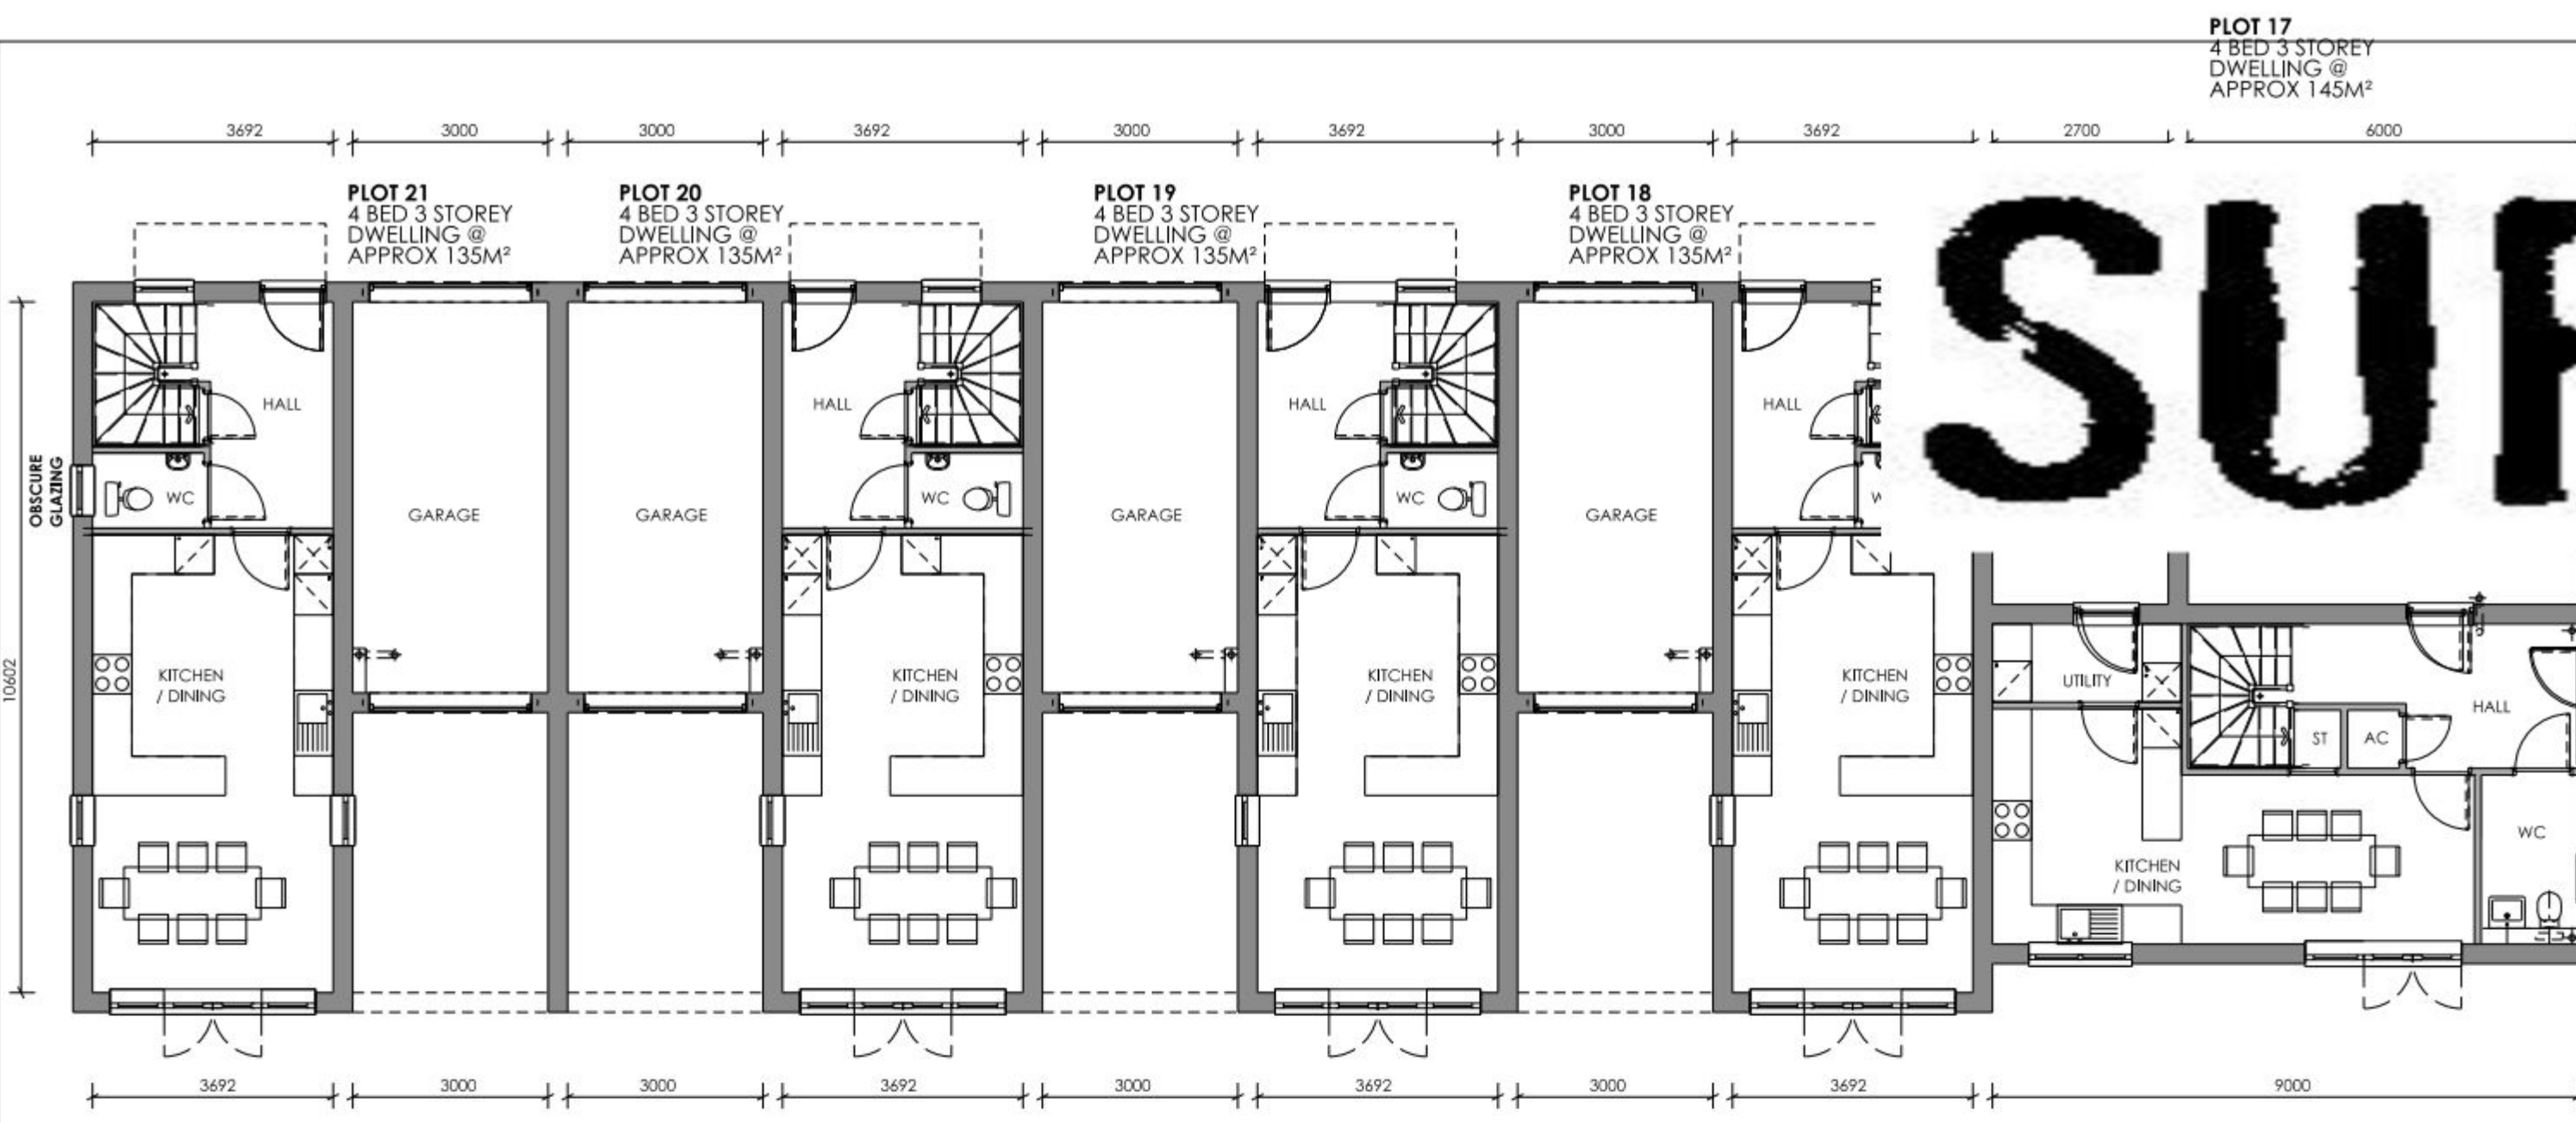

GROUND FLOOR PLAN
1:100 SCALE @ A1

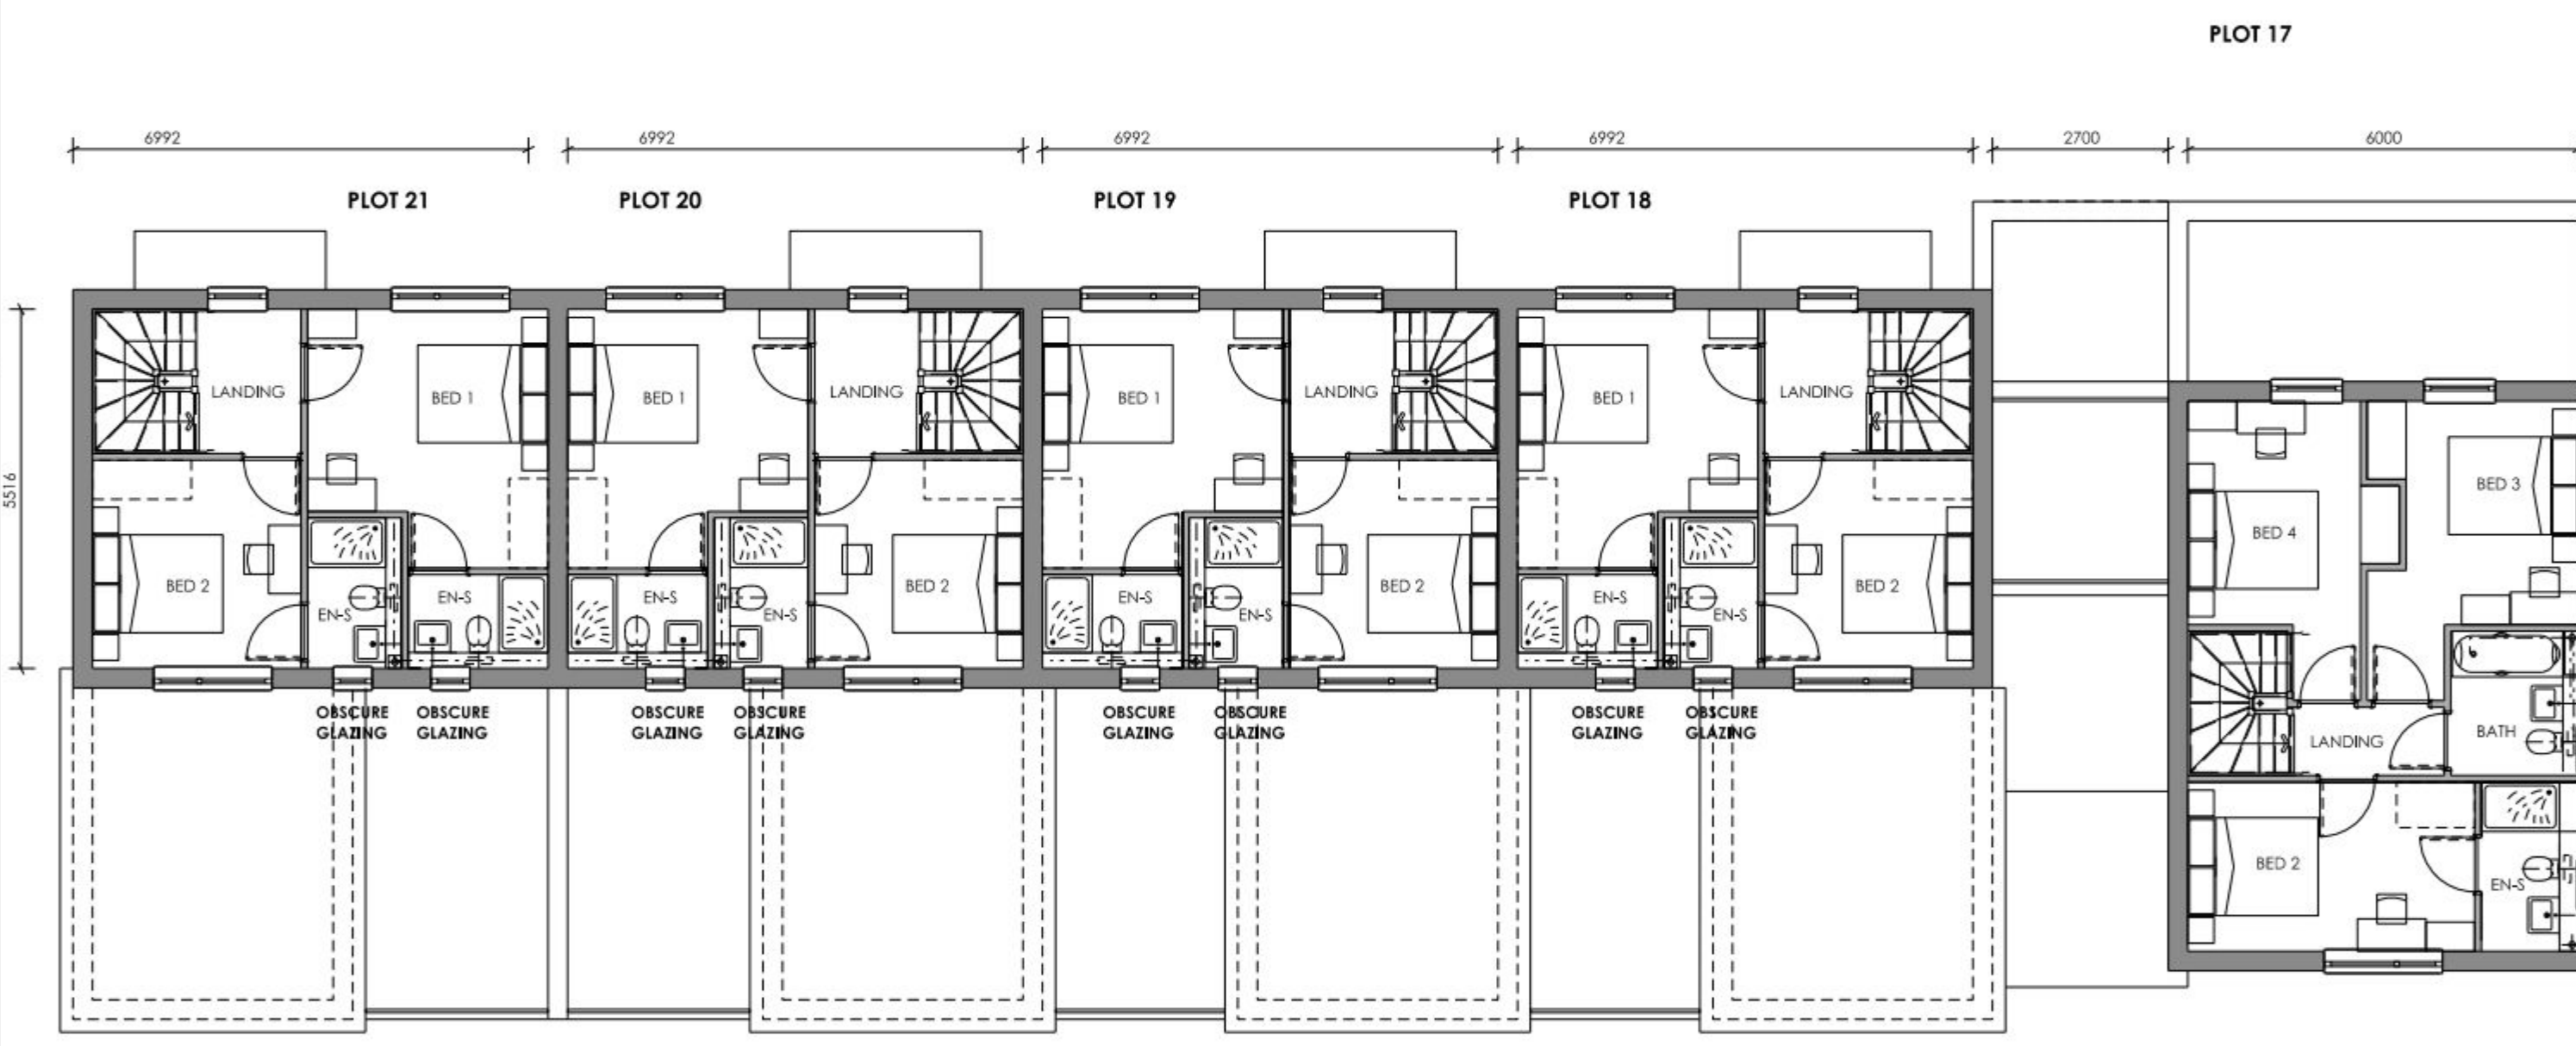


SECOND FLOOR PLAN

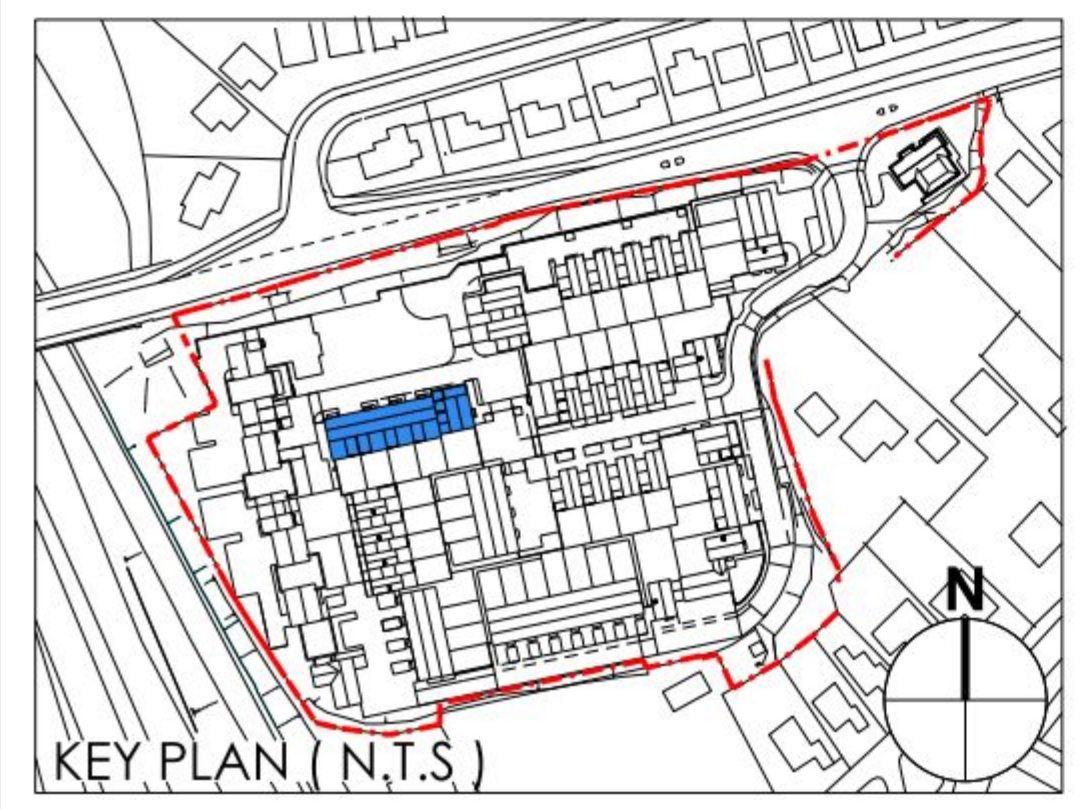


KEY PLAN (N.T.S.)

SUPERSEDED

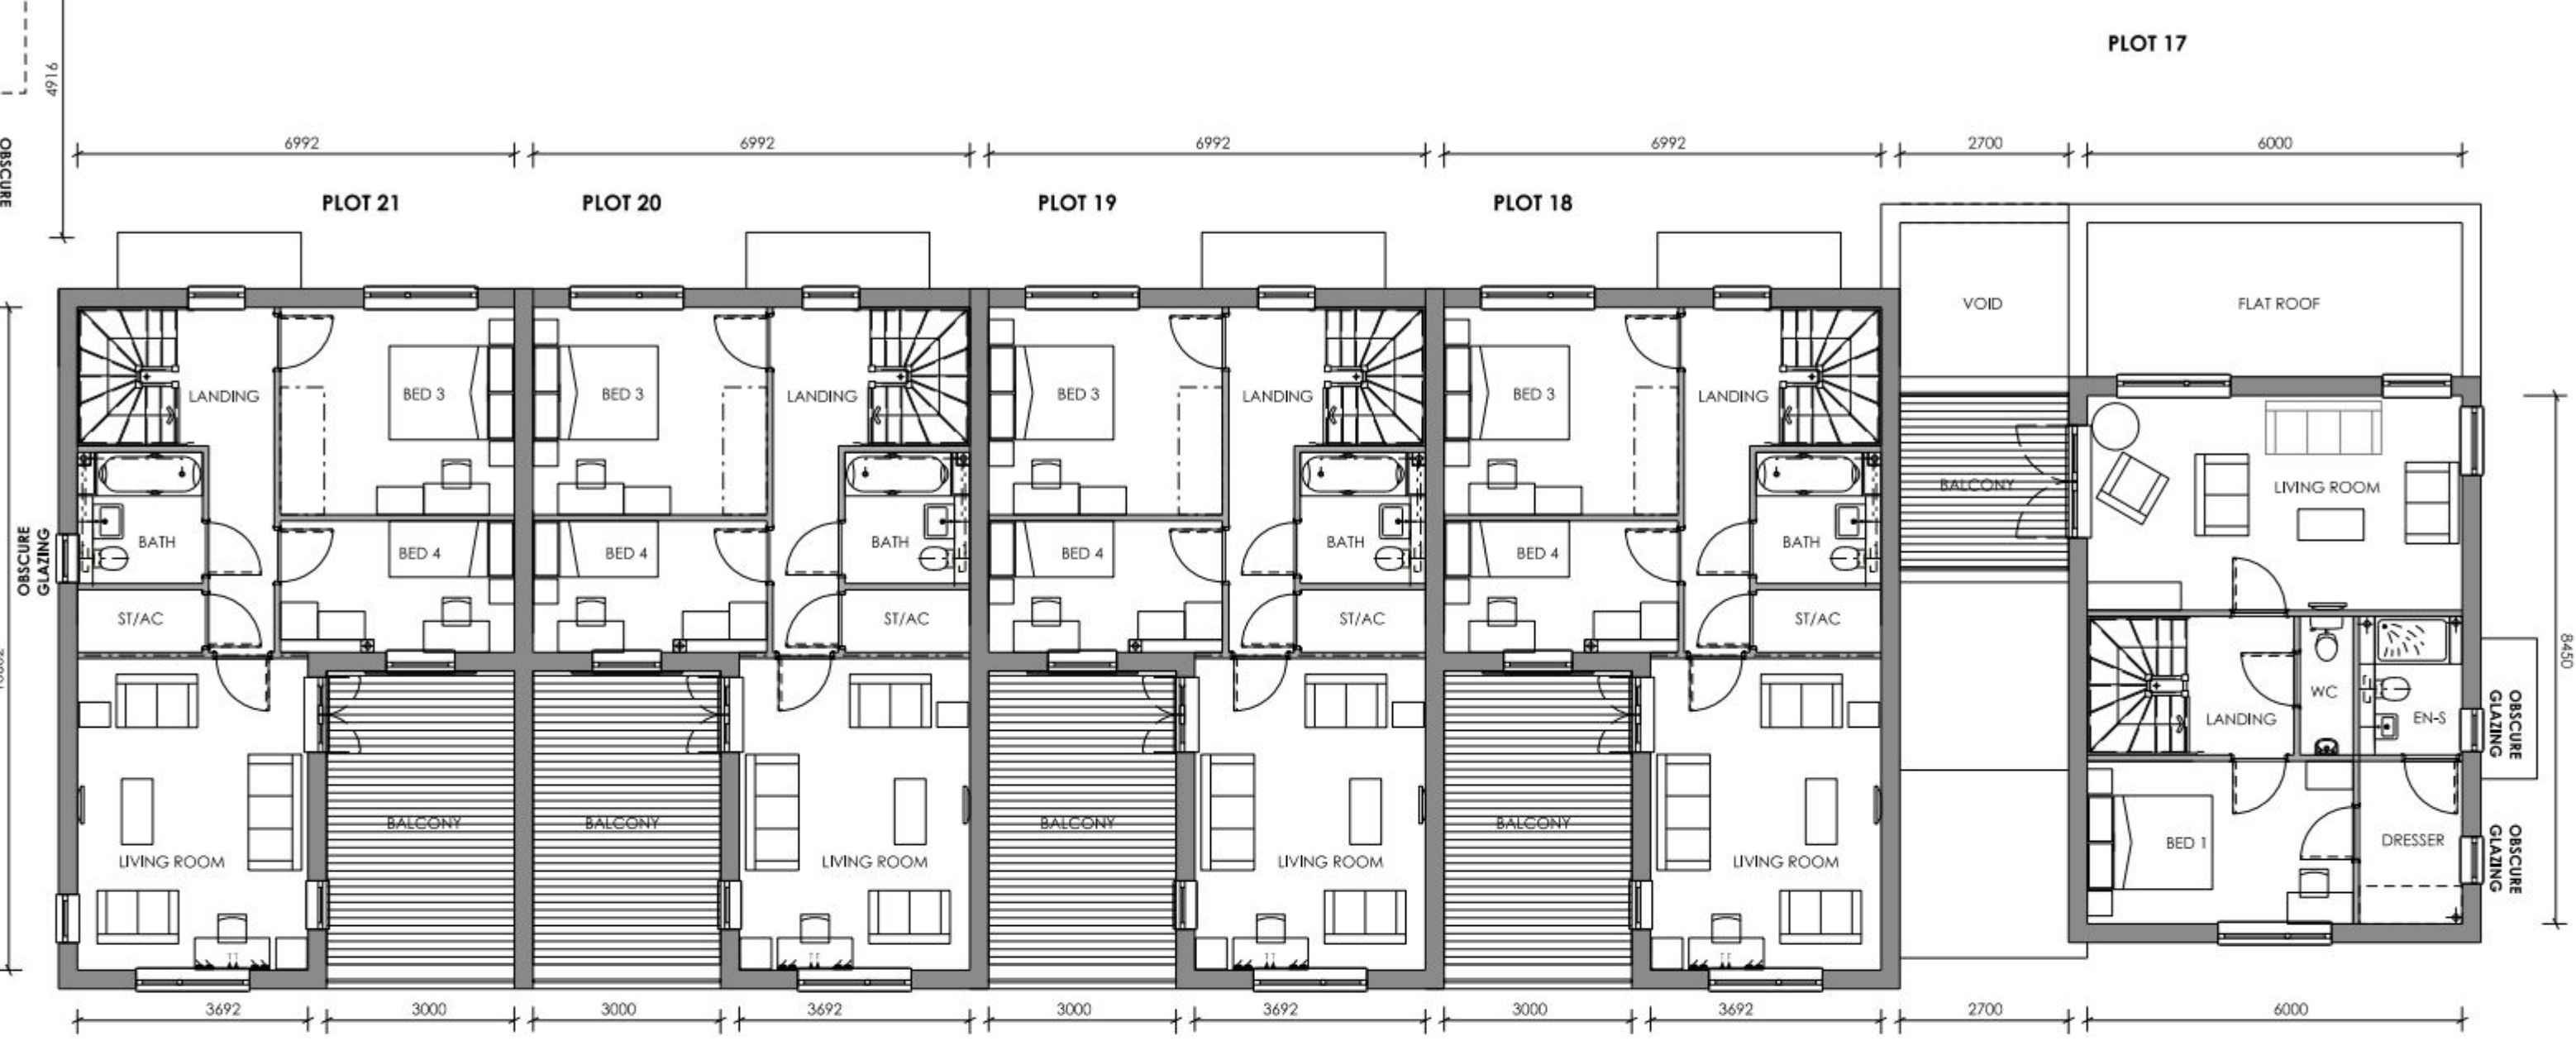

FIRST FLOOR PLAN

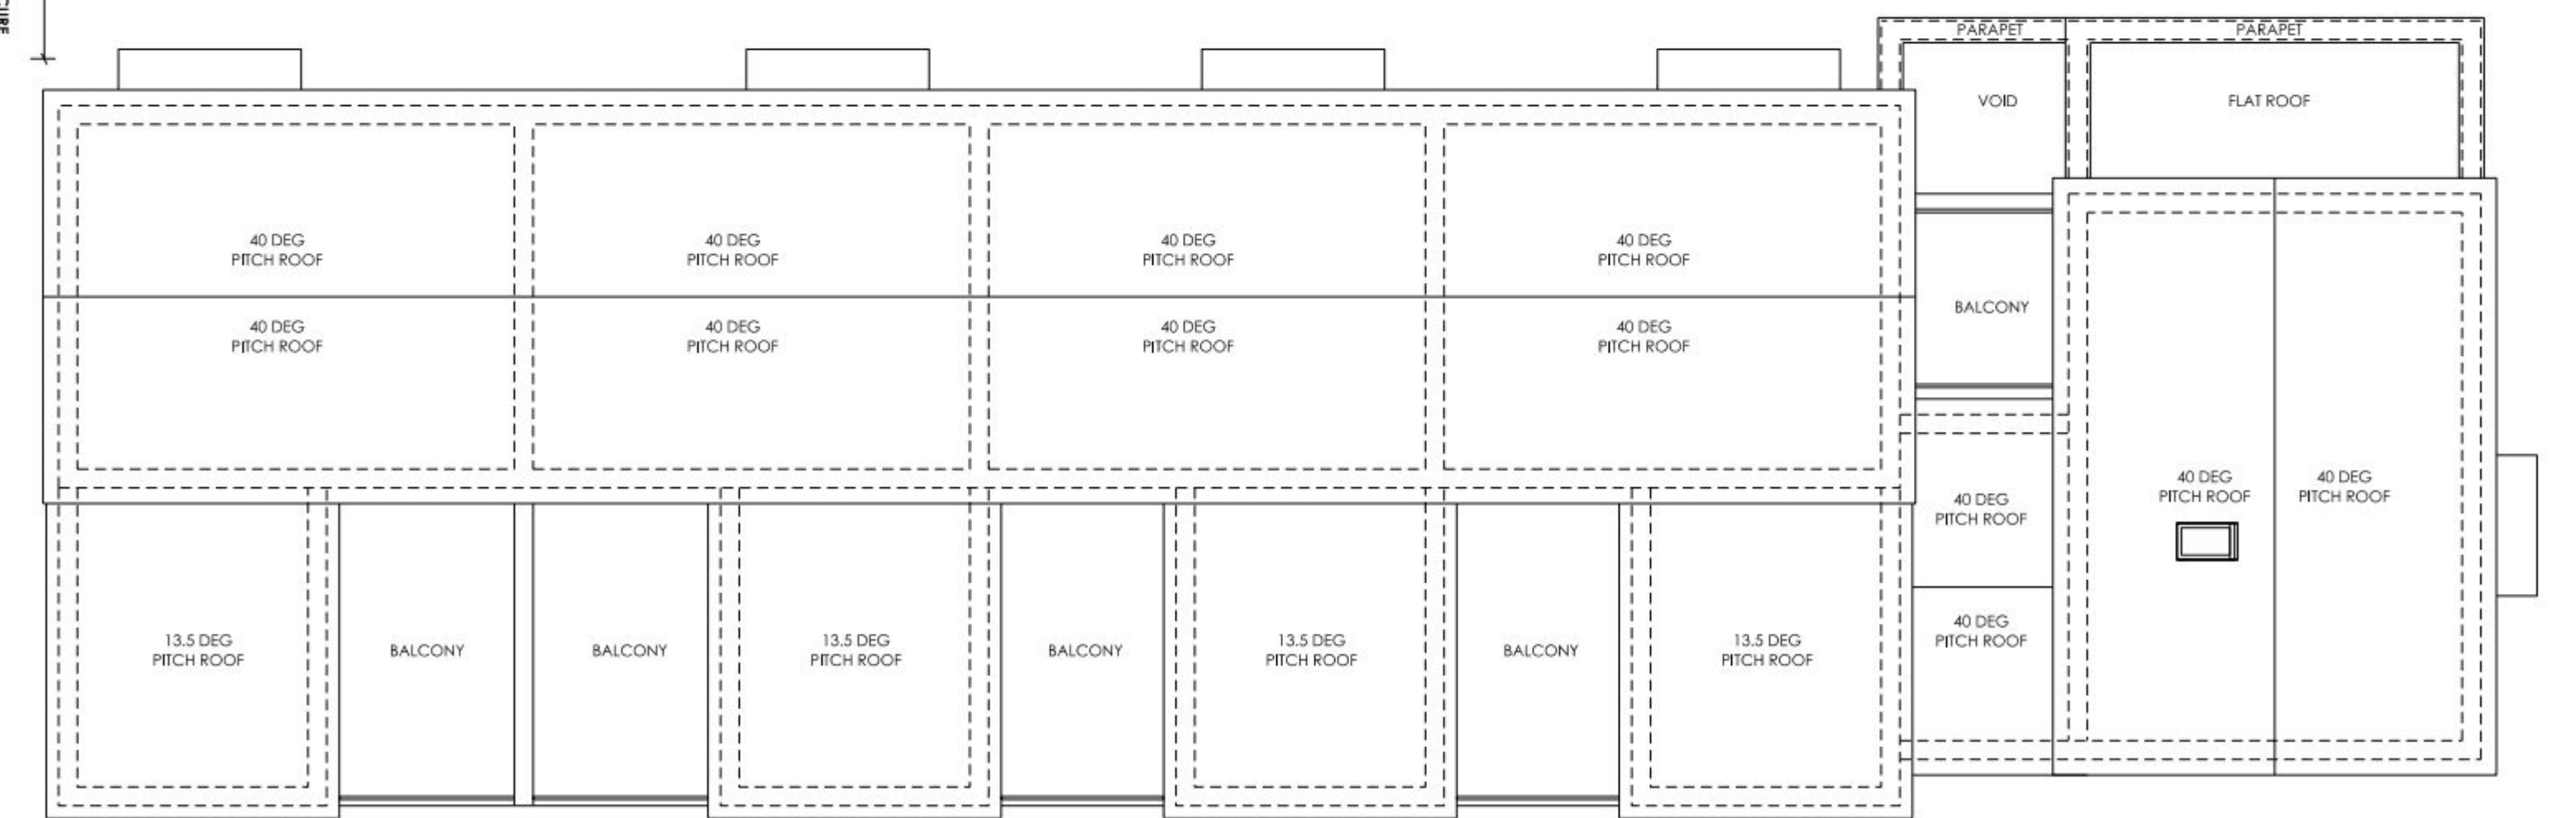

ROOF PLAN

POPE PRIESTLEY ARCHITECTS

ARCHITECTURE | TOWN PLANNING | URBAN DESIGN

FERRY HOUSE, CANUTE ROAD, SOUTHAMPTON, HAMPSHIRE, SO14 3FJ. T: +44 (0)23 8033228 F: +44 (0)23 8063286 E: info@popepriestley.co.uk

CONTRACTORS MUST CHECK ALL DIMENSIONS ON SITE. ON-THE-ROOF DIMENSIONS ARE TO BE OBTAINED FROM ARCHITECTS' MEASUREMENTS. DIMENSIONS AND FINISHES IN THIS DOCUMENT ARE FOR INFORMATION ONLY. DIMENSIONS AND FINISHES MAY VARY FROM THE INFORMATION PROVIDED. THE DIMENSIONS SHOWN ARE FOR INFORMATION ONLY.

RESIDENTIAL DEVELOPMENT
PORTSDOWN HILL ROAD
HAVANT
PO9 3NA

BLOCK E HOUSES
PLOTS 17 - 21 PLANS

PLANNING ISSUE

SCALE 1:100

DATE JAN 2012

AUTHOR

CHECK

DRAWING NO. PP1169/ 124-00

REVISION P1

IMPORTANT NOTE FOR USE OF THIS DRAWING: THIS DRAWING HAS BEEN PRODUCED SPECIFICALLY FOR USE ON THIS PROJECT. POPE PRIESTLEY ARCHITECTS CANNOT BE HELD RESPONSIBLE FOR REUSE OF THE INFORMATION BY OTHERS FOR ANY PURPOSE OTHER THAN FOR WHICH IT IS SPECIFICALLY INTENDED. THIS DRAWING REFLECTS STANDARDS AGREED FOR THIS PROJECT AND CURRENT AT THE TIME OF PRODUCTION AND WILL NOT BE UPDATED IN ACCORDANCE WITH CHANGING LEGISLATION AND/ OR OTHER REQUIREMENTS.

SCALE BAR = 10mm INTERVALS AT TRUE SCALE