




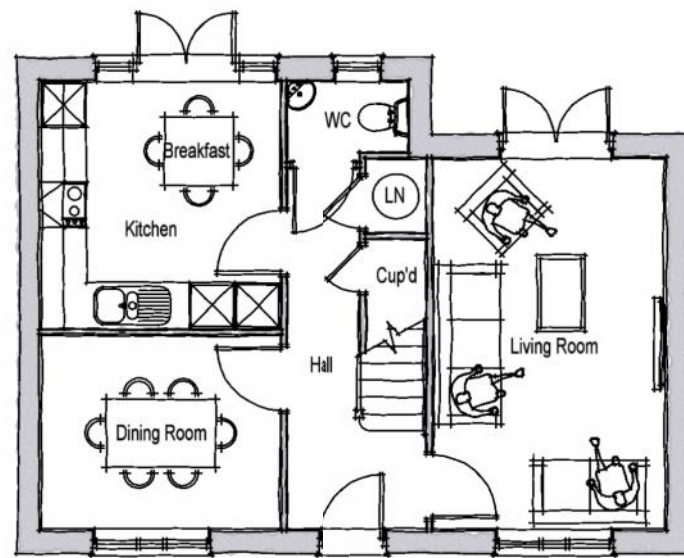

GROUND FLOOR PLAN

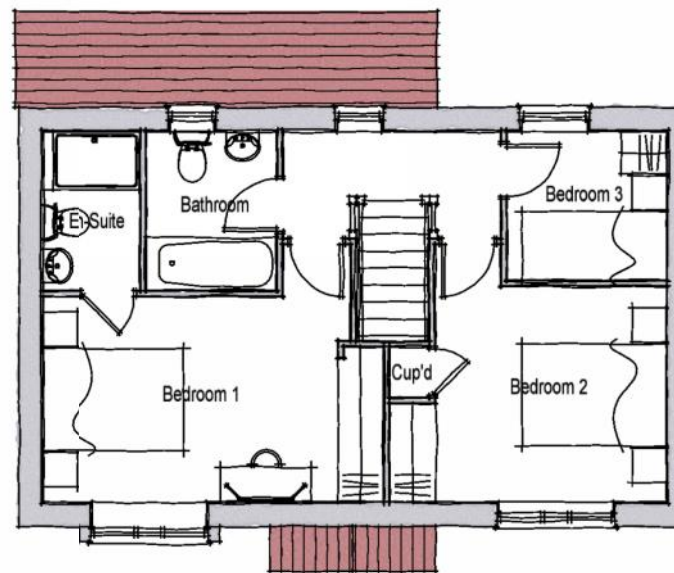

FIRST FLOOR PLAN

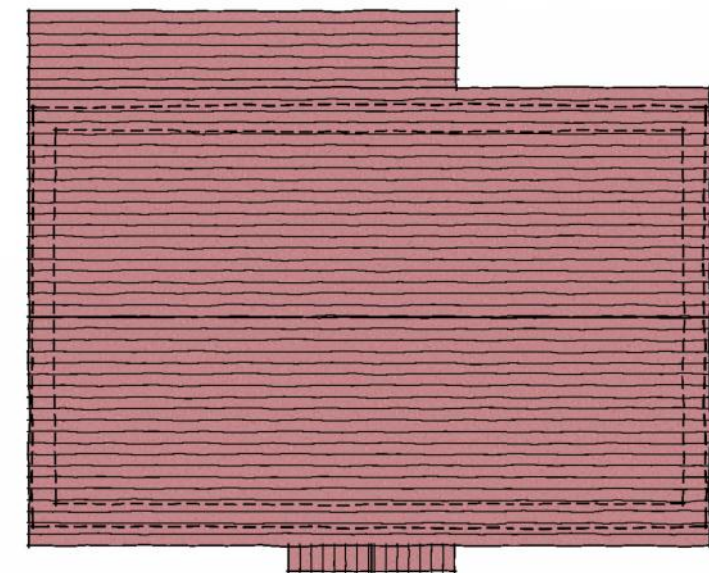

ROOF PLAN

TYPE YO

A 11-07-13 Furniture amended to 'Group' layout.
Rev. Date Description

DGP DGP
Drawn Checked

Client



Scale 1:100 @ A3

Drawn MCN

Checked DGP

Project
Phase 2, Denvilles,
Manor Farm, Havant.

Date Apr 2013

File Type YO (York)

Drawing Title
Type YO (York)
Floor & Roof Plans

Drg.No. P974.YO.01

Rev. A

Drawing Status
PRELIMINARY



AAP Architecture Ltd, Unit A, Monument Business Centre, Monument Way East, Woking,
Surrey GU21 5LY. Tel: 01483 727345 Fax: 01483 727375
Web: www.aap-arc.co.uk E-mail: projects@aap-arc.co.uk

This drawing is the copyright of AAP Architecture Ltd.