


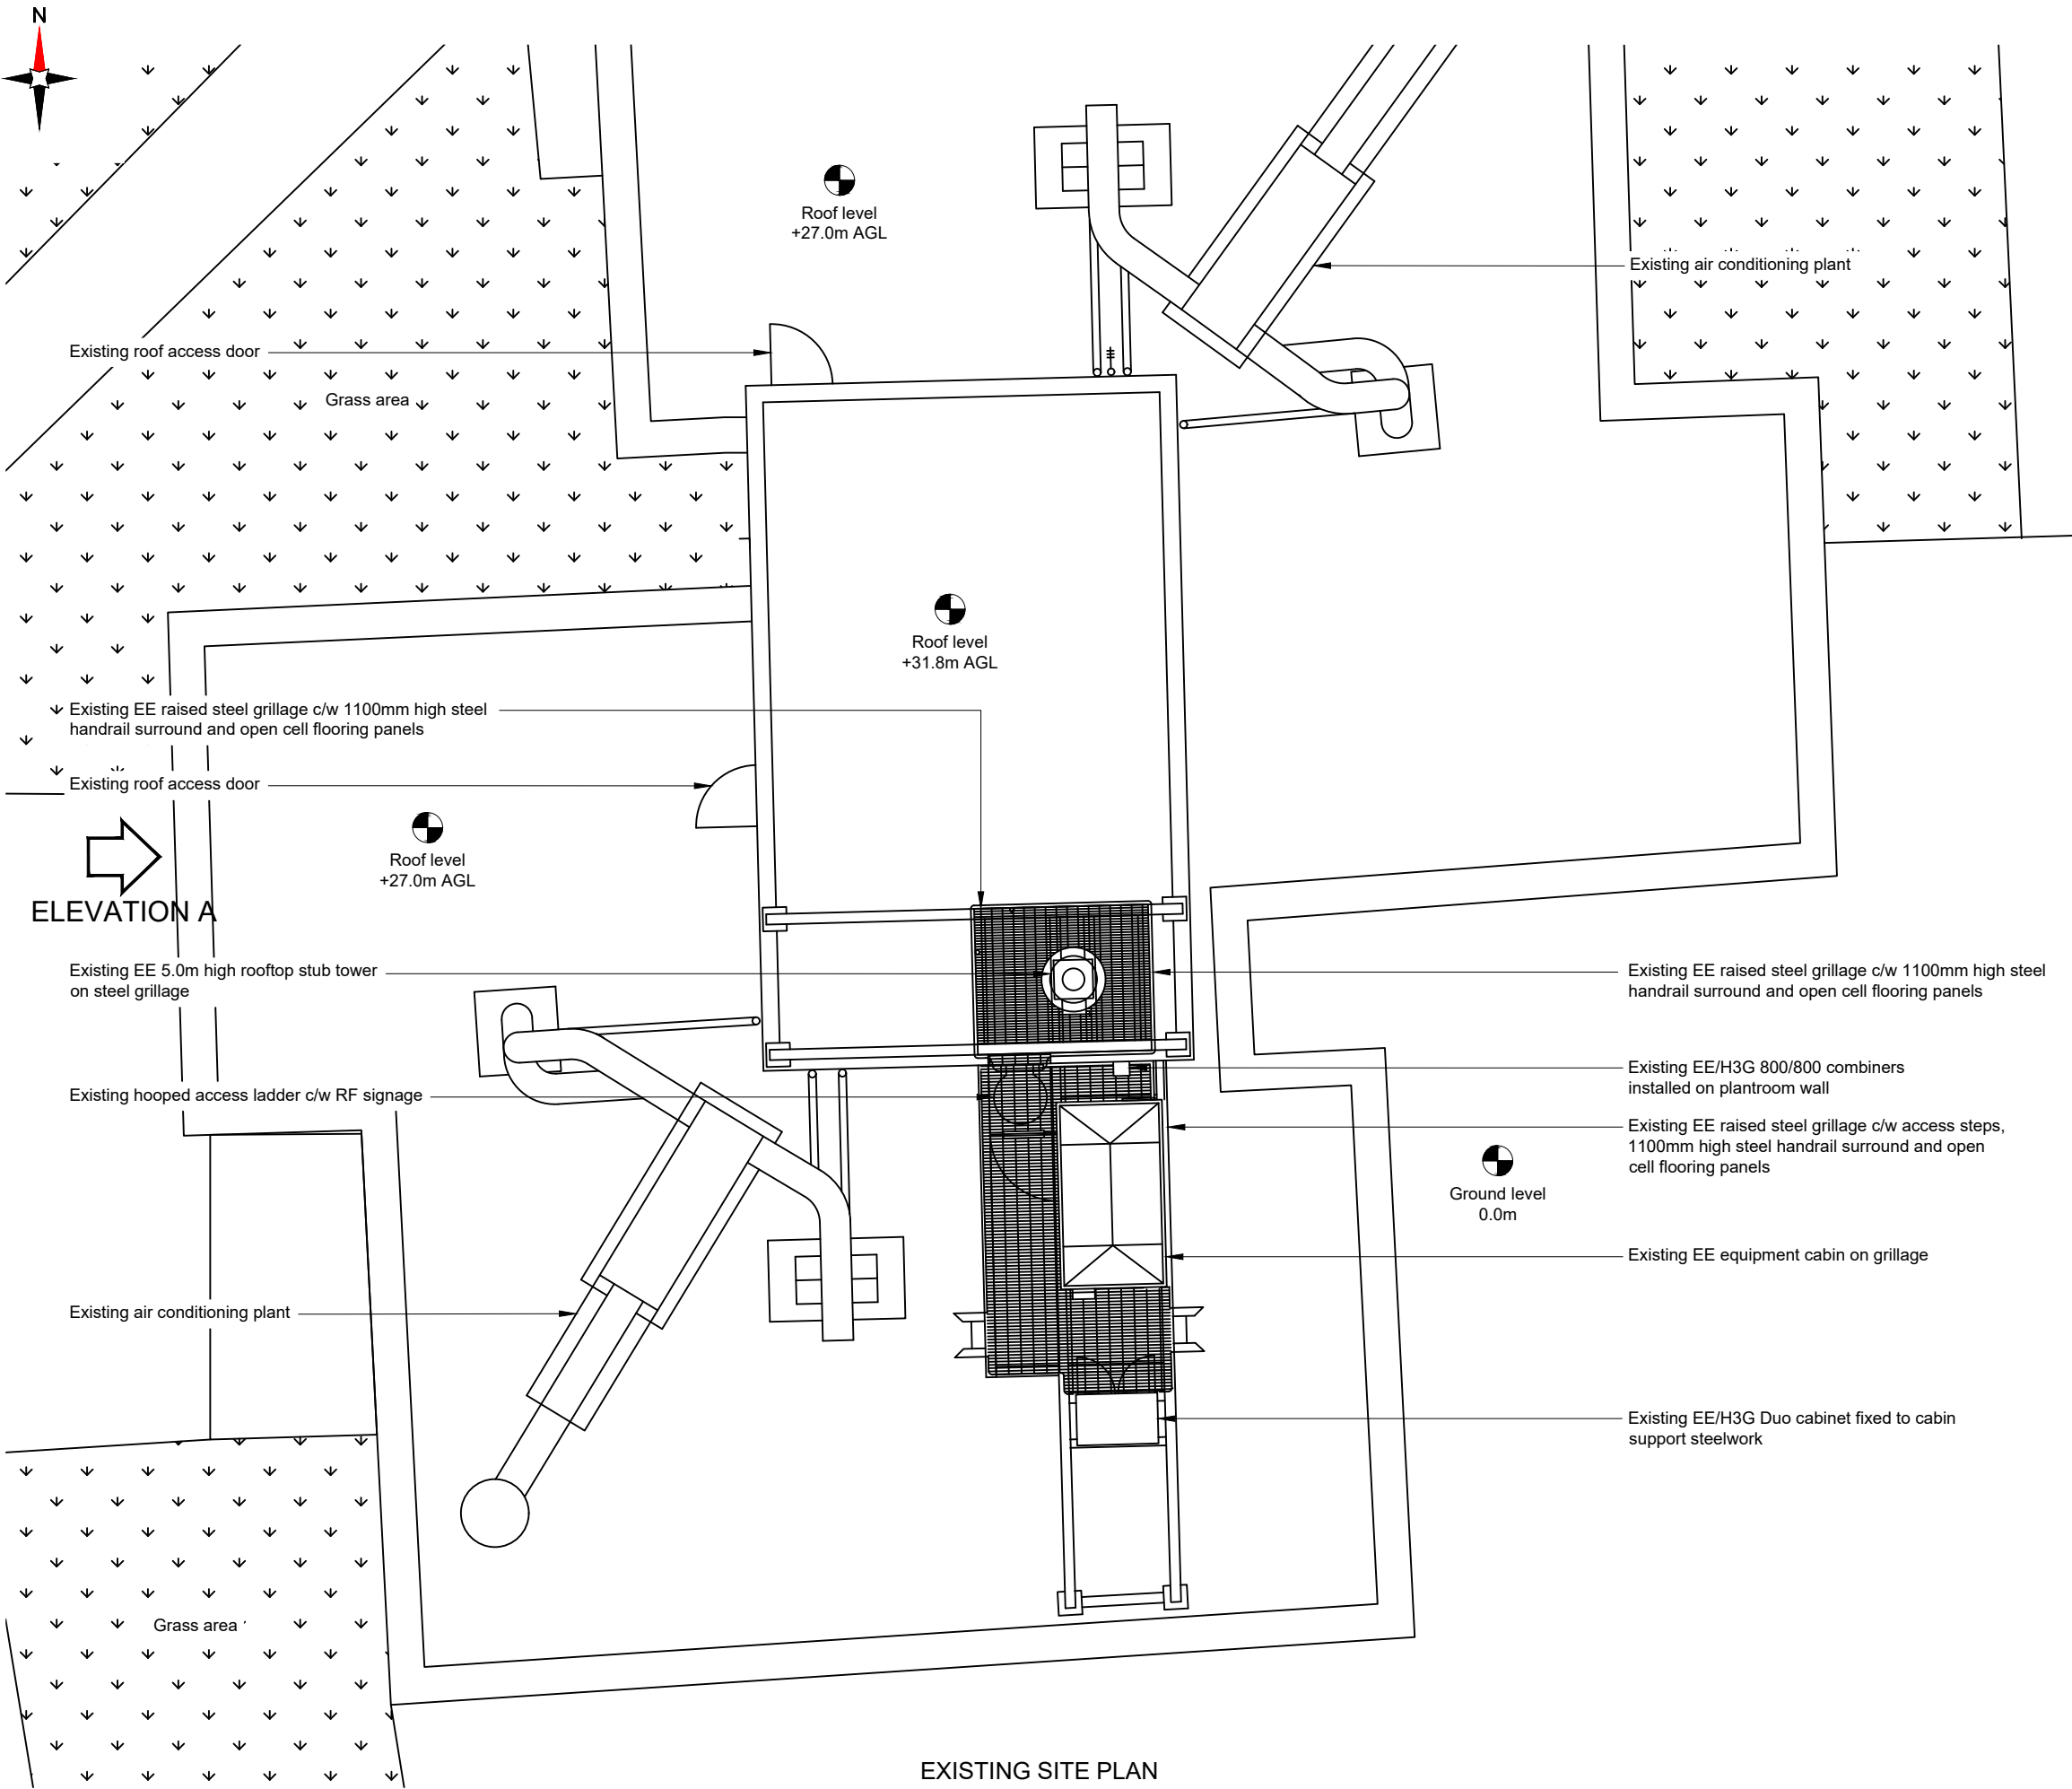

NOTES:

1. ALL DIMENSIONS IN MM UNLESS OTHERWISE NOTED.

Master:	MBNL / EE / H3G:	Project:	Purpose of Issue:	Issue:
M001	MBNL	Airscale	Planning	A
Date:	18/03/2022	Revision / Upgrade Description:		
Drawn:	D.Vivek	First Issue: Planning		
Checked:	S. Chandru			
Approved:	MITIE DA			




Hatfield Business Park
Hatfield
Hertfordshire
AL10 9BW

Tel: 01707 315000
Fax: 01707 319001




Site Name:	CHICHESTER HOUSE		
Site ID:	709827		
Address:	CHICHESTER HOUSE LOCKERLEY ROAD HAVANT HAMPSHIRE PO9 2LD		
Title:	100 EXISTING SITE PLAN		
Project:	AIRSCALE		
Purpose of Issue:	GENERAL ARRANGEMENT		
EE Cell ID:	MBNL Cell ID:	3UK Cell ID:	
91483	HVT006	PO0254	
Master Drawing No:			Issue:
709827_HVT006_91483_PO0254_M001			A

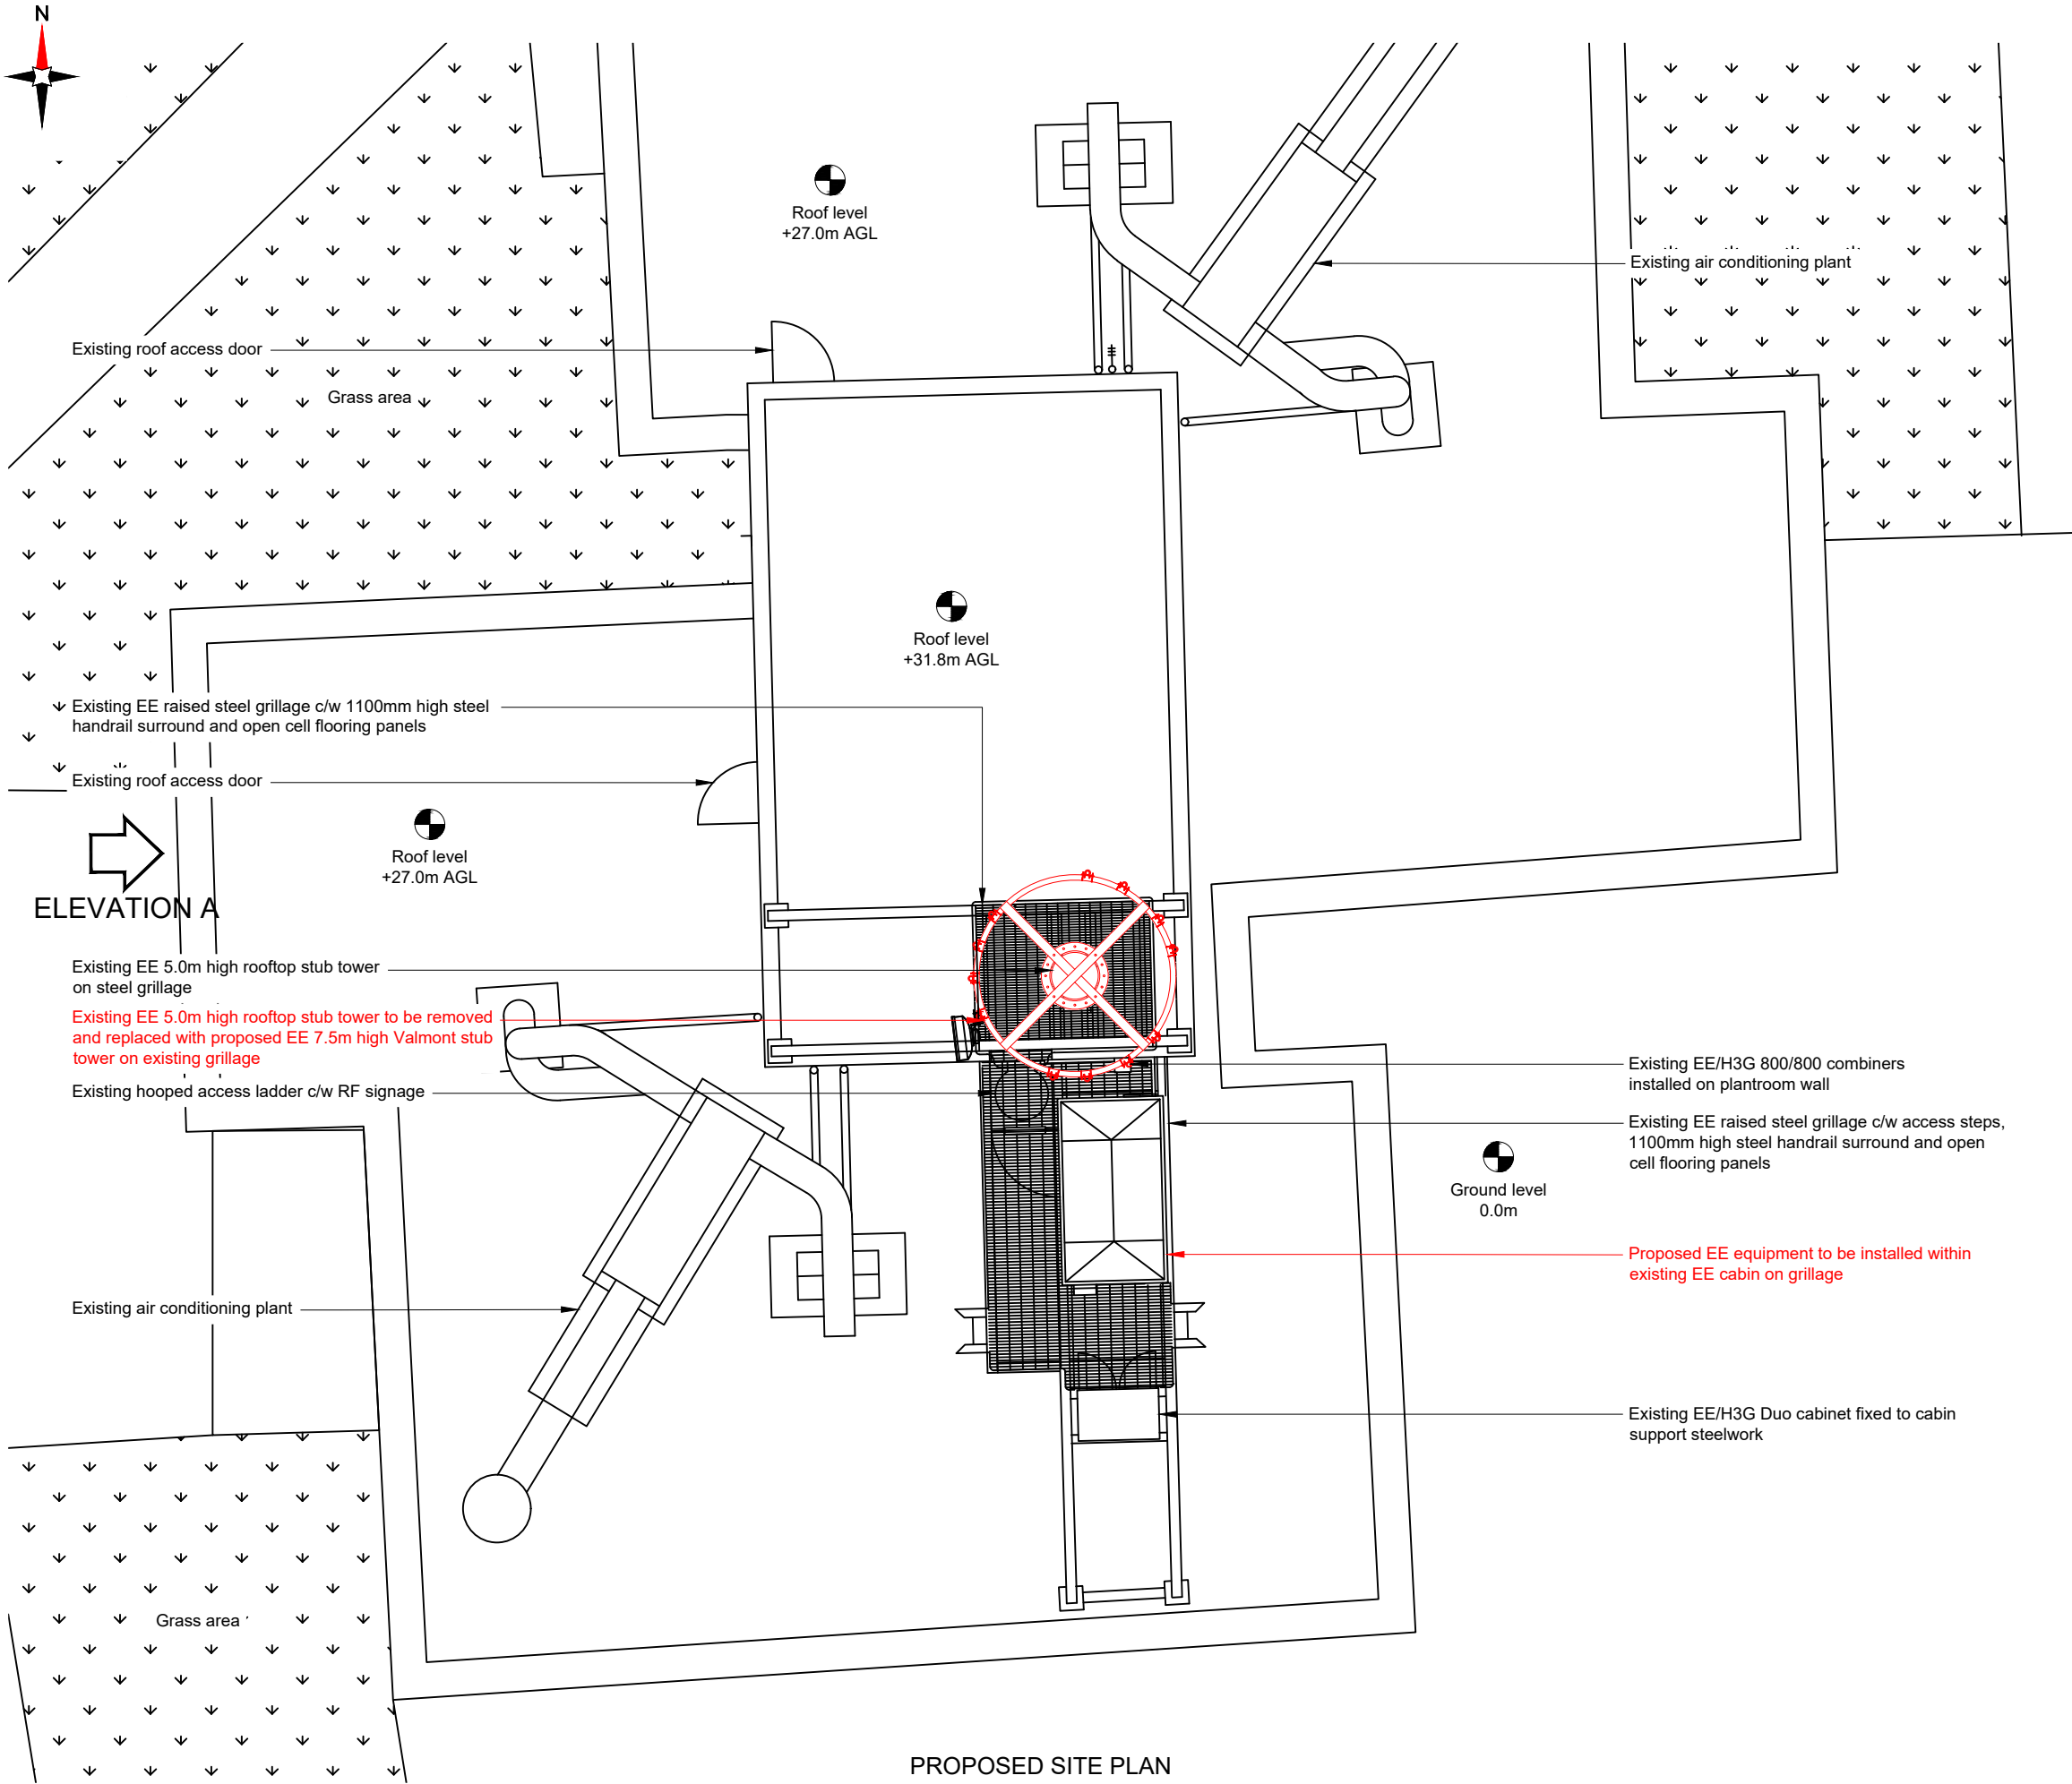

NOTES:
1. ALL DIMENSIONS IN MM UNLESS OTHERWISE NOTED.

Master:	MBNL / EE / H3G:	Project:	Purpose of Issue:	Issue:
M001	MBNL	Airscale	Planning	A
Date:	18/03/2022	Revision / Upgrade Description:		
Drawn:	D.Vivek	First Issue: Planning		
Checked:	S. Chandru			
Approved:	MITIE DA			

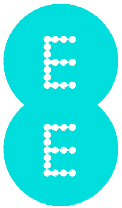

Hatfield Business Park
Hatfield
Hertfordshire
AL10 9BW

Tel: 01707 315000
Fax: 01707 319001



mitie

Site Name: CHICHESTER HOUSE

Site ID: 709827

Address: CHICHESTER HOUSE
LOCKERLEY ROAD
HAVANT
HAMPSHIRE
PO9 2LD

Title: 200 PROPOSED SITE PLAN

Project: AIRSCALE

Purpose of Issue: GENERAL ARRANGEMENT

EE Cell ID:	MBNL Cell ID:	3UK Cell ID:
91483	HVT006	PO0254

Master Drawing No: 709827_HVT006_91483_PO0254_M001

Issue: A