




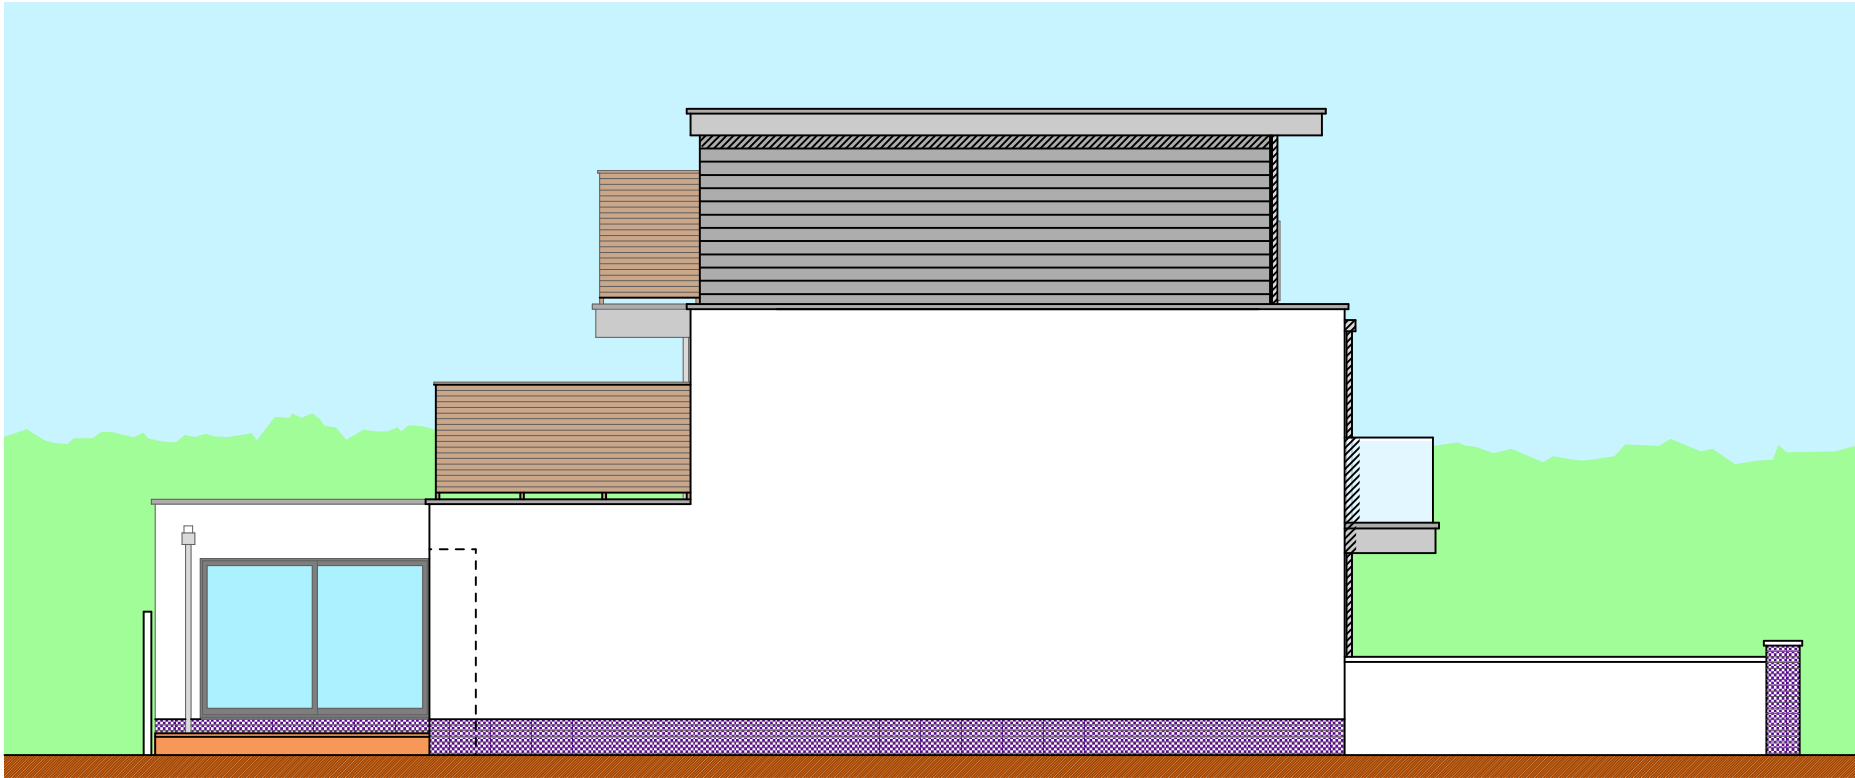

Proposed North Elevation

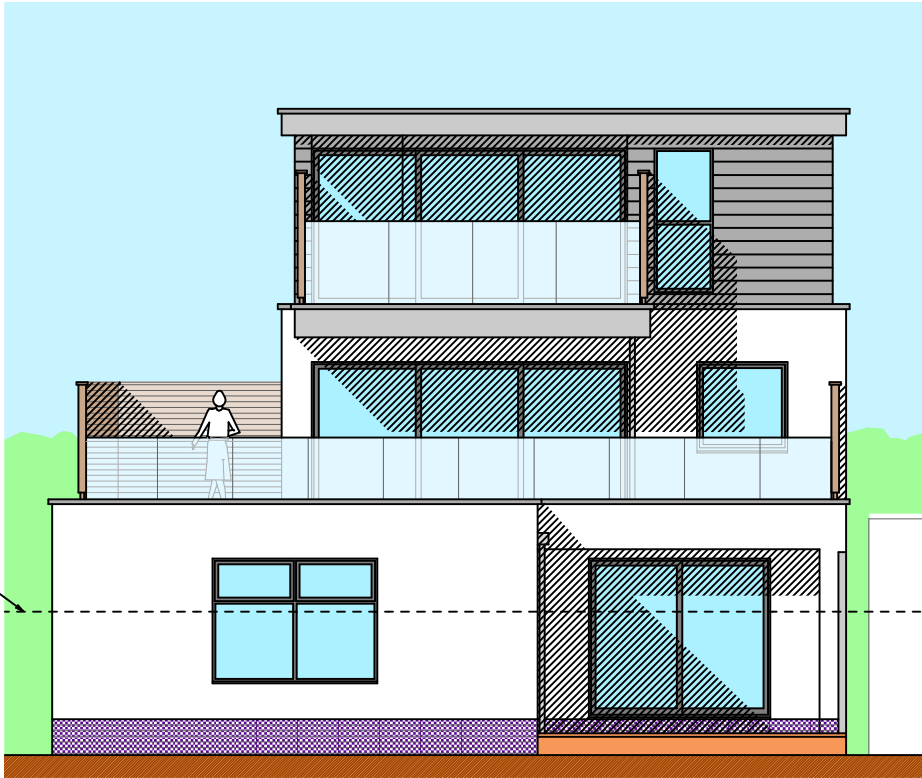


Proposed East Elevation

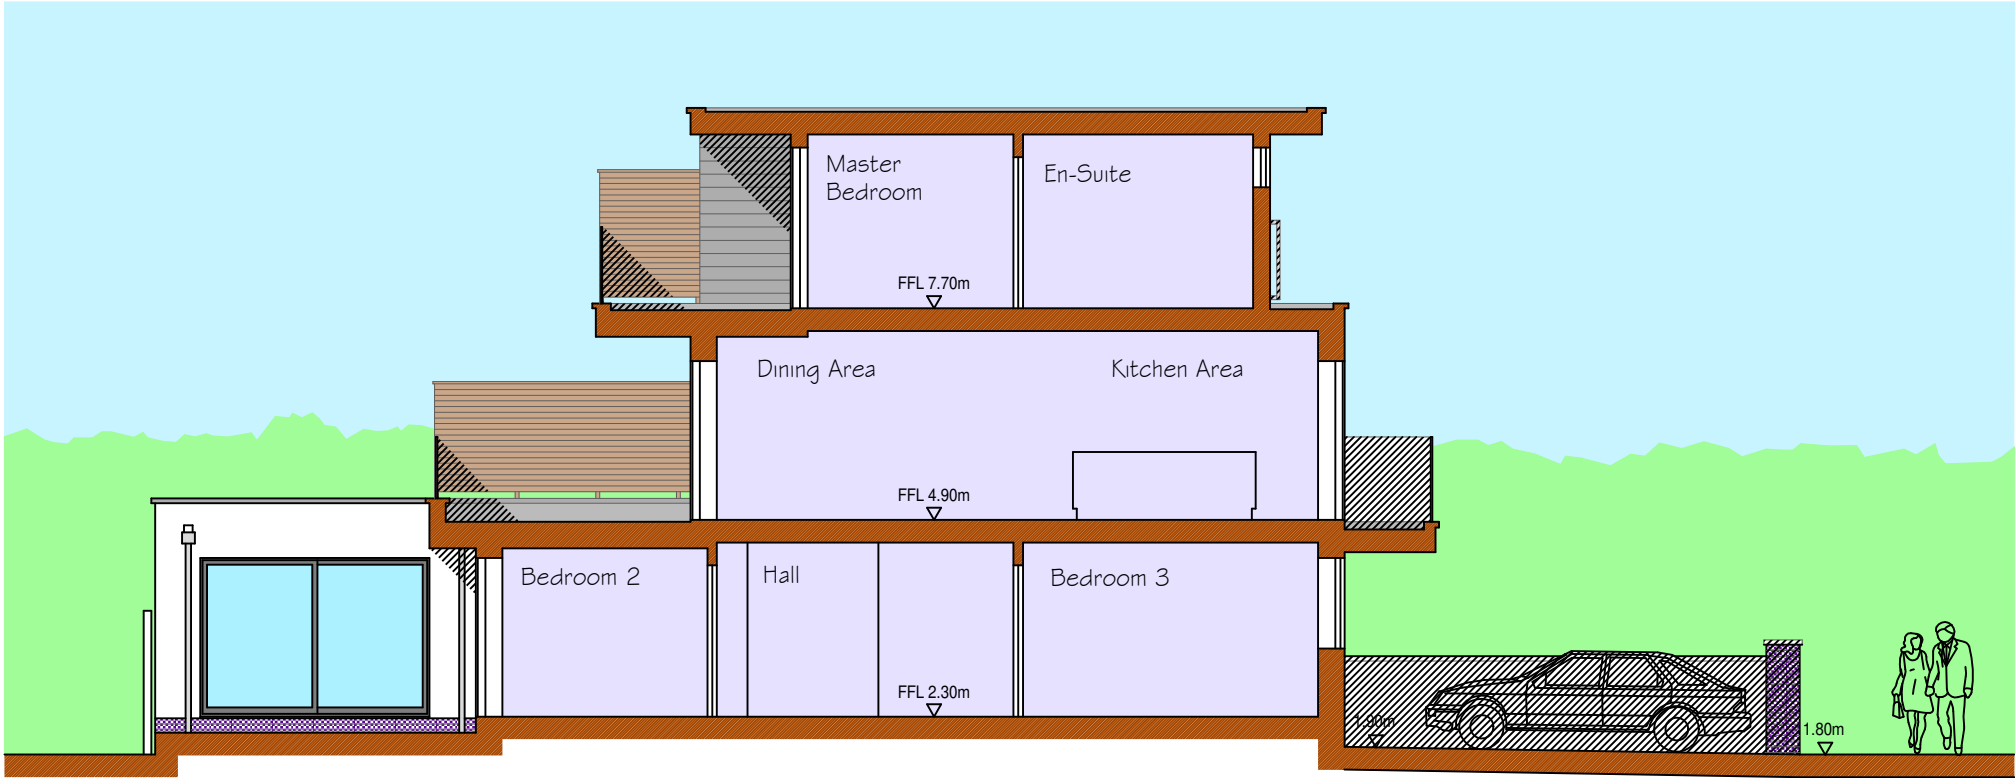

Proposed Section A-A

Refer to separate Schedule for details of external materials & finishes

 

|   |   |                                                                                              |      |          |          |            |
|---|---|----------------------------------------------------------------------------------------------|------|----------|----------|------------|
| <p>This drawing is the copyright of the Architect and must not be reproduced without permission, except by the Local Planning Authority for planning purposes.</p> <p>Figured dimensions to be taken in preference to scaled.</p> <p>Dimensions to be checked on site before work commences.</p> <p>No deviation from this drawing will be permitted without the prior written consent of the Architect.</p> <p>Ground floor slabs, foundations, structure, etc., and all work below ground is shown provisionally and inspection of ground conditions is essential prior to work commencing.</p> <p>Reassessment is essential when the ground conditions are apparent and redesign may be necessary in the light of soil conditions found.</p> <p>The responsibility for establishing the soil and subsoil conditions rests with the Contractor.</p> | drawing   | revisions                                                                                    |      |          |          | date       |
|   |   | drawing no.                                                                                  | rev. | date     | scale(s) | sheet size |
|   | project   | 22203/205                                                                                    |      | DEC 2022 | 1:100    | A3         |
|   |   | client                                                                                       |      |          |          |            |
|   | MR. & MRS. FIELD                                                                                           |                                                                                              |      |          |          |            |
|   | Jeffrey Douglas Chartered Architect                                                                        |                                                                                              |      |          |          |            |
|   | 114 Havant Road Hayling Island Hampshire PO11 0LJ<br>Tel: (023) 9246 8889 E-mail: jdo@jeffreydouglas.co.uk |                                                                                              |      |          |          |            |
| PROPOSED NORTH & EAST ELEVATIONS<br>PROPOSED SECTION A-A   |   | PROPOSED REPLACEMENT DWELLING<br>25 SANDY BEACH ESTATE<br>HAYLING ISLAND, HAMPSHIRE PO11 9RG |      |          |          |            |